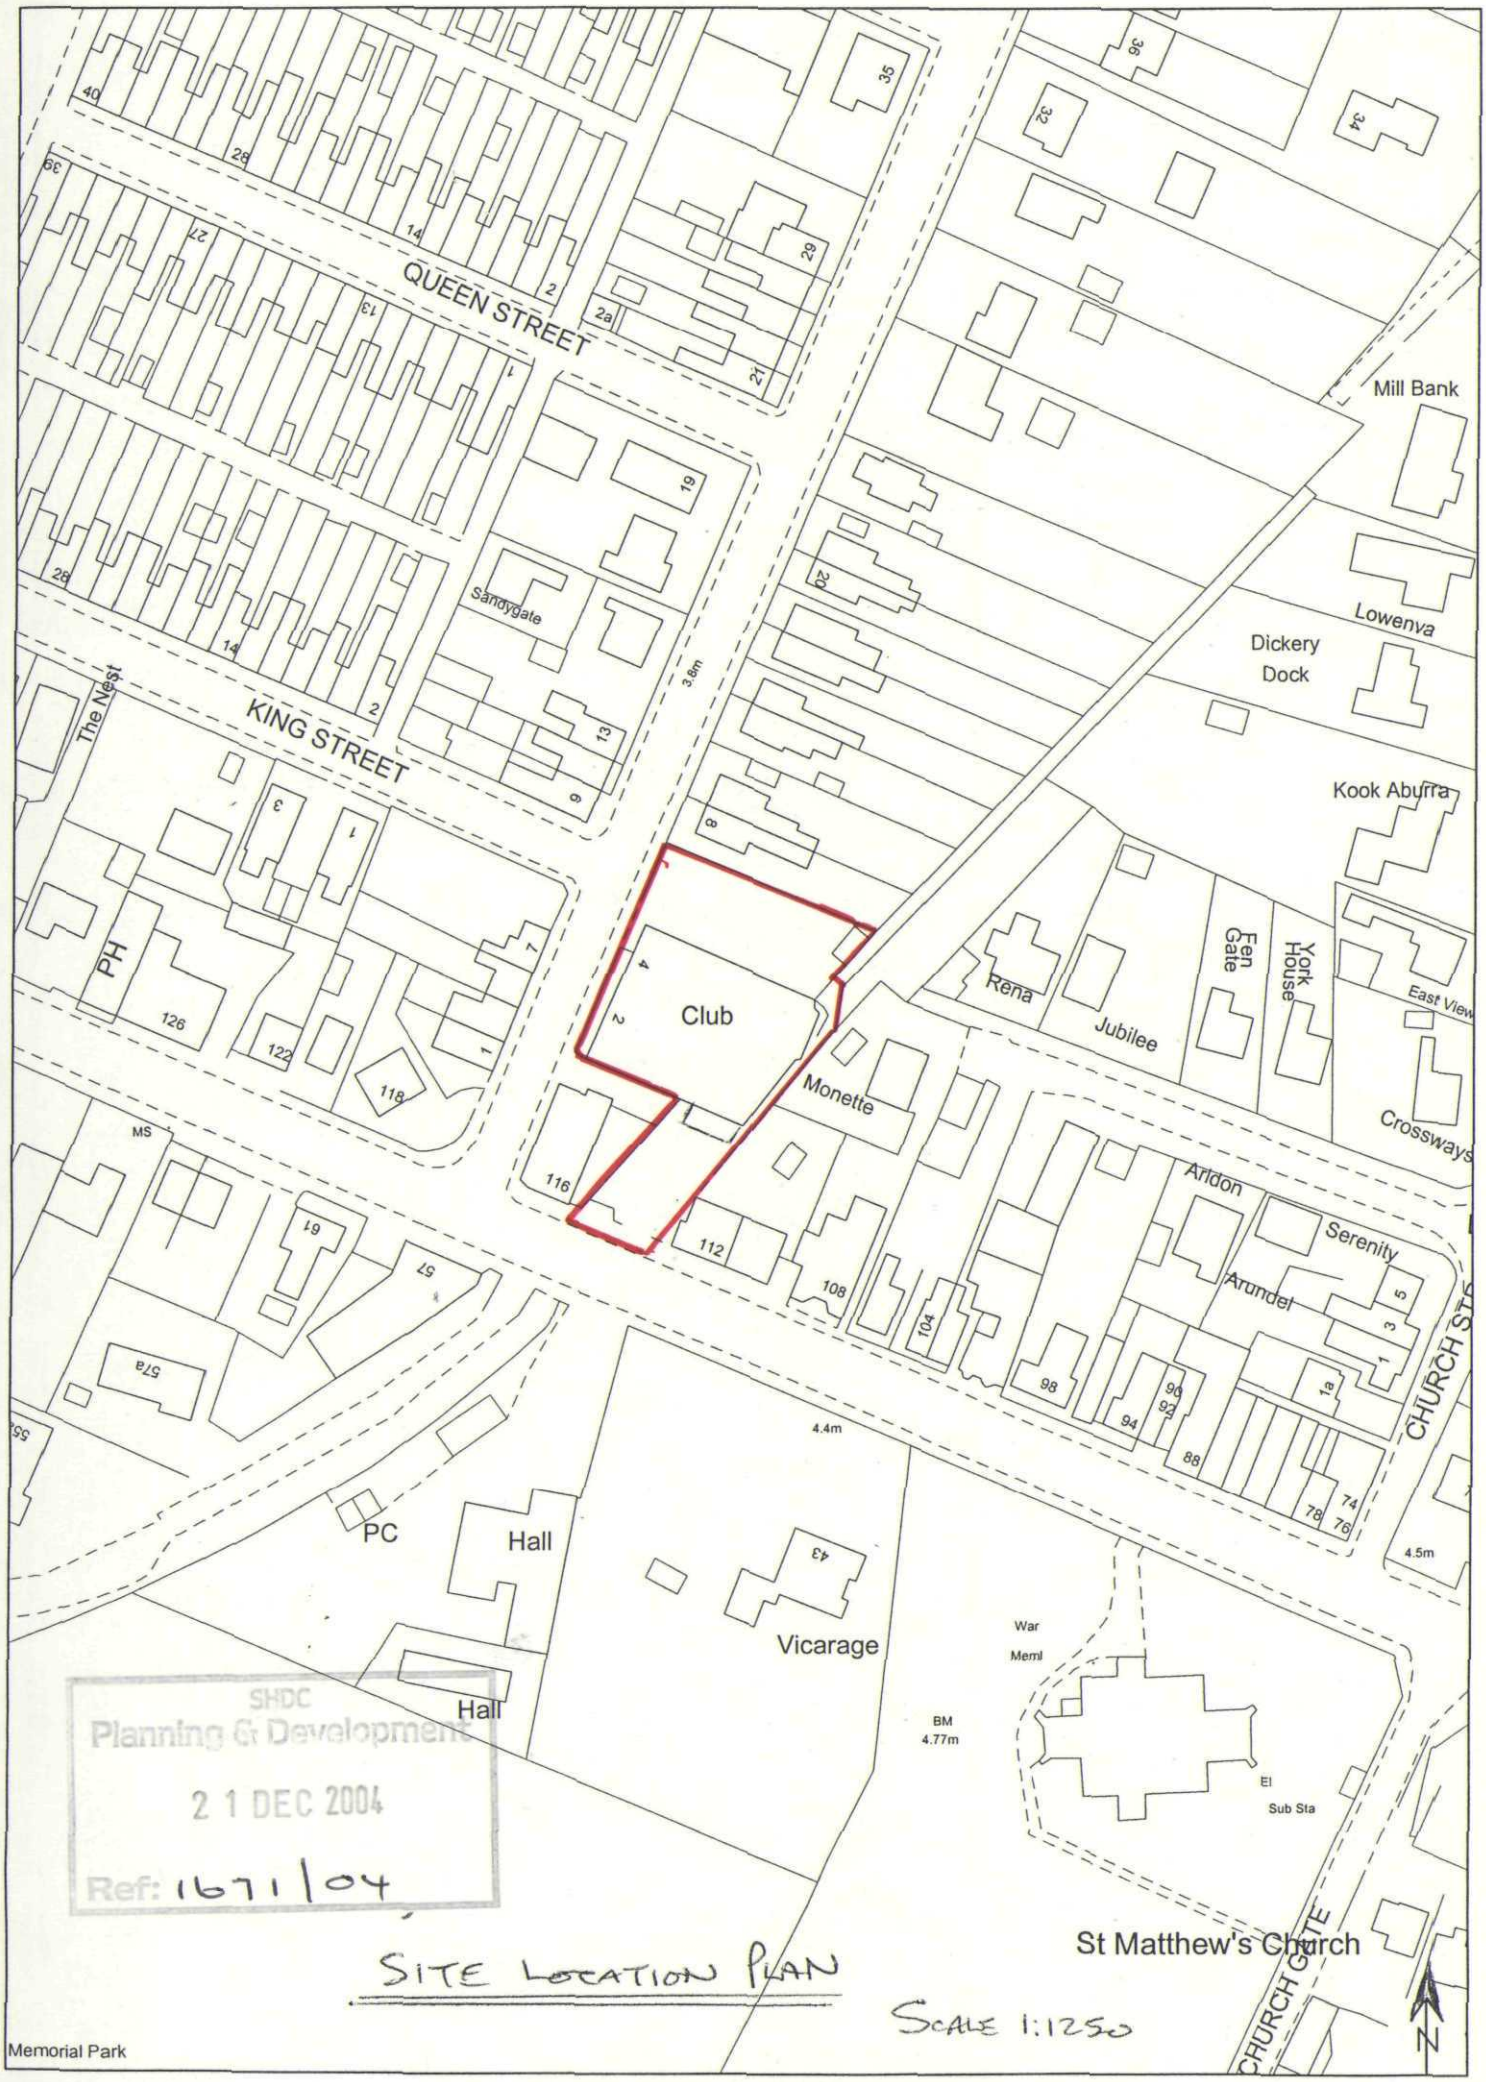


SHDC
Planning & Development
21 DEC 2004
Ref: 1671/04

SITE LOCATION PLAN

SCALE 1:1250