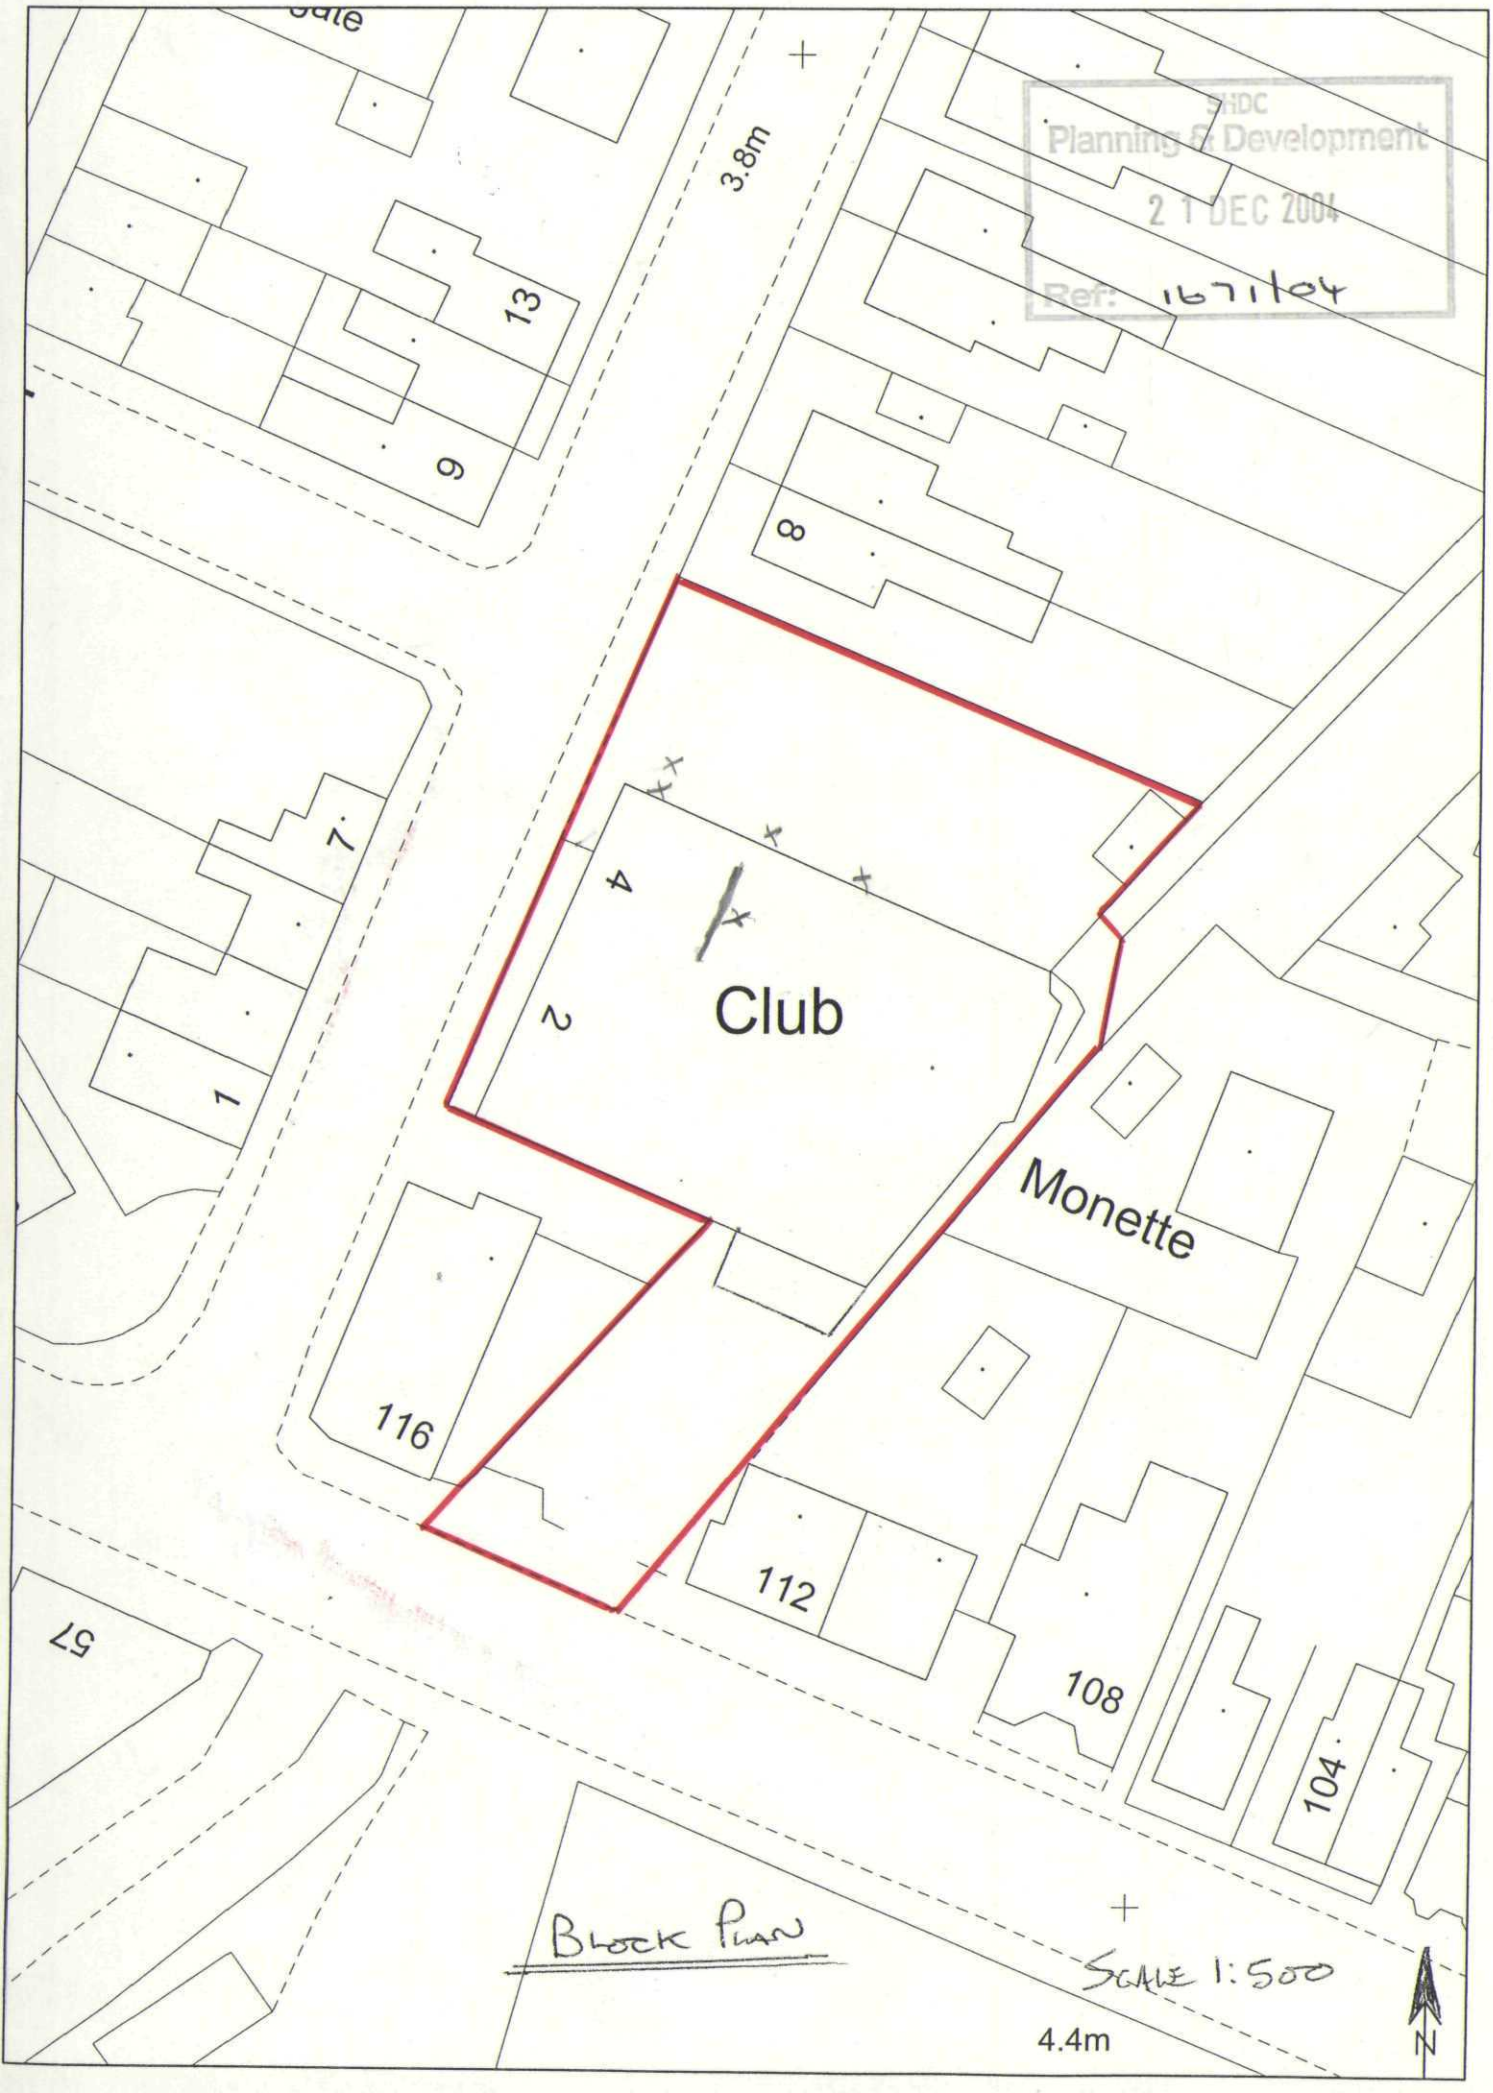


SHDC
Planning & Development
21 DEC 2004
Ref: 1671/04

BLOCK PLAN

SCALE 1:500