
FILE COPY

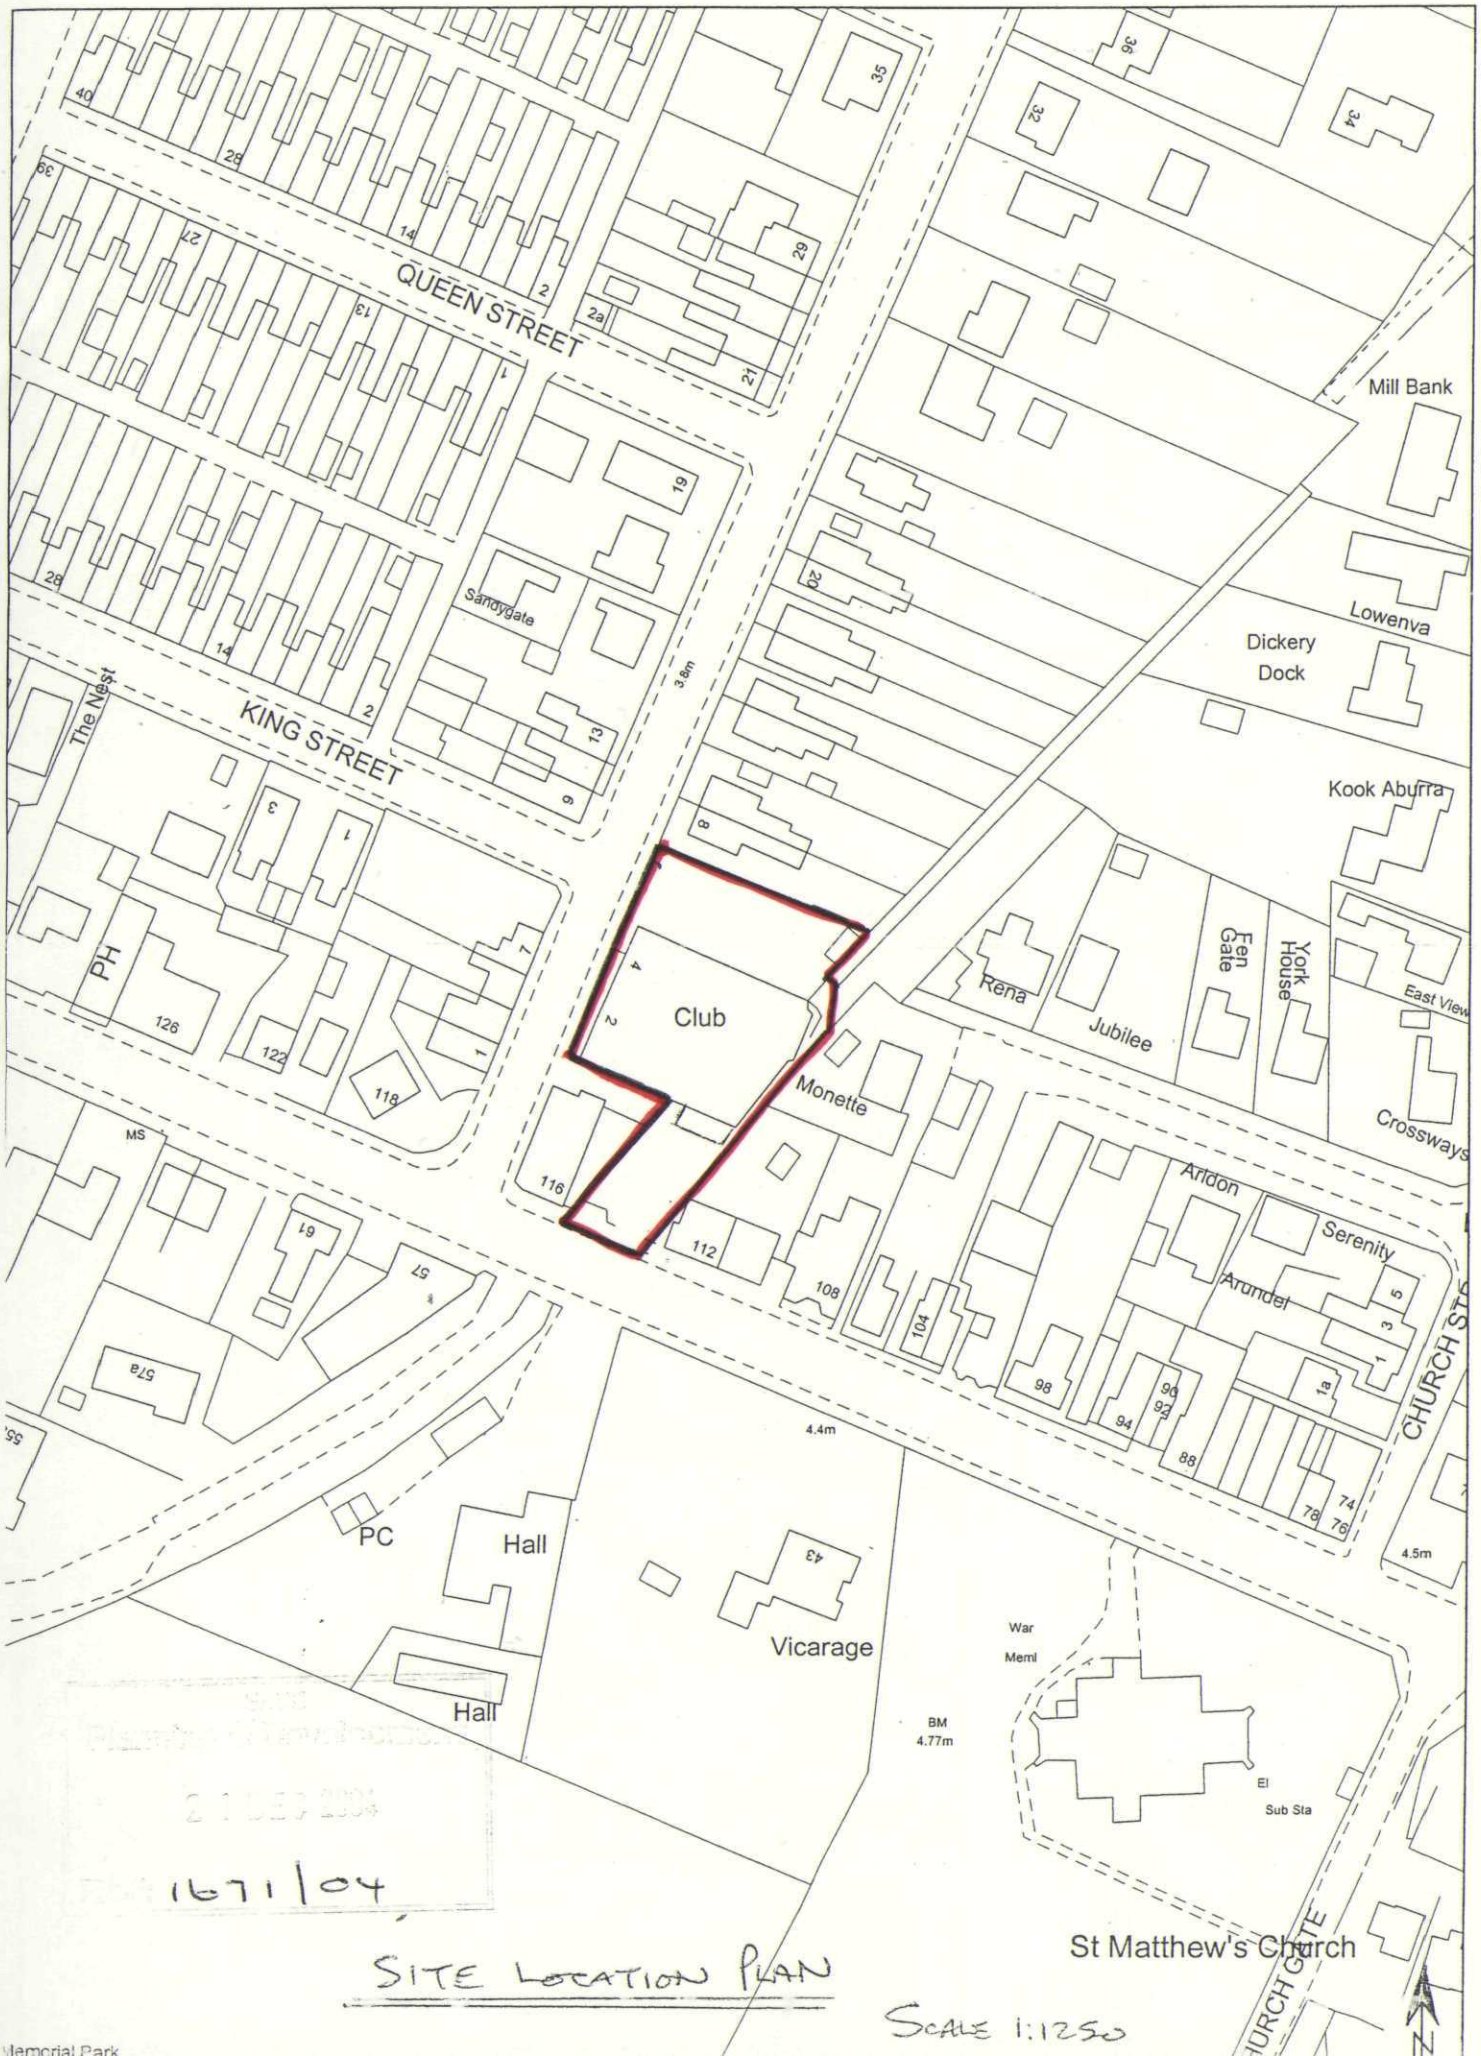

21 DEC 2004

1671/04

SITE LOCATION PLAN

SCALE 1:1250