


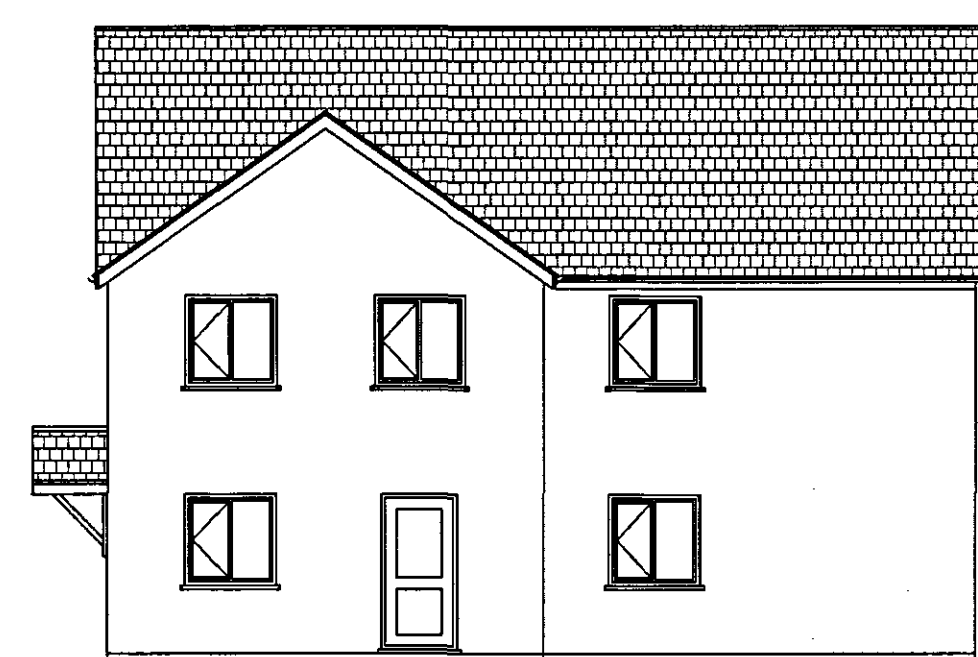

FRONT ELEVATION



SIDE ELEVATION



REAR ELEVATION




SIDE ELEVATION




SIDE ELEVATION

ADJACENT DWELLING
NORTH ELEVATION WHARF STREET

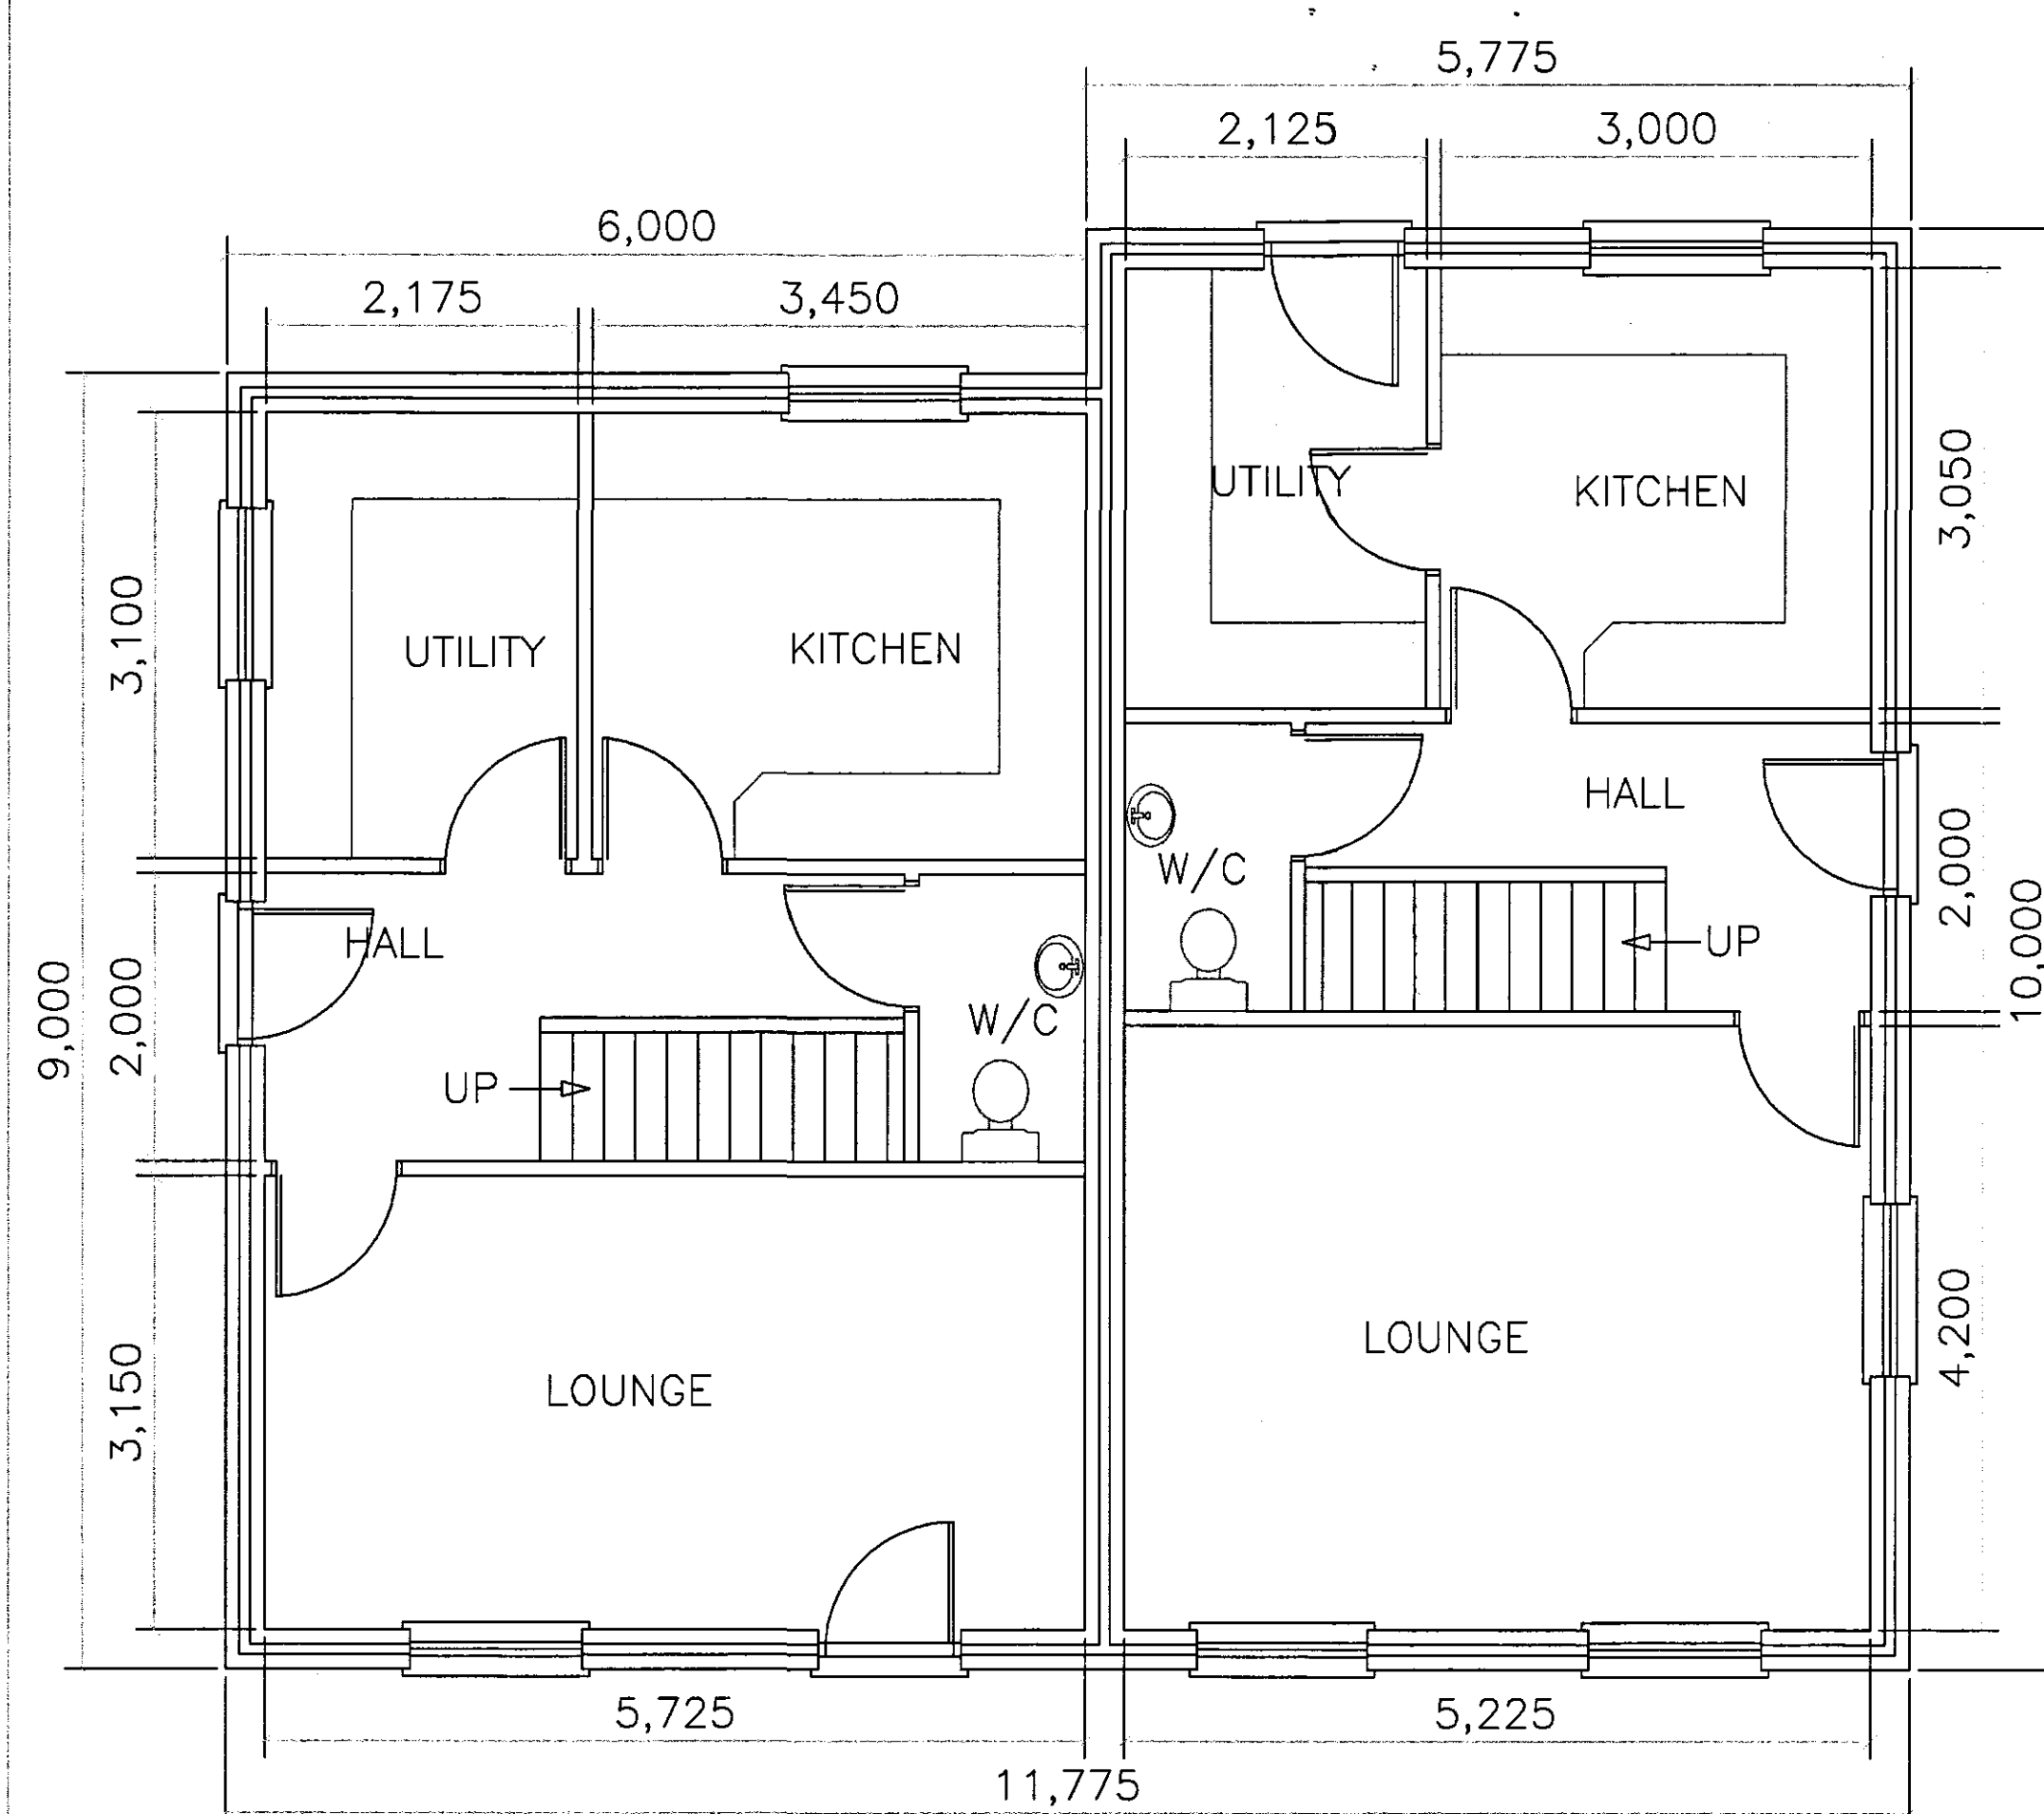

GROUND FLOOR PLAN

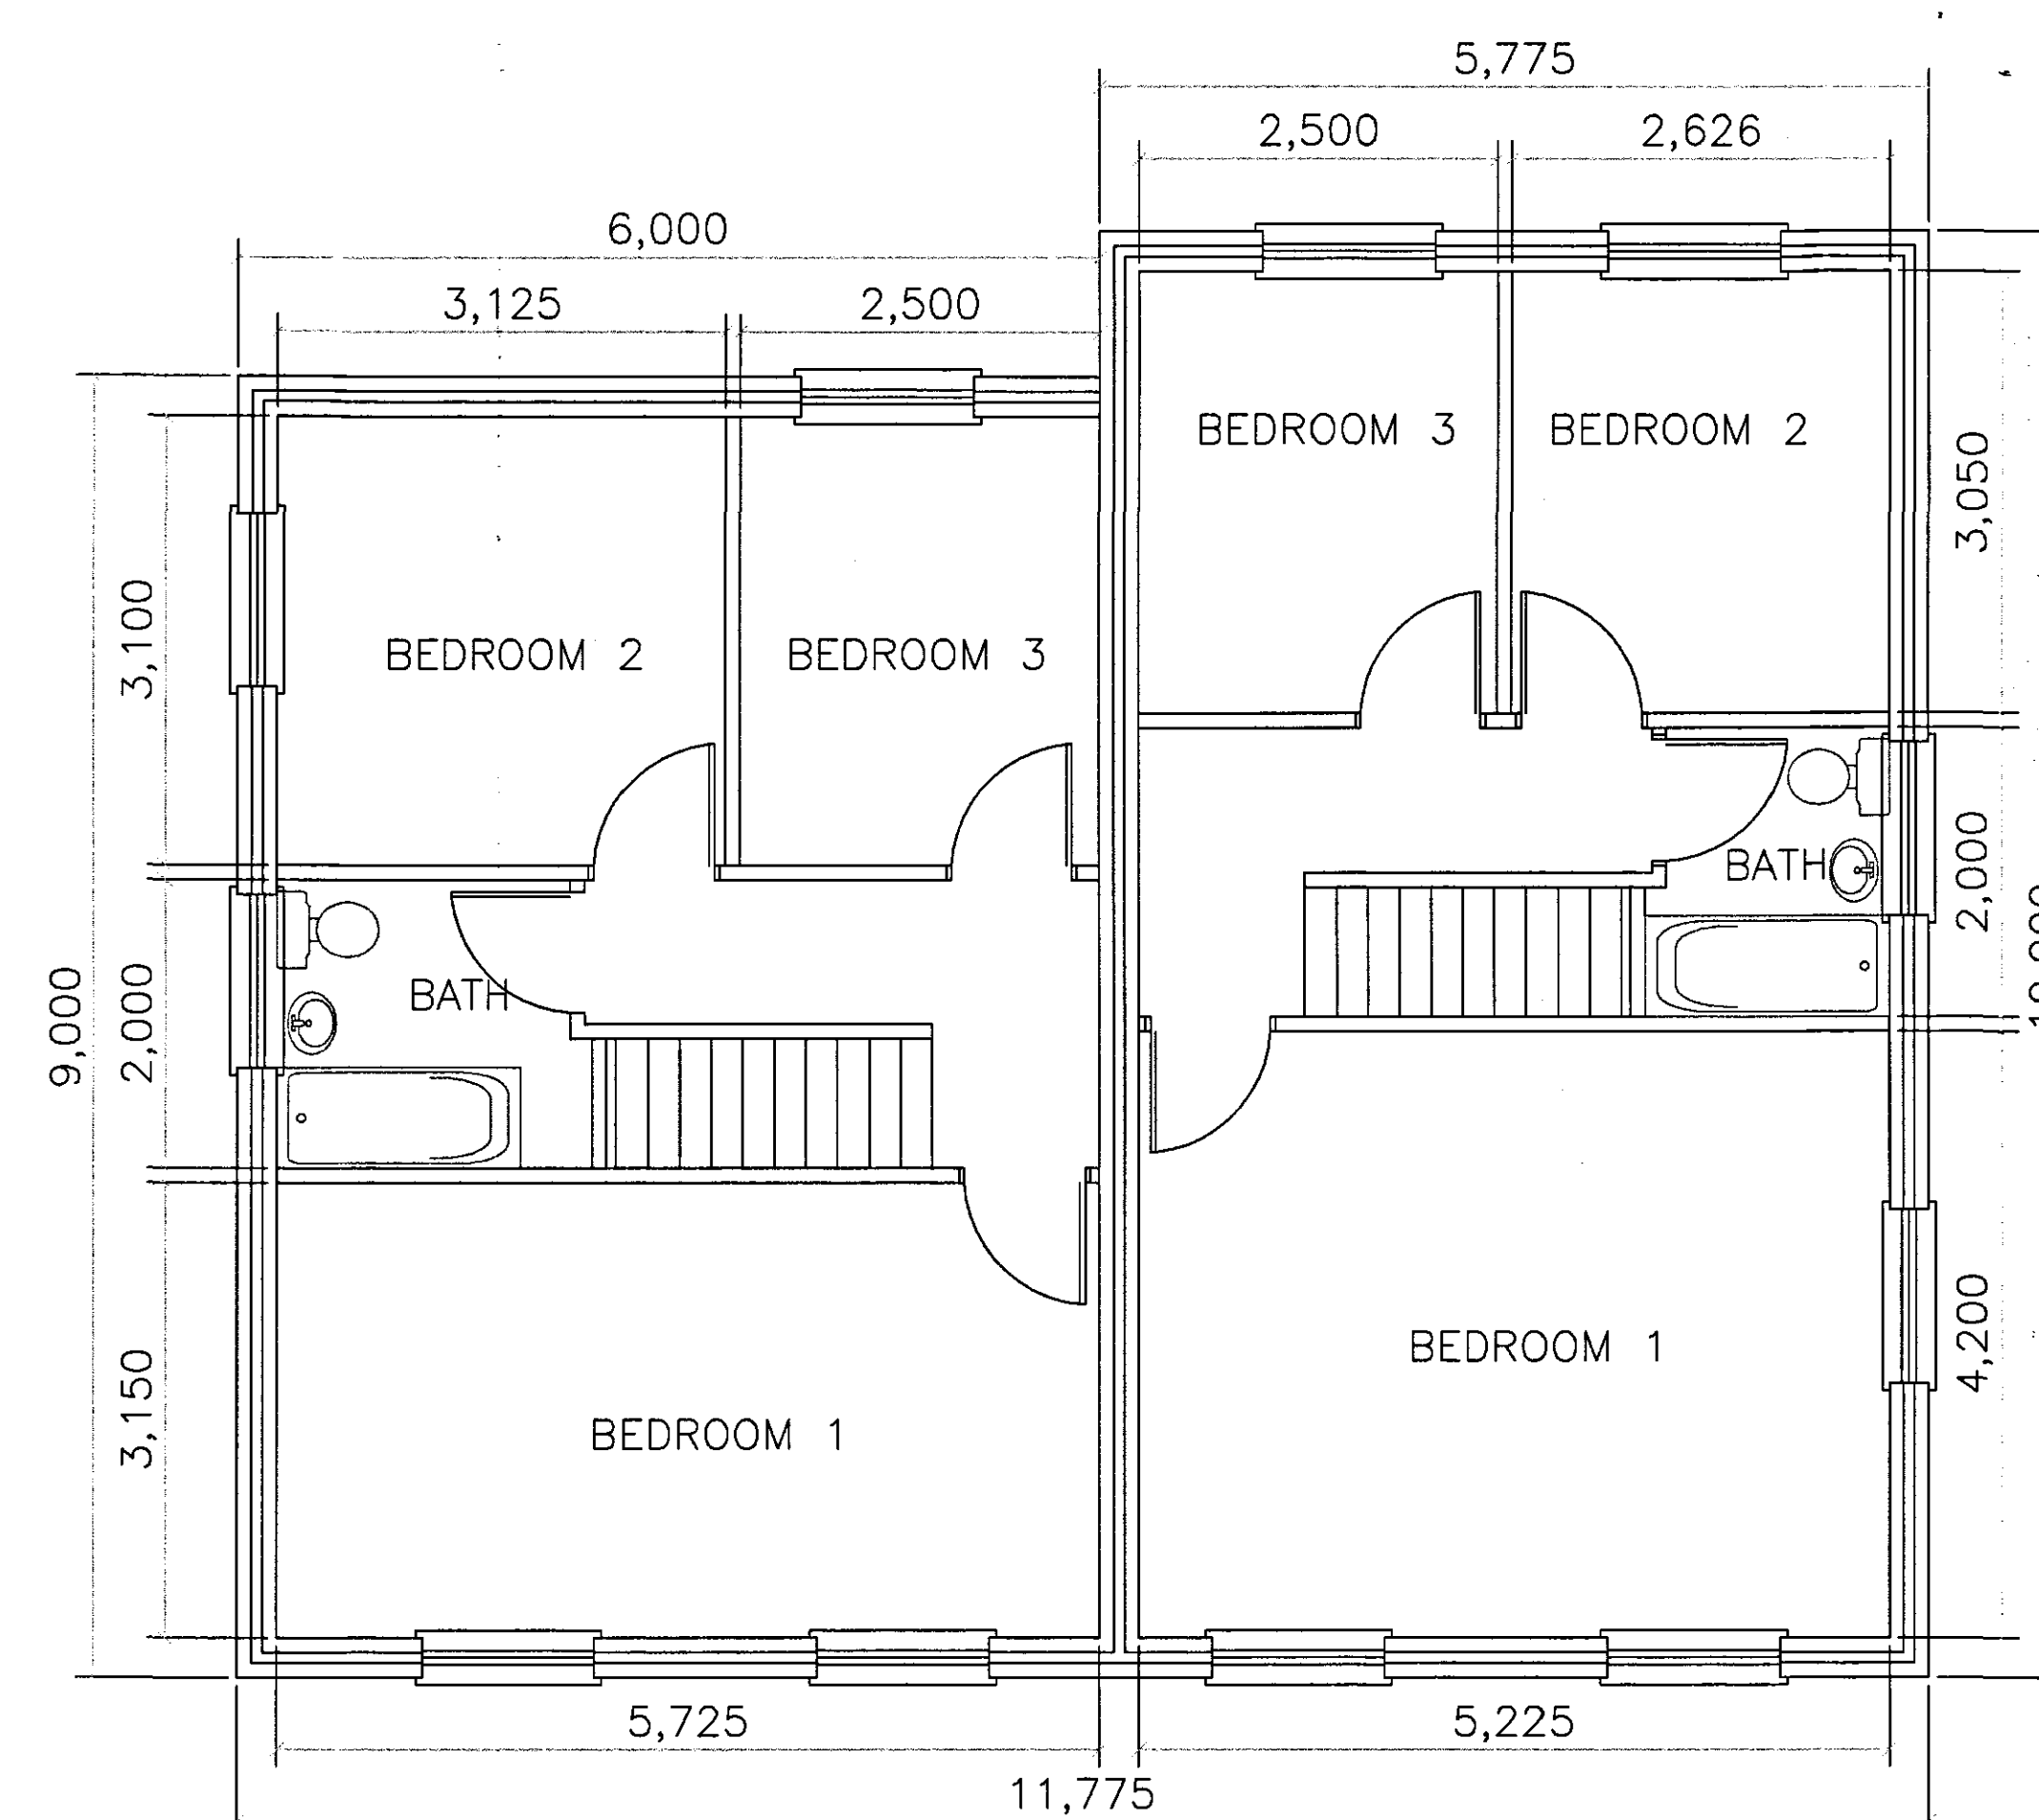

FIRST FLOOR PLAN

PLAN AND ELEVATIONS
DRAWING/FILE No 1108 -08
CLIENT ML ENGINEERING

DRAWING/FILE No 1108 -08
PROJECT
PROPOSED 2 x 3 BEDROOM
TERRACED TOWN HOUSES
AT NENE QUAY/WHARF STREET
SUTTON BRIDGE

SCALE 1=50
DATE SEPT 08
DRAWN D.B.

Issued	
Revisions	

ARCHITECTURAL TECHNICIANS
DANBROOKE HOUSE STATION ROAD
WISBECH ST MARY
WISBECH CAMBS.PE13 4RW
Telephone 01945410421
Facsimile 01945410400