



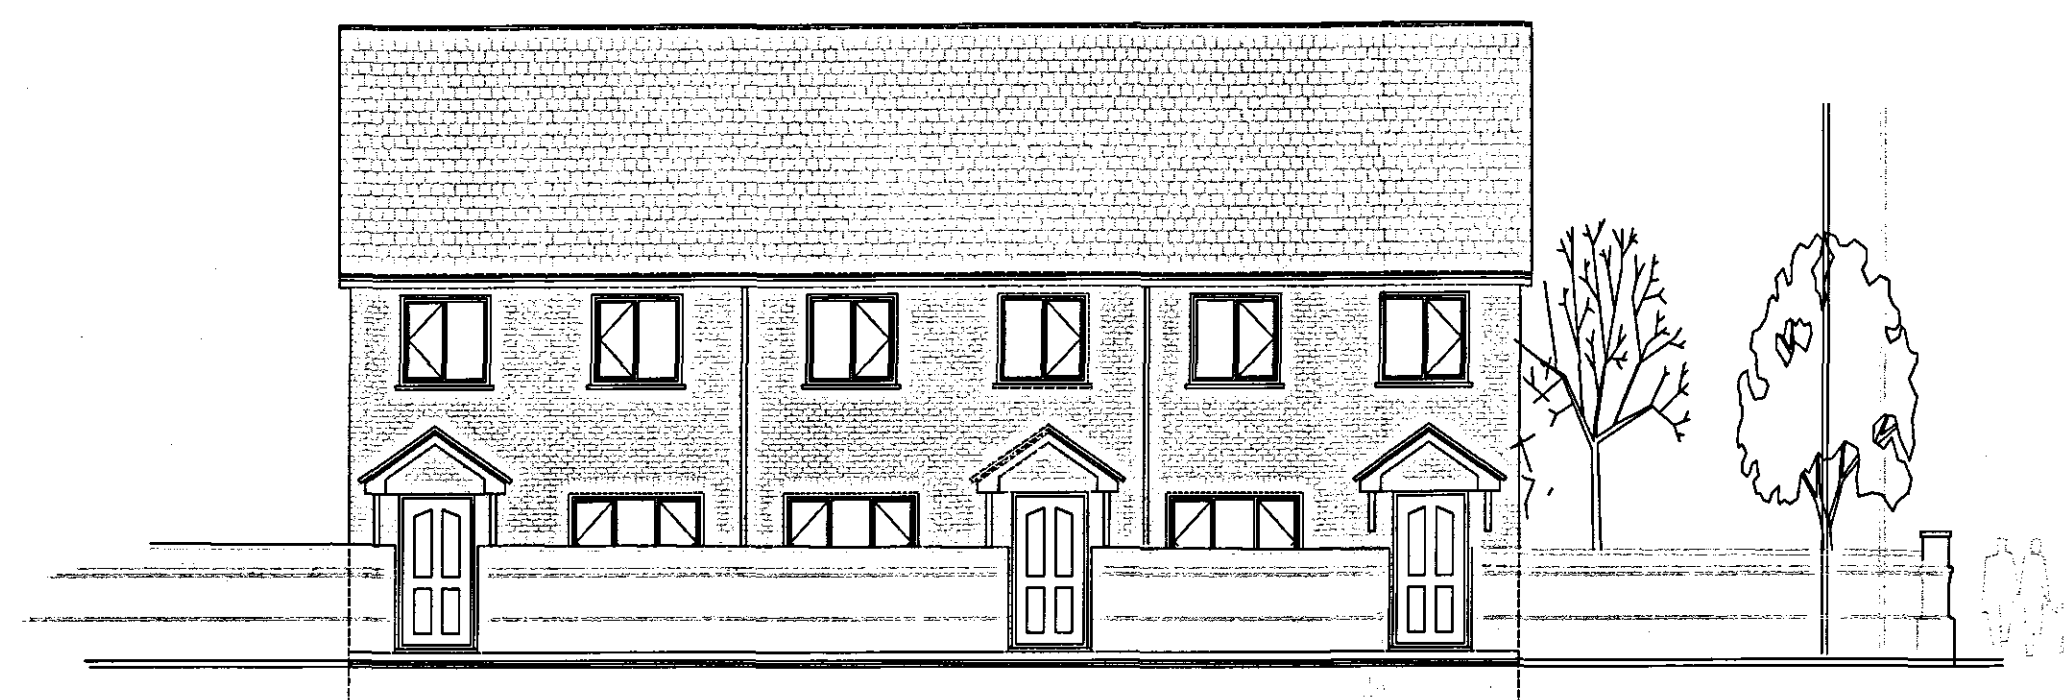

FRONT ELEVATION
OBSCURED BY EXISTING WALL
Existing wall retained. New pedestrian access points to be made
Wall fabric to be overhauled

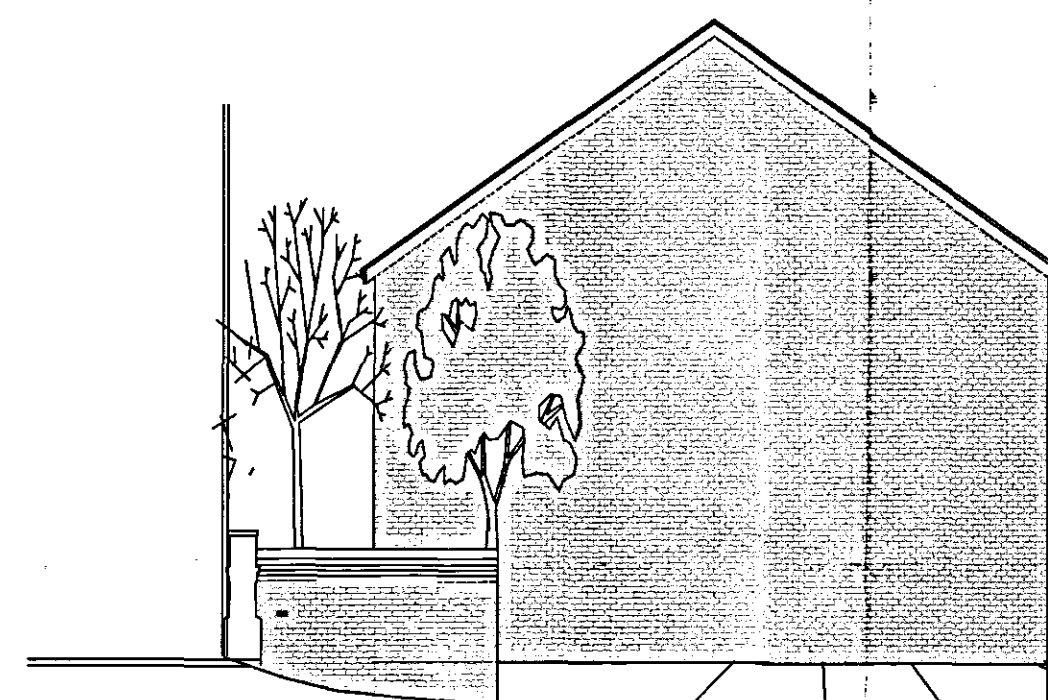

NORTH ELEVATION




ADJACENT DWELLING
NORTH ELEVATION WHARF STREET




FRONT ELEVATION
Floor level raised to that of footpath on nene Quay




REAR ELEVATION

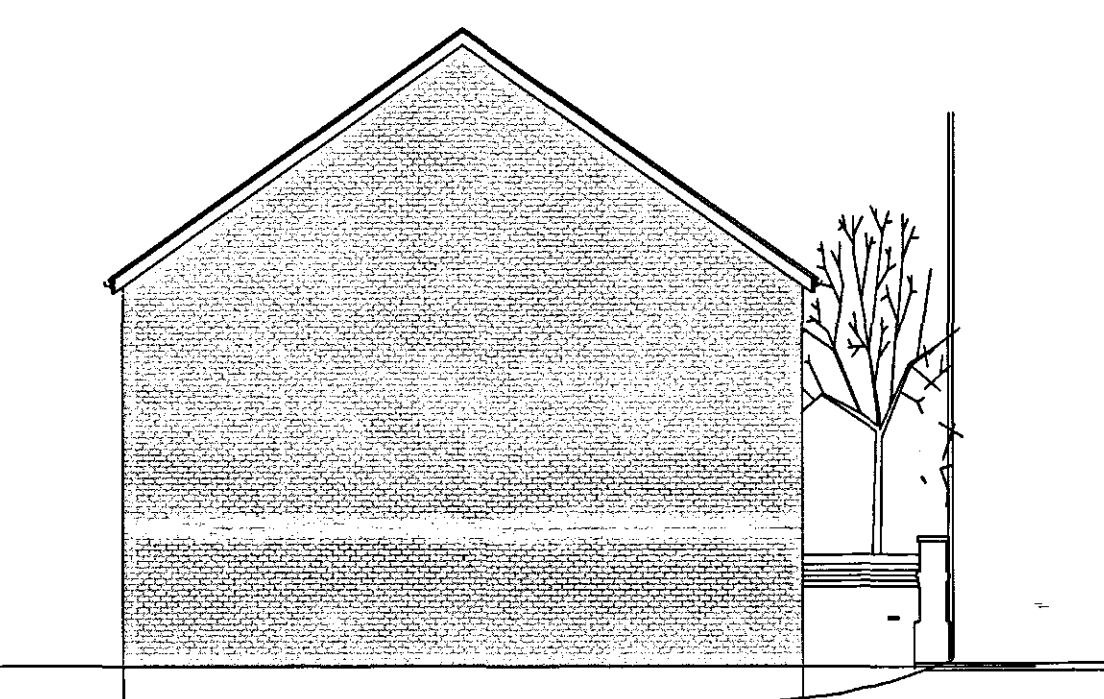

SOUTH ELEVATION

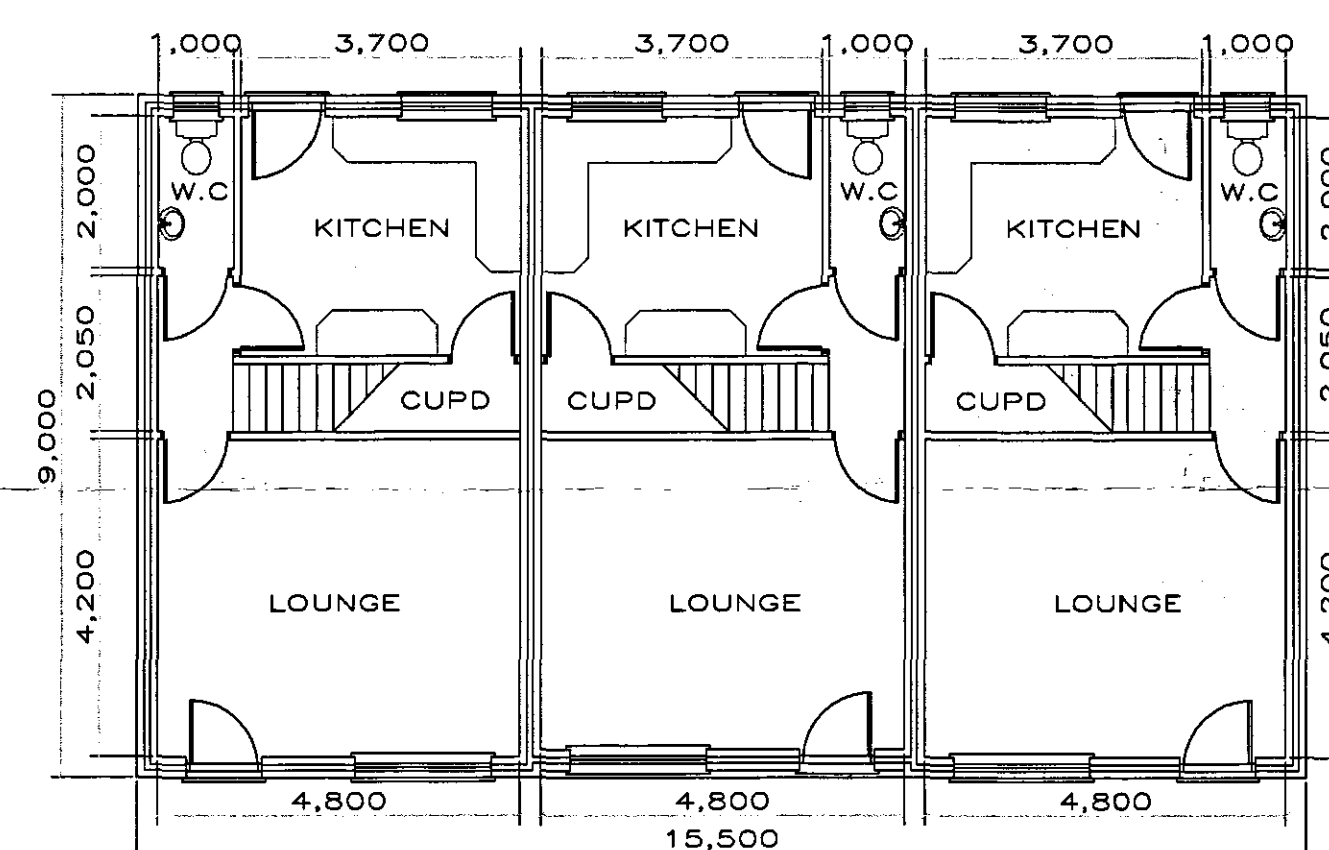

GROUND FLOOR PLAN

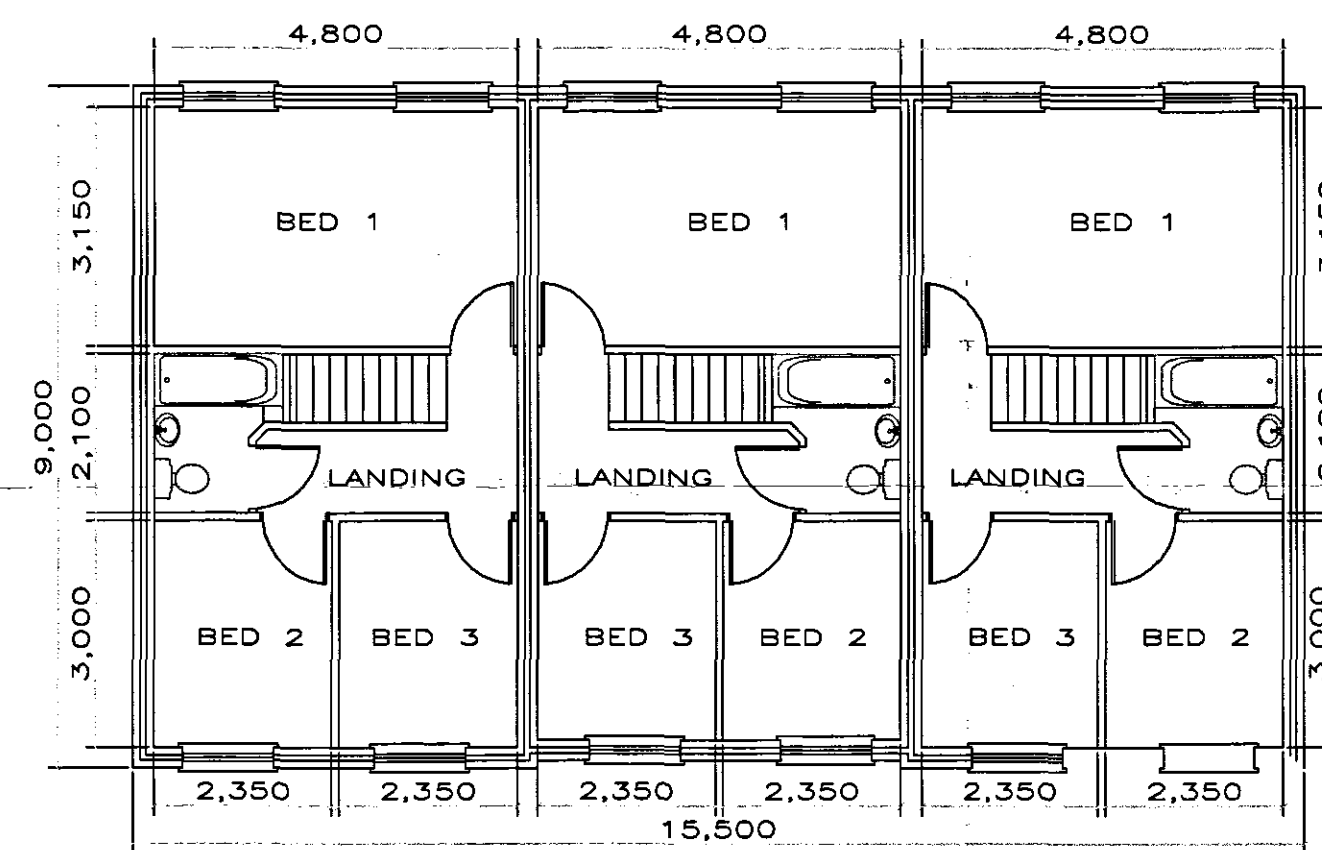

FIRST FLOOR PLAN

PLAN AND ELEVATIONS
DRAWING/FILE No 1108 -07
CLIENT ML ENGINEERING

DRAWING/FILE No 1108 -07
PROJECT
PROPOSED 3 x 3 BEDROOM
TERRACED TOWN HOUSES
AT NENE QUAY/WHARF STREET
SUTTON BRIDGE

SCALE 1=100
DATE NOV 07
DRAWN D.B.

Issued	
Revisions	

ARCHITECTURAL TECHNICIANS
DANBROOKE HOUSE STATION ROAD
WISBECH ST MARY
WISBECH CAMBS. PE13 4RW
Telephone 01945410421
Facsimile 01945410400

21 DEC 2007

1677/07