




FRONT ELEVATION

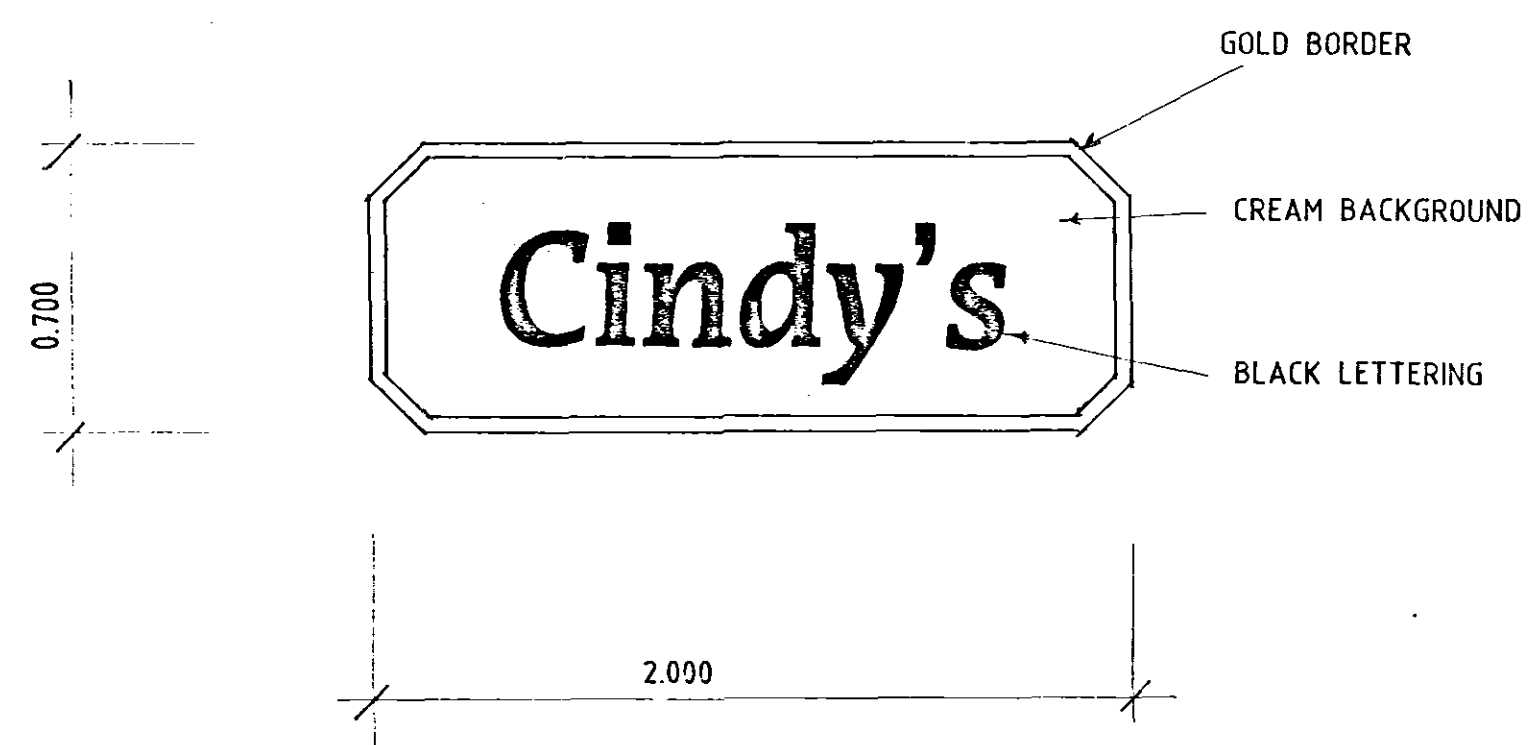

DETAIL OF SHOP SIGN.
NOT TO SCALE

AMENDED PLAN
Ref. A/

Planning Department
24 JAN 2006
Ref: 1708/05

B - DMS ALT - 20.106
A - SIGN ADDED - 8.11.05

DETERMINED
PLAN

Status
CONSULTANTS IN ARCHITECTURE & PLANNING

PROPOSED EXTENSION TO
SHOP AT 108 BRIDGE ROAD,
SUTTON BRIDGE FOR

CINDY'S LADIES FASHIONS

1:50 SD05-040/L
AUG-05 B.GILHAM.

2 Telford Way, Edinburgh,
Telford Way, PL1 2JL
Tel: 01846 626111 Fax: 01846 626112

