


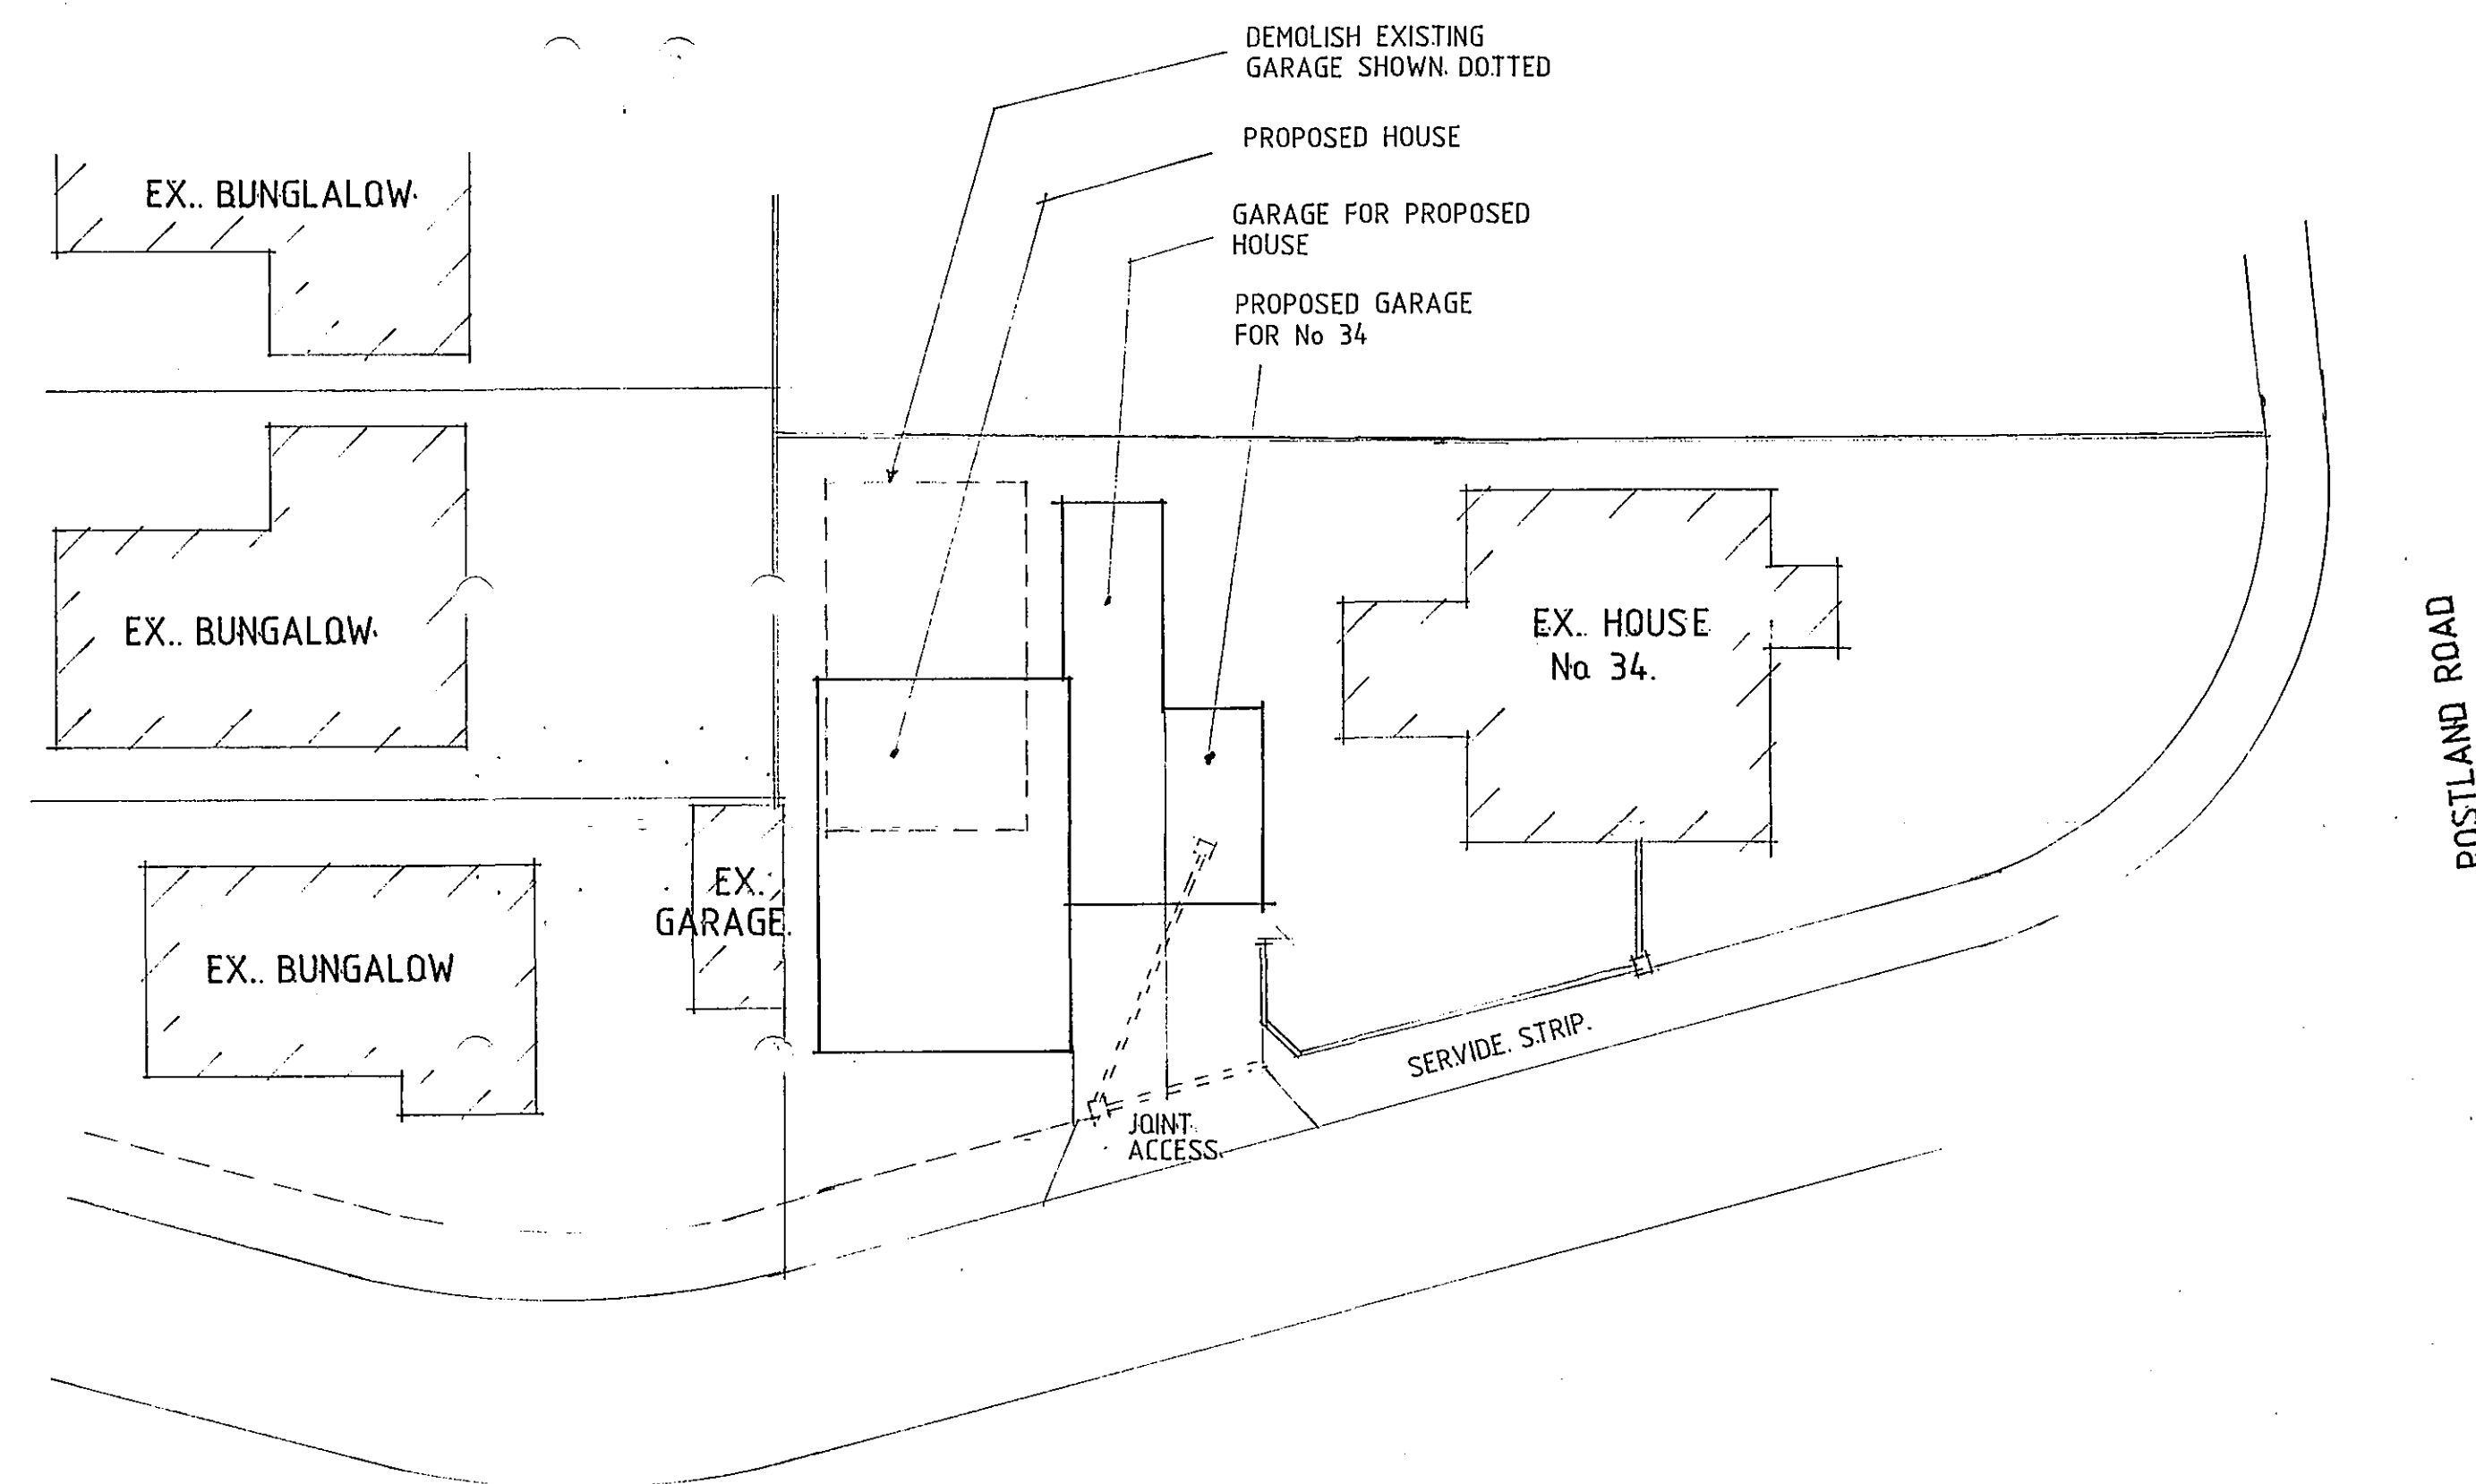

SITE PLAN

Status
DESIGN
CONSULTANTS IN ARCHITECTURE & PLANNING

PROPOSED HOUSE & GARAGE
TO REAR OF 34 POSTLAND
ROAD, CROWLAND FOR

MR. B. EASTWOOD.

1:200

SD06-061/1

AUG-06

B.GILHAM.

