



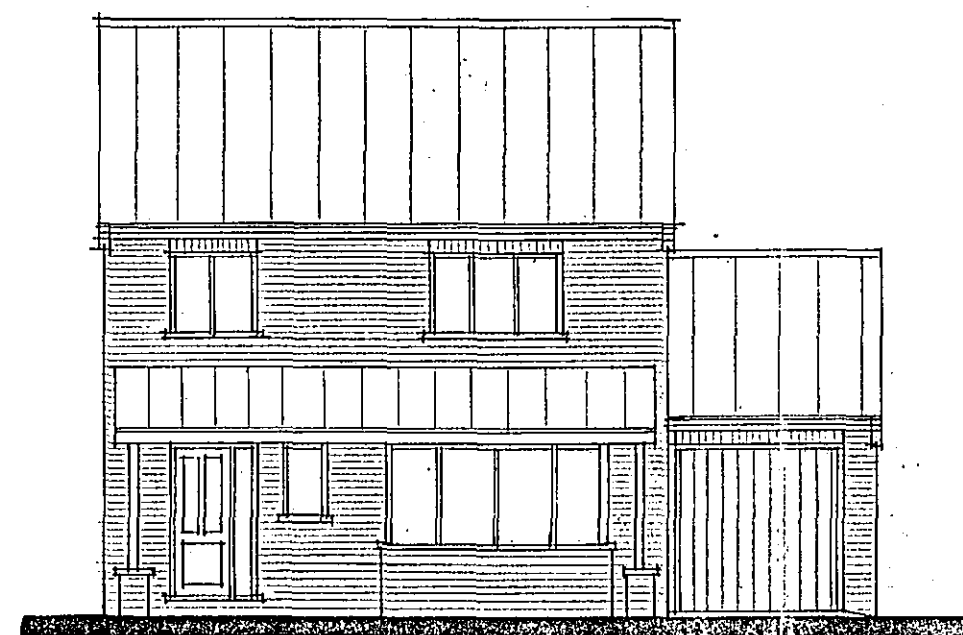


FRONT

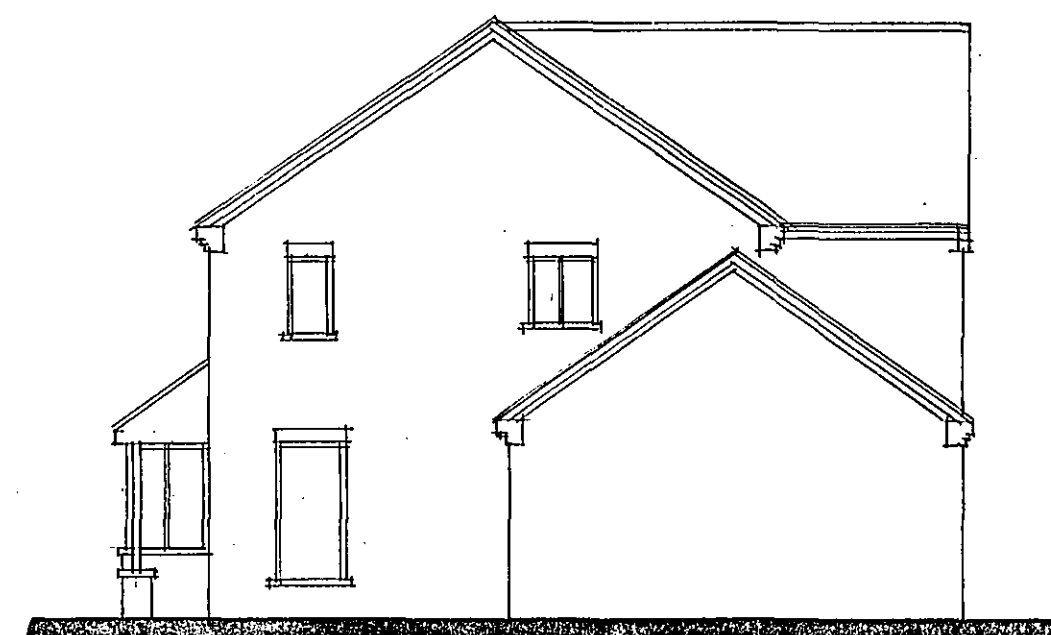


SIDE




REAR

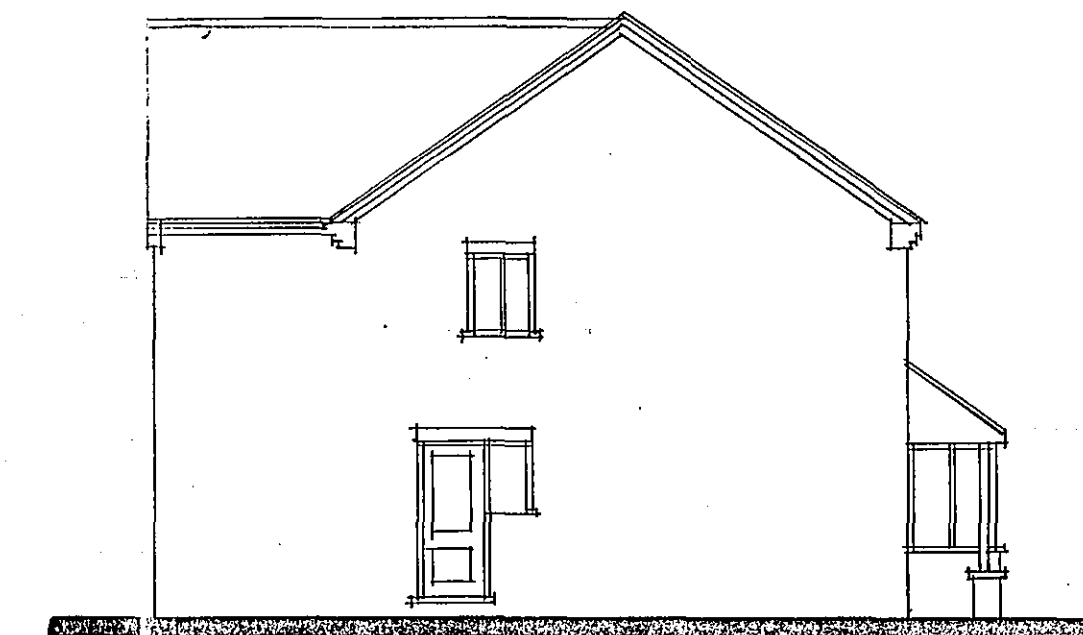

SIDE

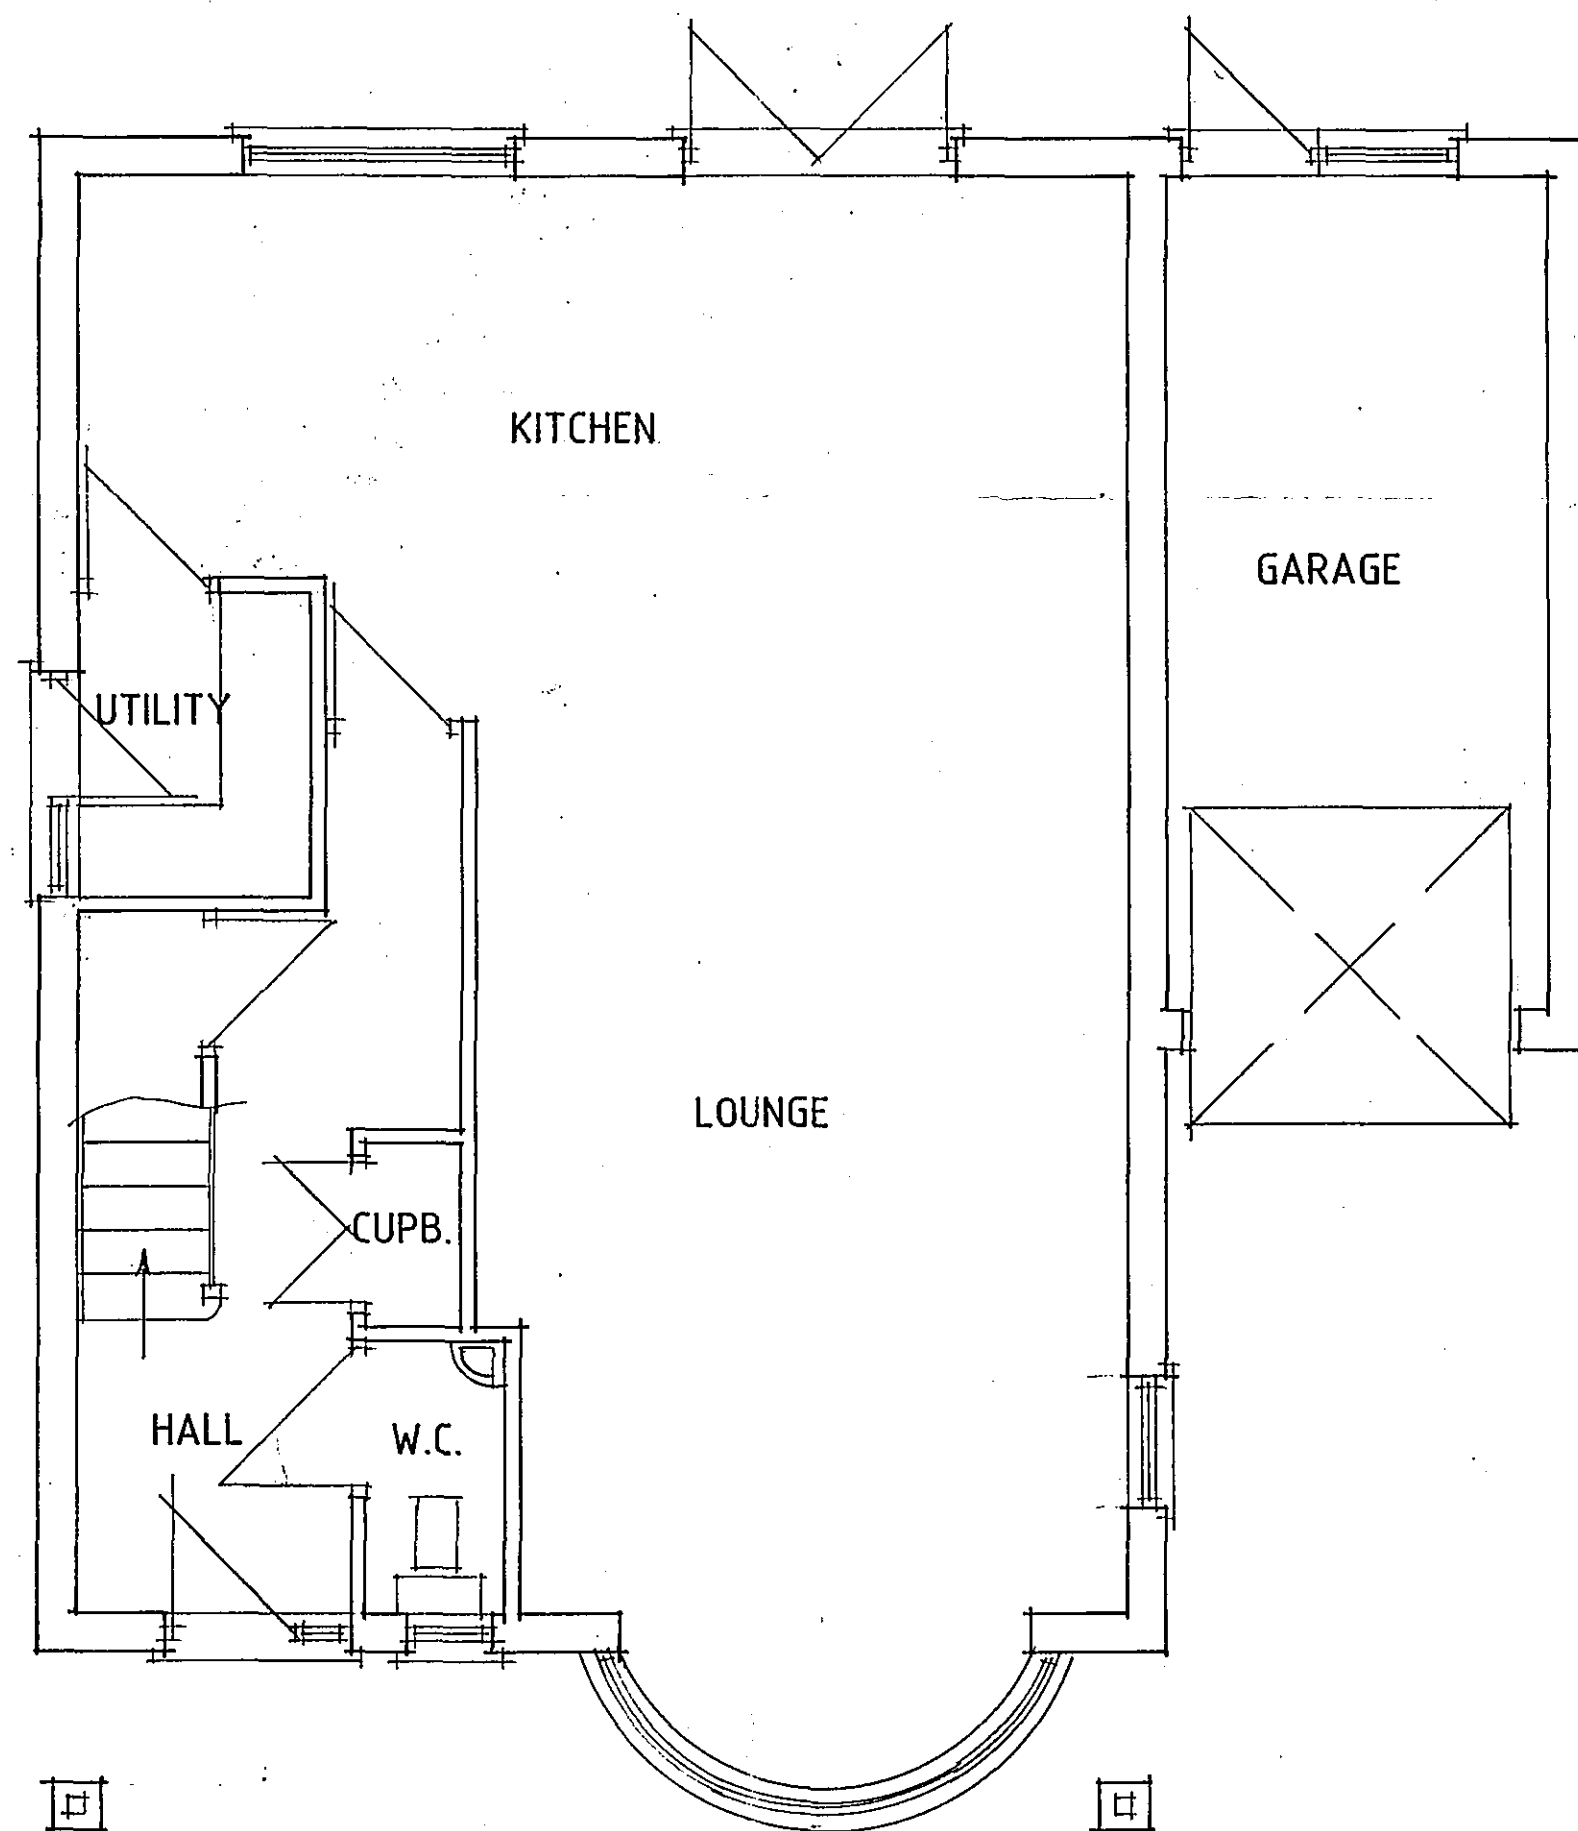

GROUND FLOOR PLAN

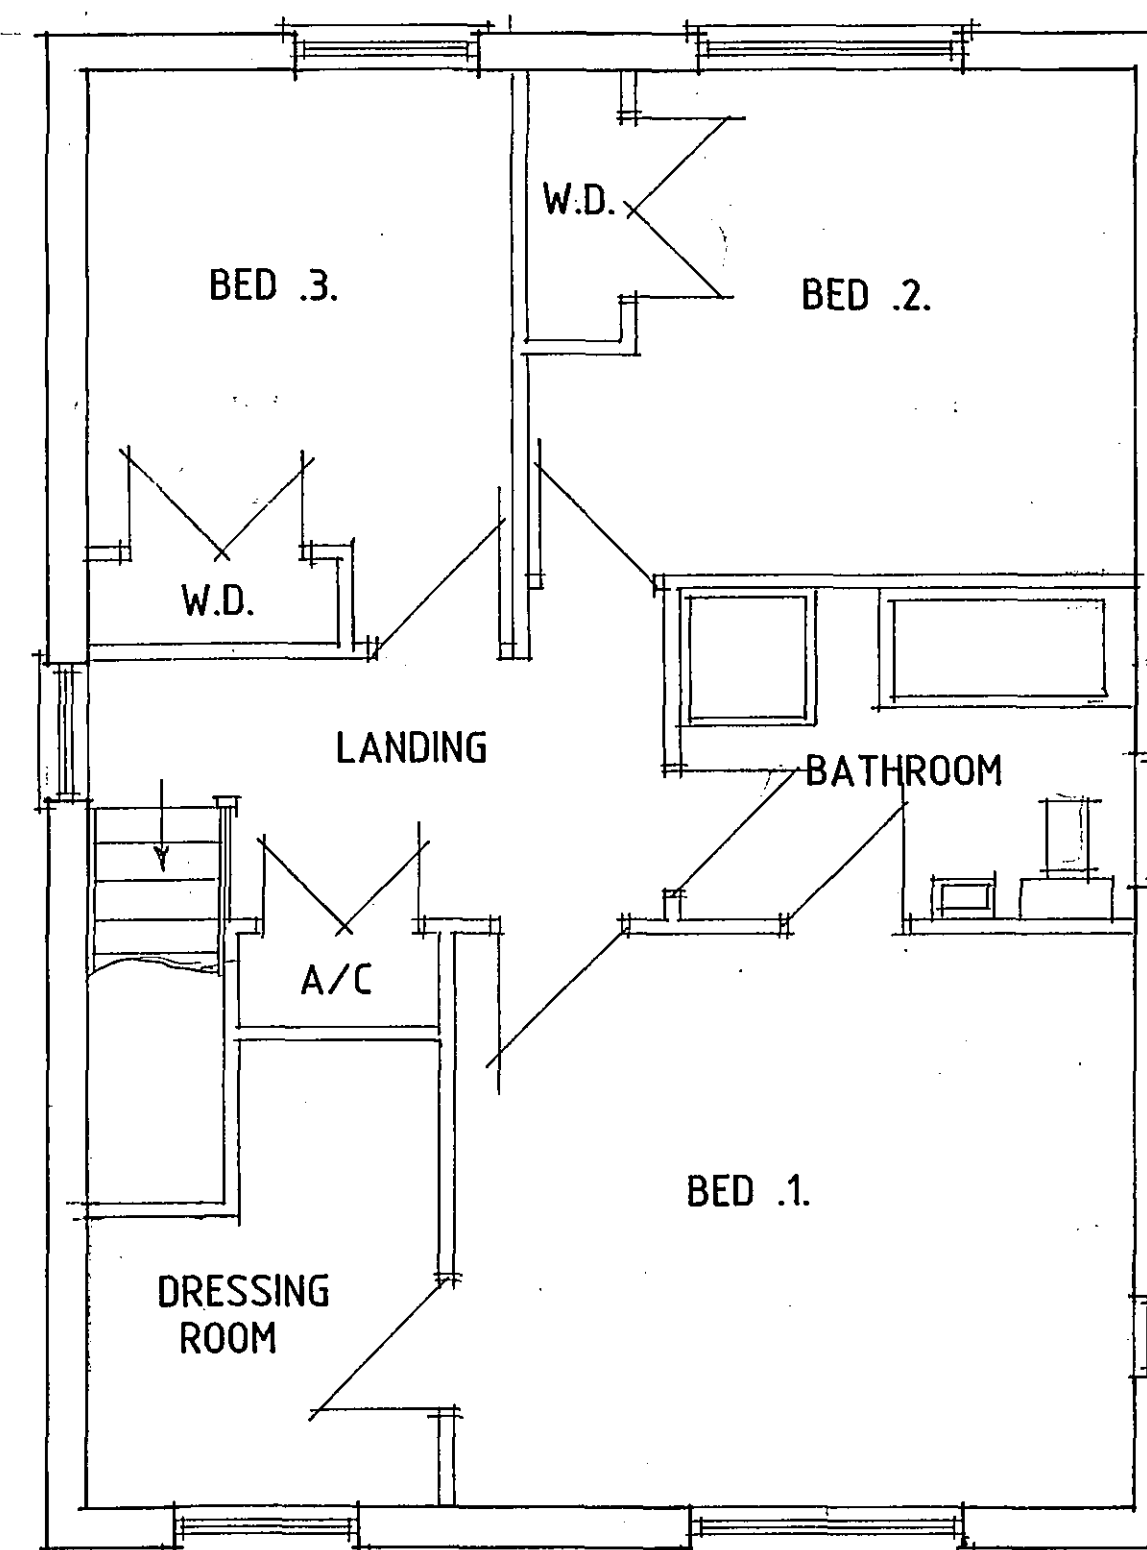

FIRST FLOOR PLAN

SHDC
Planning & Development
20 DEC 2006
Ref: 1744/06

Status
DESIGN
CONSULTANTS IN ARCHITECTURE & PLANNING

PROPOSED HOUSE & GARAGE
TO REAR OF 34, POSTLAND
ROAD, CROWLAND FOR

MR. J.B. EASTWOOD.

1:50 1:100 SD06-061/2
DEC-06 B.GILHAM.

DEVELOPER
PLAN

2 Edinburgh Walk, Holtbeach,
Spalding, Lincs. PE12 7AP
Tel: 01406 424343 Fax: 01406 490702