
Hoyle Manage

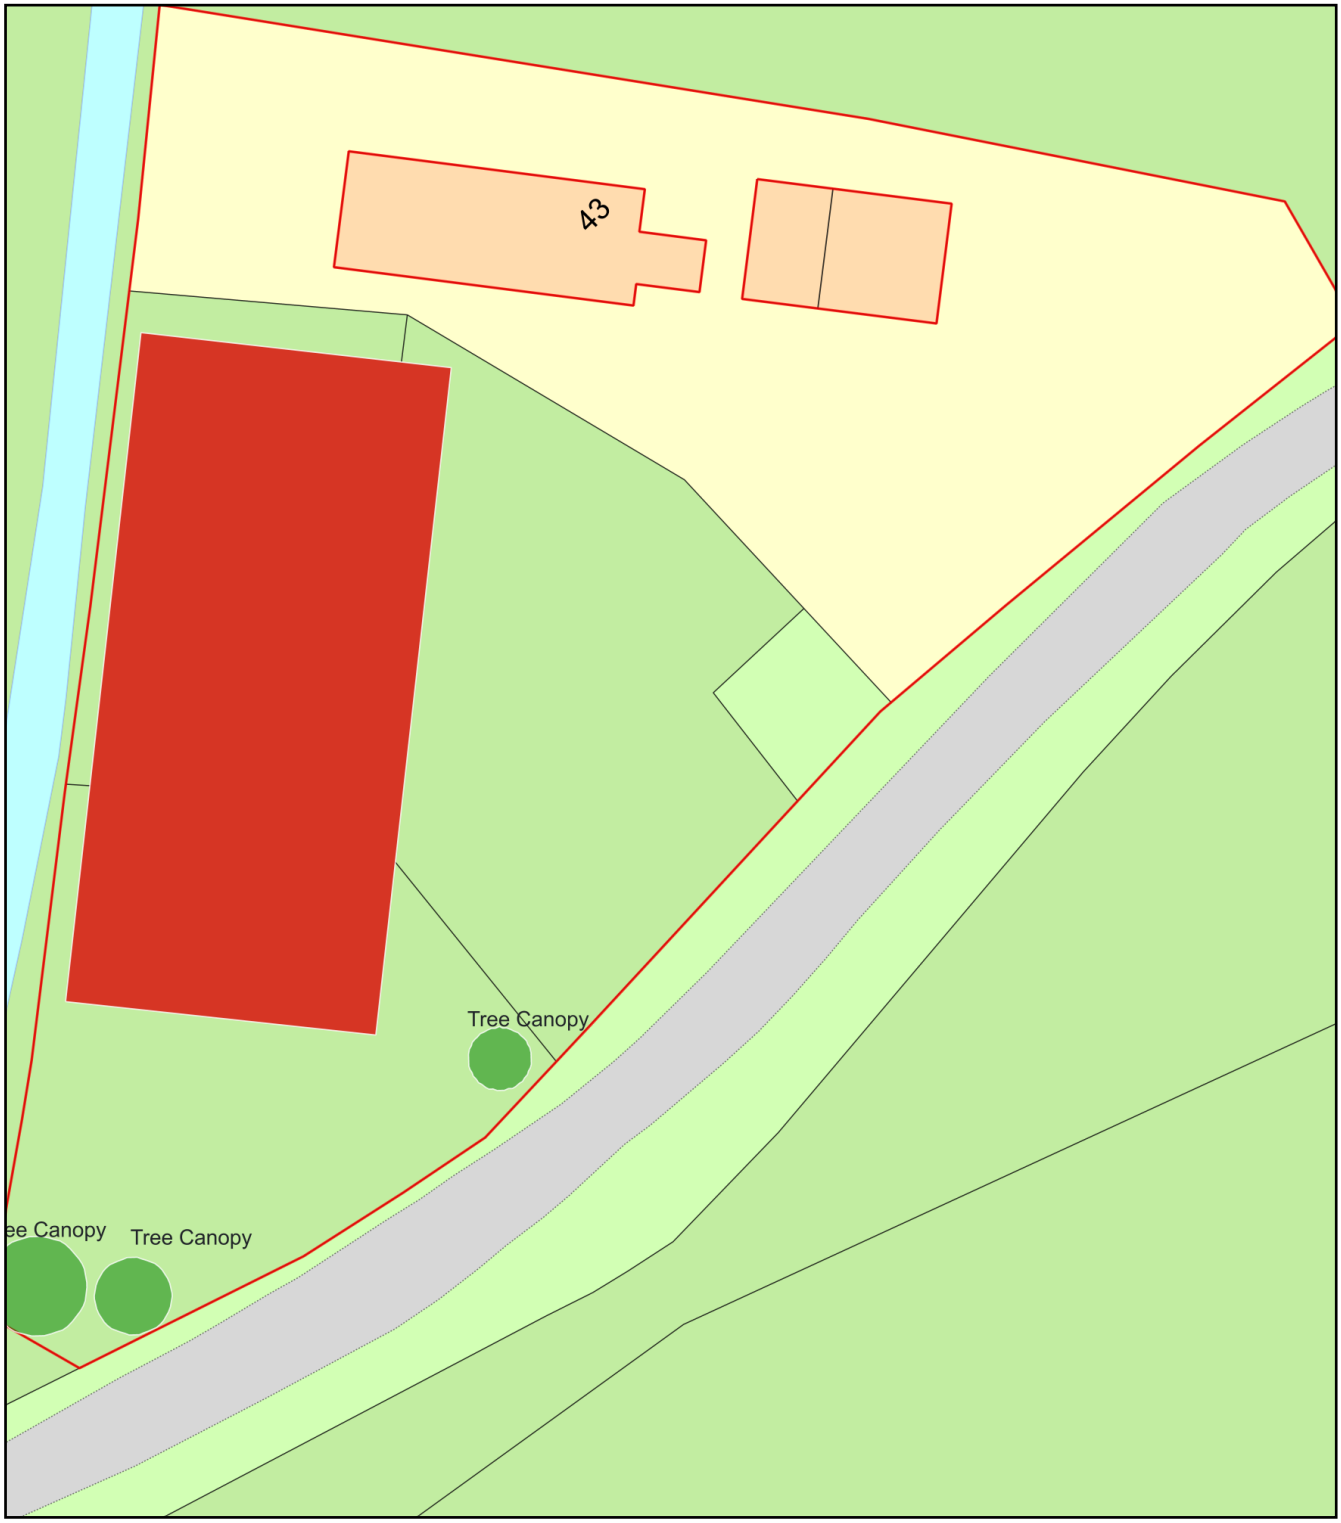

0 20
Metres

N

ReQuestaPlan

Plan Produced for: Raymond Condell

Date Produced: 03 Jan 2021

Plan Reference Number: TQRQM21003115205258

Scale: 1:500 @ A4

© Crown copyright and database rights 2019 OS 100042766