


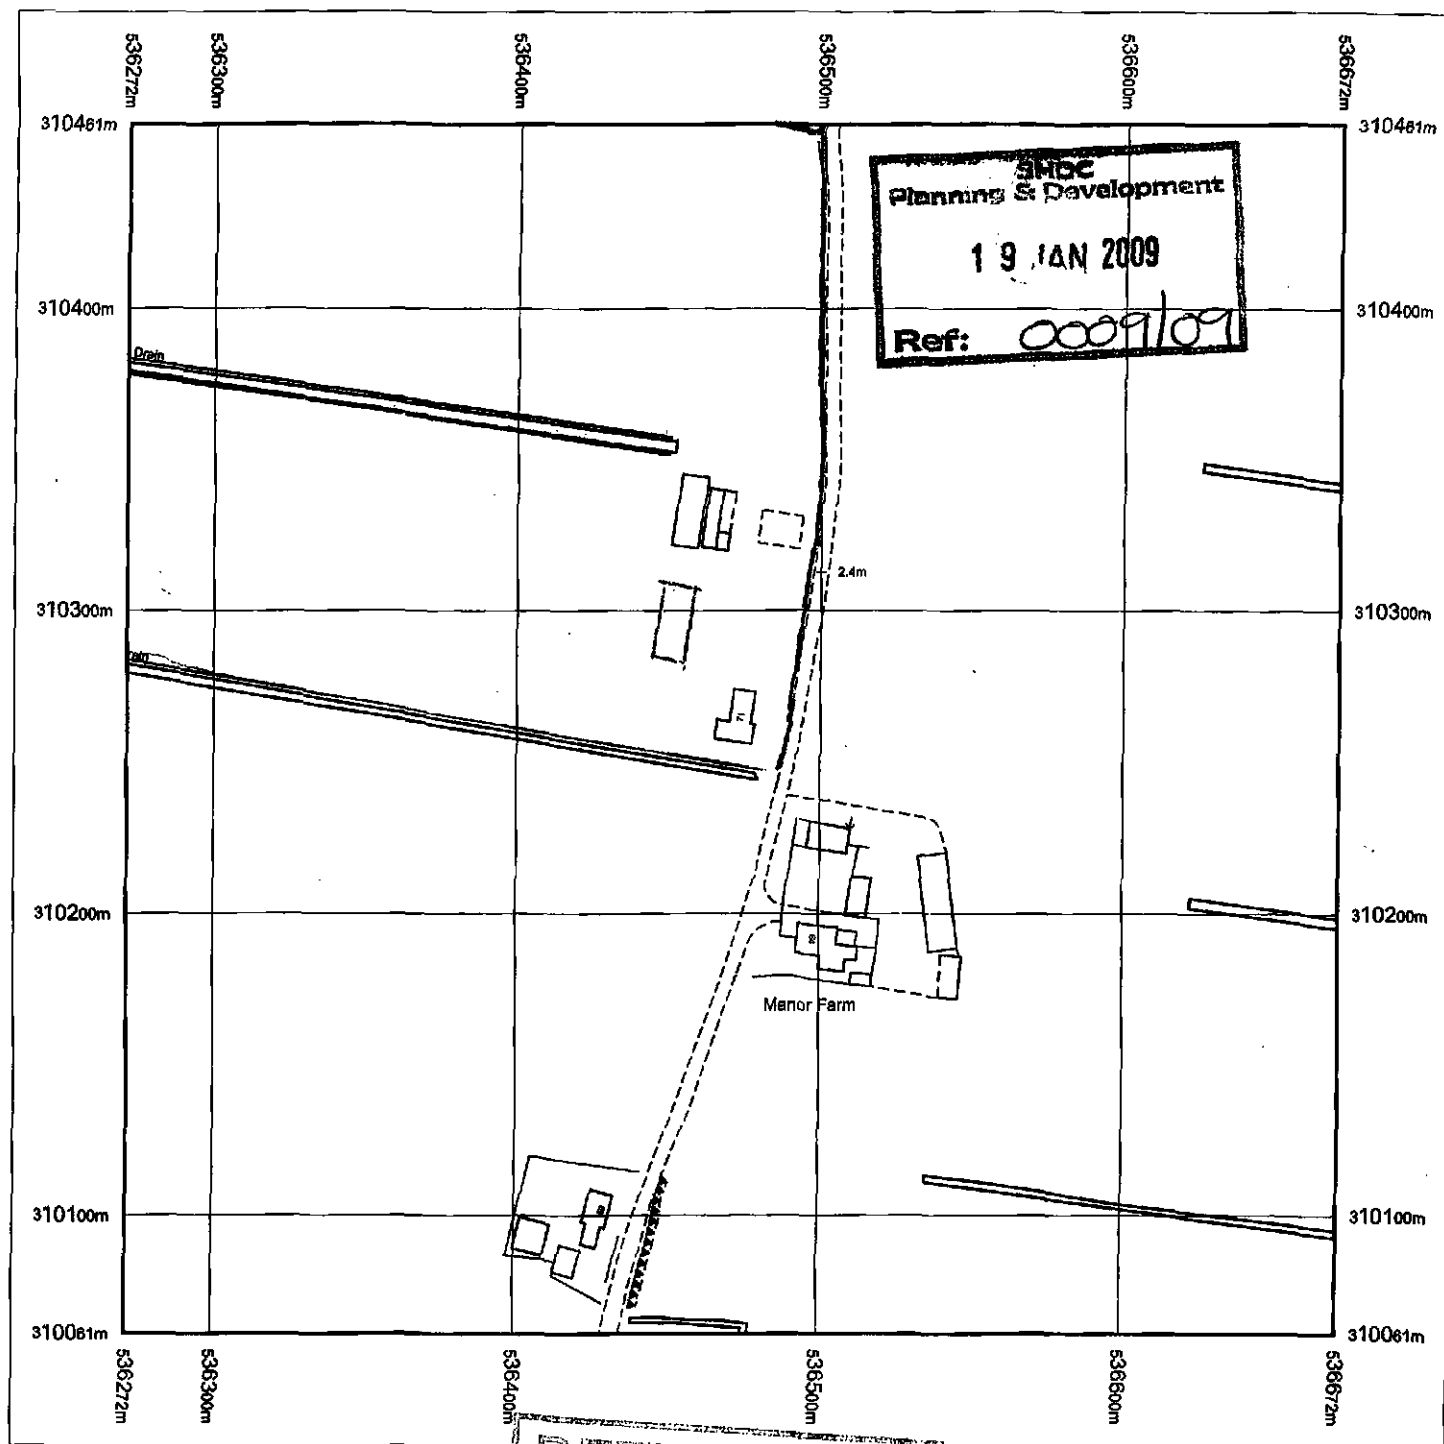


Produced 14.01.2009 from the Ordnance Survey National Geographic Database and incorporating surveyed revision available at this date. © Crown Copyright 2009.

Reproduction in whole or part is prohibited without the prior permission of Ordnance Survey.

Ordnance Survey, the OS Symbol and OS Sitemap are registered trademarks of Ordnance Survey, the national mapping agency of Great Britain.

The representation of a road, track or path is no evidence of a right of way.

The representation of features as lines is no evidence of a property boundary.

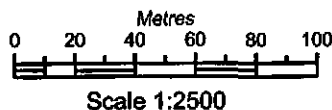


Supplied by: **Bookmark Spalding Ltd**
Serial number: 00072900
Centre coordinates: 536471.5 310261

Further information can be found on the OS Sitemap Information leaflet or the Ordnance Survey web site:
www.ordnancesurvey.co.uk

PROPOSED
NEW BUILDING

SCALE 1/50

ROOF SHEETING 0.7MM DARK GREEN BOX PROFILE SHEETING
SIDE WALL SHEETS 0.5MM DARK GREEN BOX PROFILE SHEETING

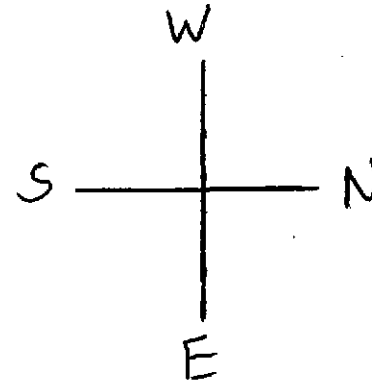

200 x 100MM STANCHIONS
AND ROOF TRUSSES


4 / 7x3 ROOF TIMBERS
4 F161N CENTRES

DETERMINED
PLAN

SHDC
Planning & Development
07 JAN 2009
Ref: 0009/09

ANGLE IRON

STEEL GABLE
BRACES

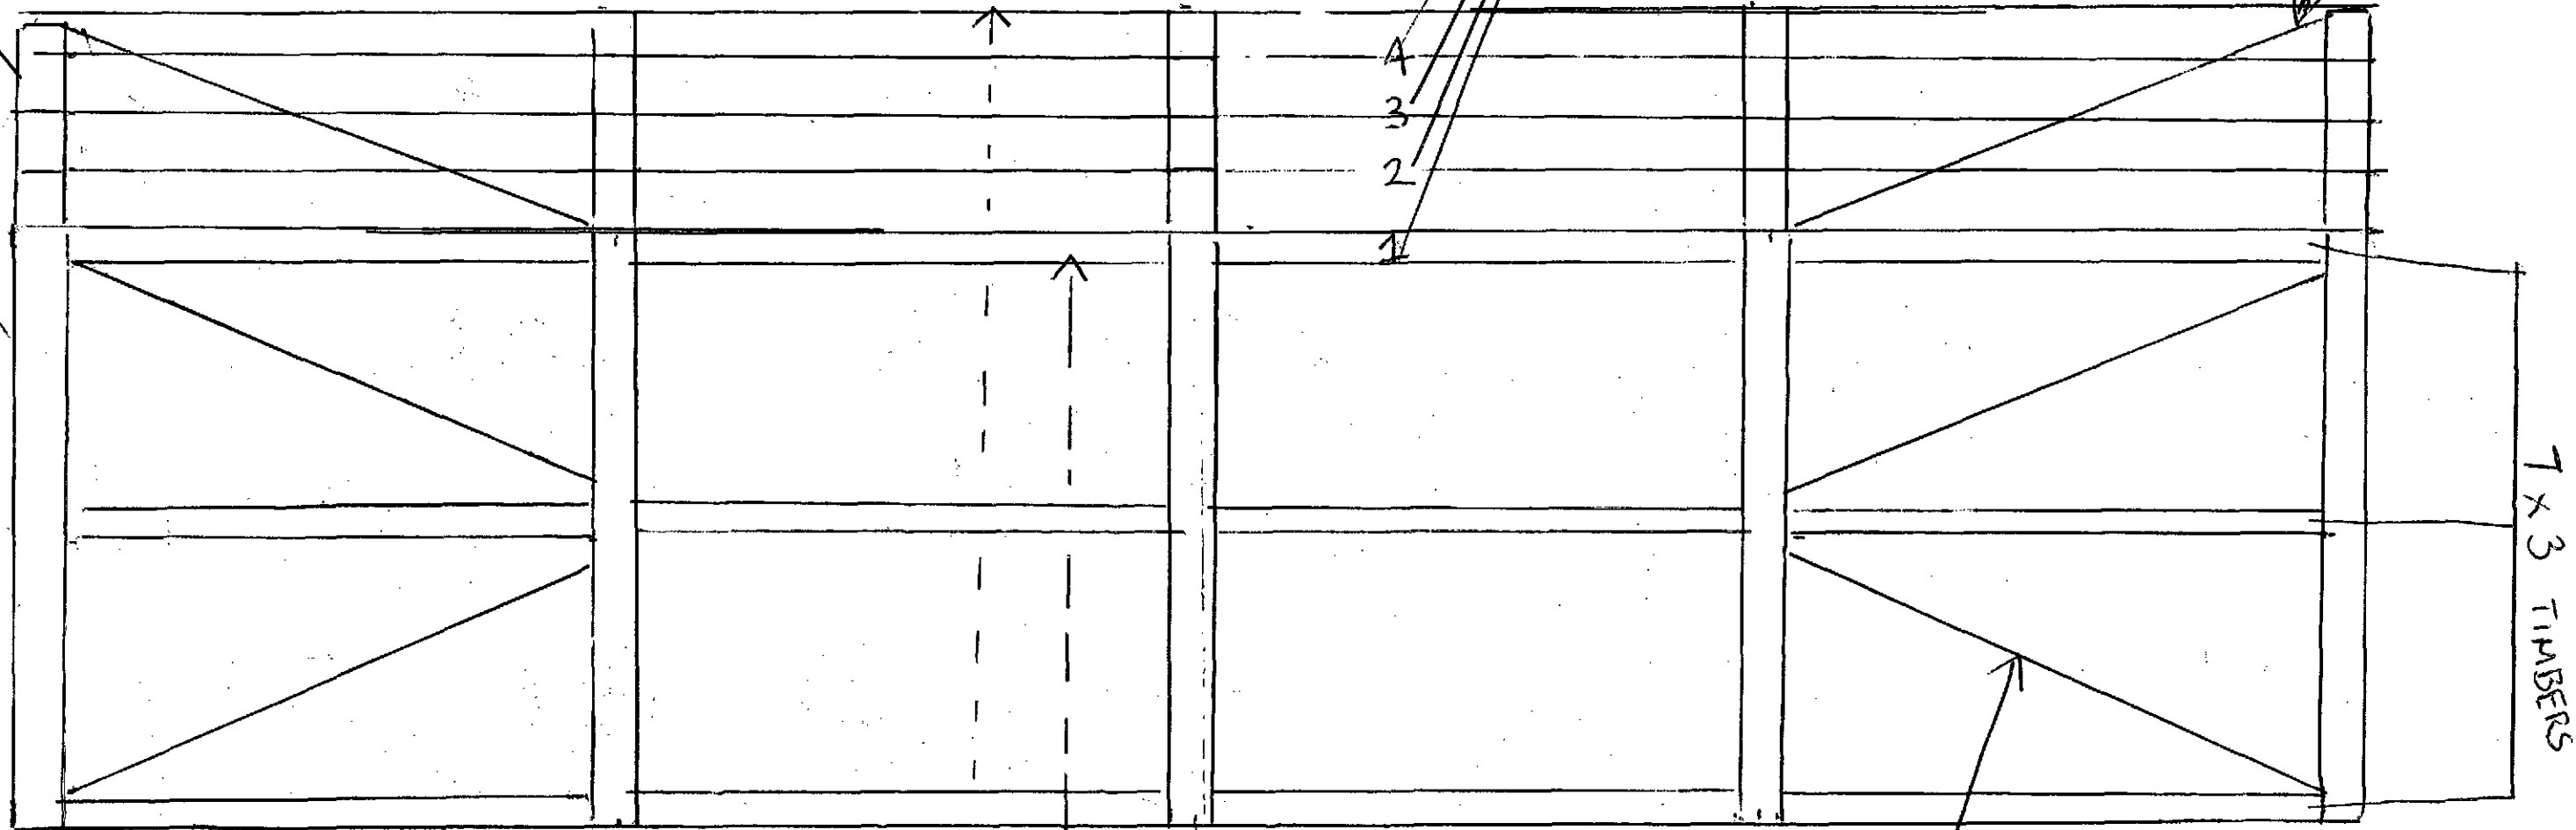

EAVES HEIGHT
4.25M

GABLE HEIGHT
5.35M

ANGLE IRON STEEL STORM BRACES

19 MTR LENGTH

PE12 OLT

J P

GRANGE

SON

MAYJON FARM,

BROADGATE RD, S/S/E


SCALE 1/200

HOLDING NO 2A/308/0078
FIELD NOS TF/3610 NG/2633

FIELD SIZE 4.19 H

JP GRANGE - SON


HOLDING SIZE 40/H

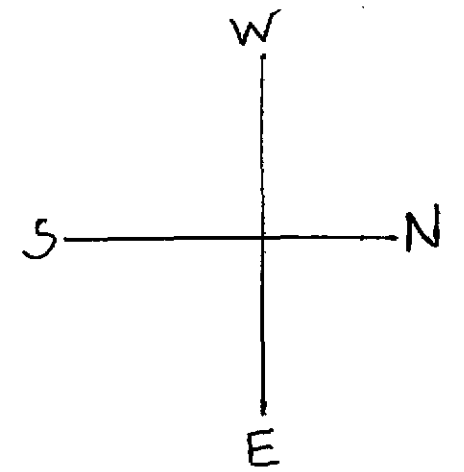

382
MTR

TO NORTH
LEVEL DRAIN

51 MTR

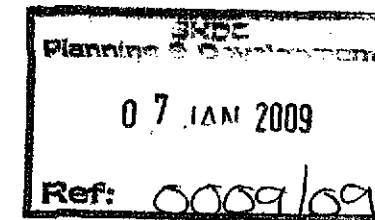

EXISTING
FARM BUILDINGS

PROPOSED
NEW BUILDING

DETERMINED
PLAN

YARD

YARD

GARDEN

37 MTR

MAYJON
BUNGALOW

(PE12 OLT)

MAYJON FARM

GATE

BROADGATE ROAD

NORTH →

← THROCKENHOLT 0.5 MILES

1.8 MILES SUTTON ST EDMUND →

HOLDING NO 241308 10078

FIELD NOS TF 3610 NG 2633

FIELD SIZE 4.19 H


J P GRANGE - SON

HOLDING SIZE 40/H

SCALE 1/50

PROPOSED NEW BUILDING NORTH FACING VIEW

DETERMINED
PLAN

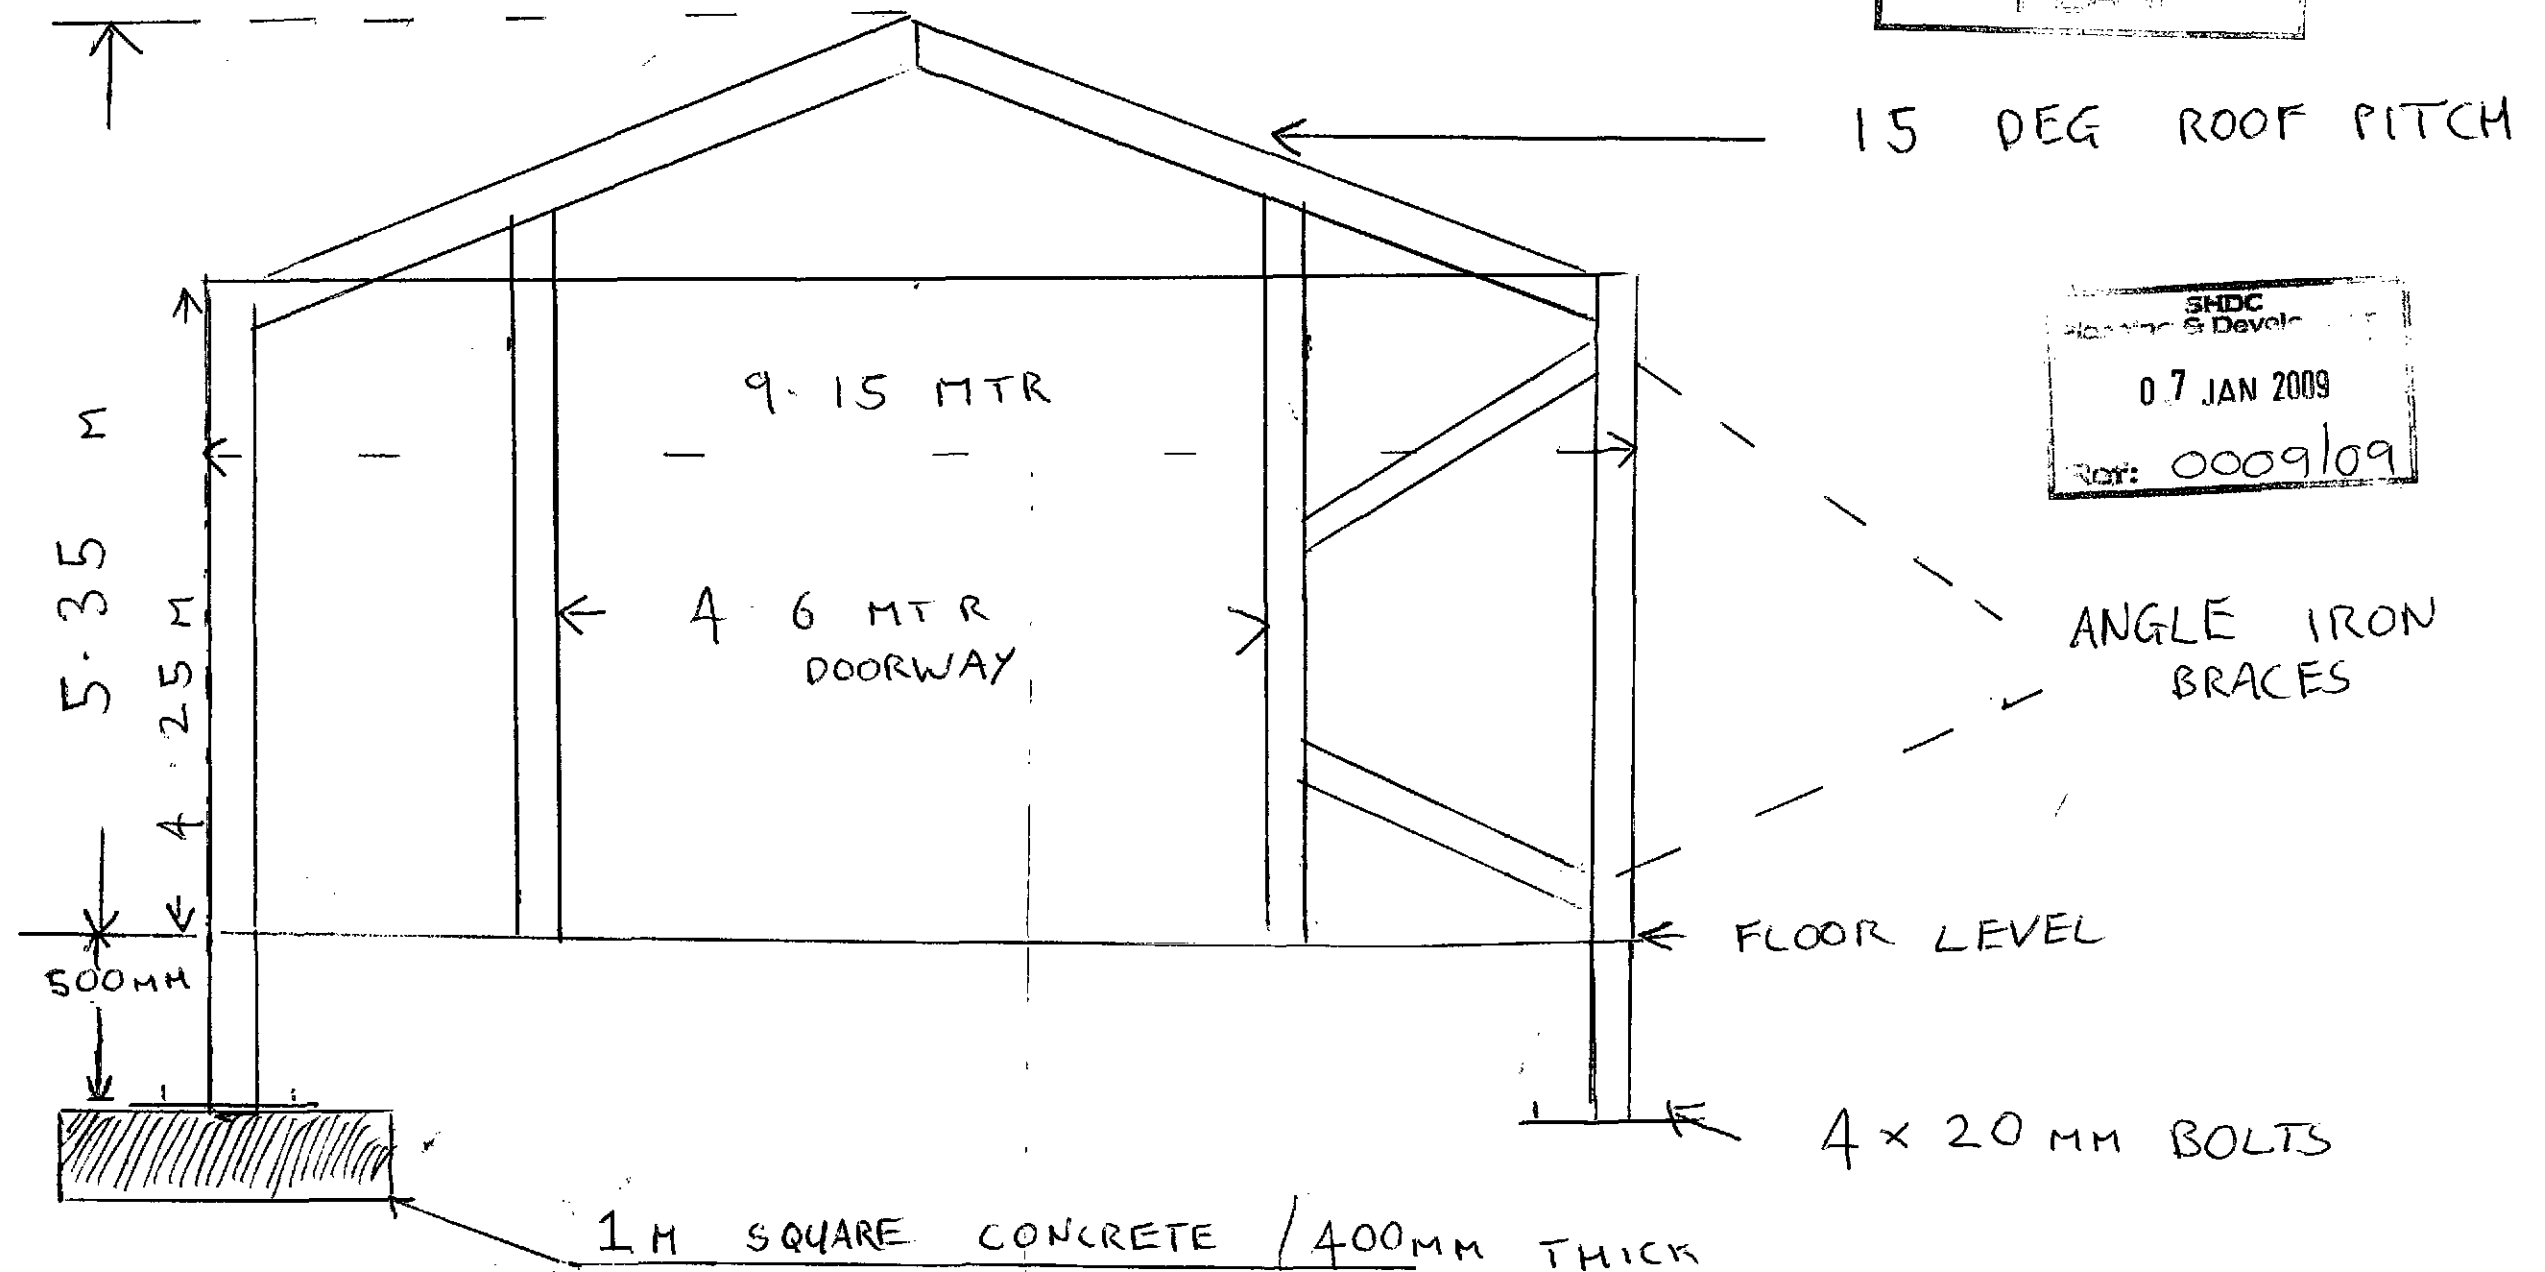

J P GRANGE - SON MAYJON FARM, BROADGATE RD SUTTON ST EDMUND SPALDING Lincs PE12 0LT