31/10/02.

Gould 11/01


Jill Hurley phoned (01945) 700749.

Property adjacent to 240 Broadgate Sutton St. Ecl.

Soil piled high around trees during building works. Bad for trees + obstructs visibility. When 240 built - had to move soil around trees. DM E.



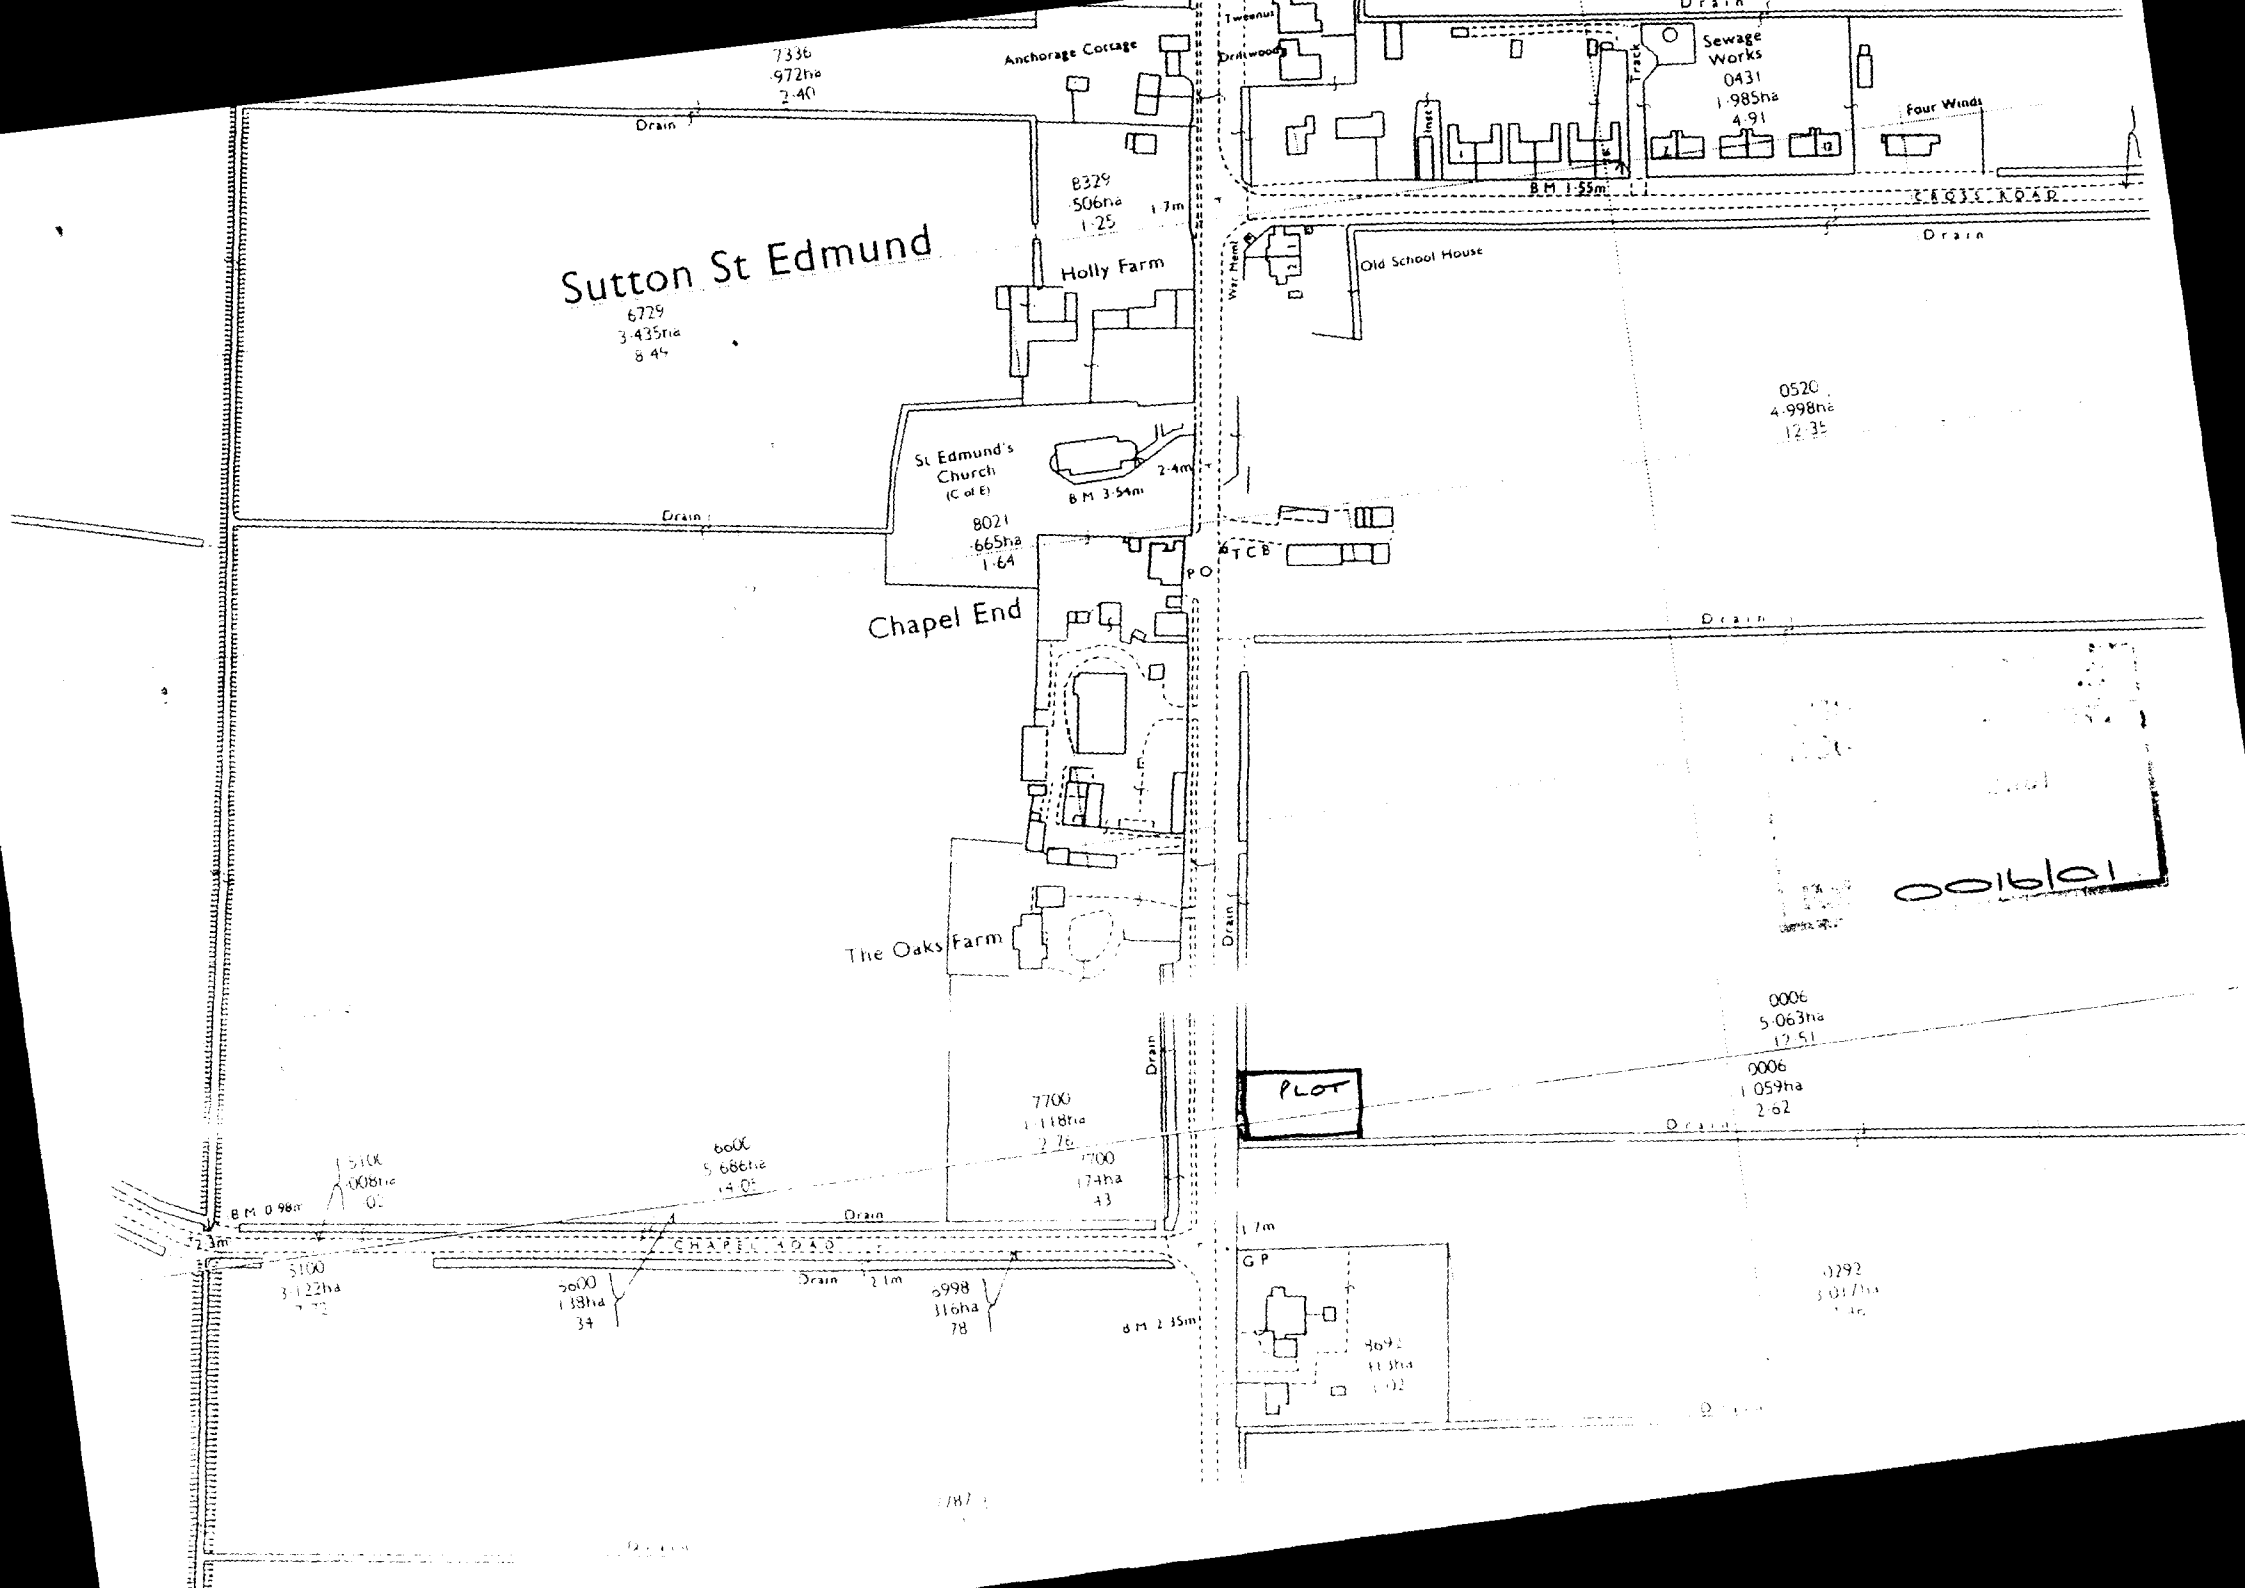



Sutton St Edmund
Holly Farm
Chapel End
The Oaks Farm
St Edmund's Church (C of E)
Old School House
Anchorage Cottage
Sewage Works
Four Winds
Twoenuf
Driftwood
Track
Inset
Drain
PO
TCB
GP
PLOT
B M 1·55m
B M 3·54m
B M 0·98m
B M 2·35m
CHAPEL ROAD
7336
·972ha
2·40
8329
·506ha
1·25
1·7m
6729
3·435ha
8·45
0431
1·985ha
4·91
0520
4·998ha
12·35
8021
·665ha
1·64
2·4m
0006
5·063ha
12·51
0006
1·059ha
2·62
7700
1·118ha
2·76
7700
174ha
43
6000
5·686ha
14·05
5100
3·122ha
5100
·008ha
02
6000
1·38ha
34
6998
316ha
78
2·1m
2·3m
1·7m

DAVID BROKER DESIGN SERVICES
CONCEPT
COMPUTER AIDED DESIGN
ARCHITECTURE

CLIENT
MR & MRS J GOULD
BROUDGATE ROAD
SUTTON ST EDMUNDS




FRONT ELEVATION

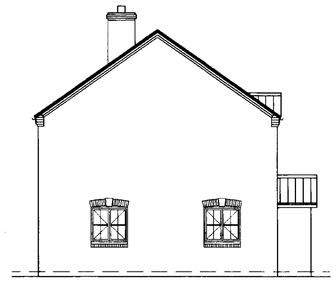


SIDE ELEVATION




REAR ELEVATION

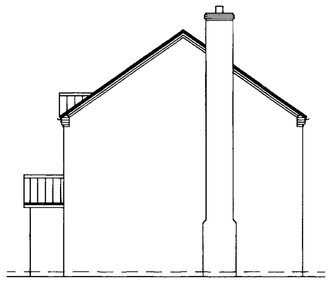

SIDE ELEVATION

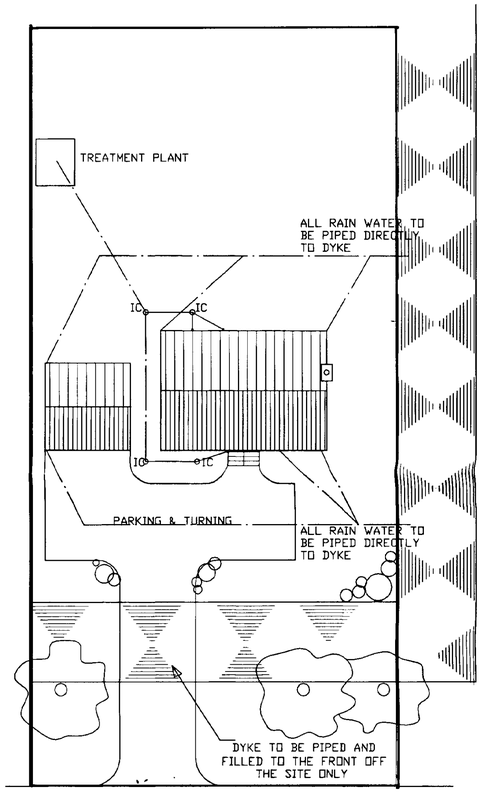

BLOCK PLAN

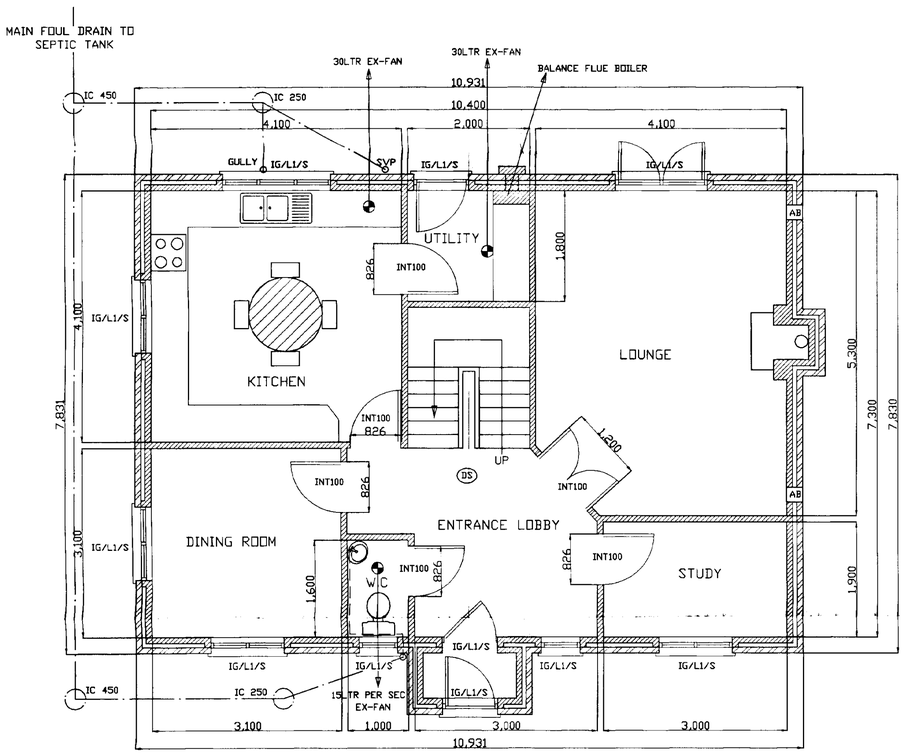

GROUND FLOOR PLAN

FIRST FLOOR PLAN

HEALTH AND SAFETY C.D.M REGULATIONS 1995
THE CLIENT/DEVELOPER AND BUILDING CONTRACTOR/SUB CONTRACTOR ARE ADVISED TO AQUAINT THEMSELVES WITH THE IMPLICATIONS AND REQUIREMENTS OF THIS BUILDING PROJECT

DRAWING/FILE No 610MJG

PROPOSED NEW HOUSE DWELLING
FLOOR PLANS & ELEVATIONS

SCALE	1=50 1=100
DATE	14/11/2000
DRAWN	M.D.BROKER
Issued	
Revisions	

SOUTH HOLLAND DC HOUSING & PLANNING
-8 JAN 2001
Ref: 00/610/01

ARCHITECTURAL TECHNICIANS
DANBROOKE HOUSE STATION ROAD
WISBECH ST MARY
WISBECH CAMBS.PE13 4RW
Telephone 01945410421
Facsimile 01945410400

DETERMINED

DO NOT SCALE ALL DIMENSIONS TO BE VERIFIED ON SITE

THIS DRAWING AND DESIGN REMAINS THE COPYRIGHT OF DAVID BROKER AND MAY NOT BE REPRODUCED WITHOUT PERMISSION.

C:\WORK\610\MJG.dwg Plotted: 2000-12-22 091036