






Proposed Front elevation (East) 1:100  
(No changes)

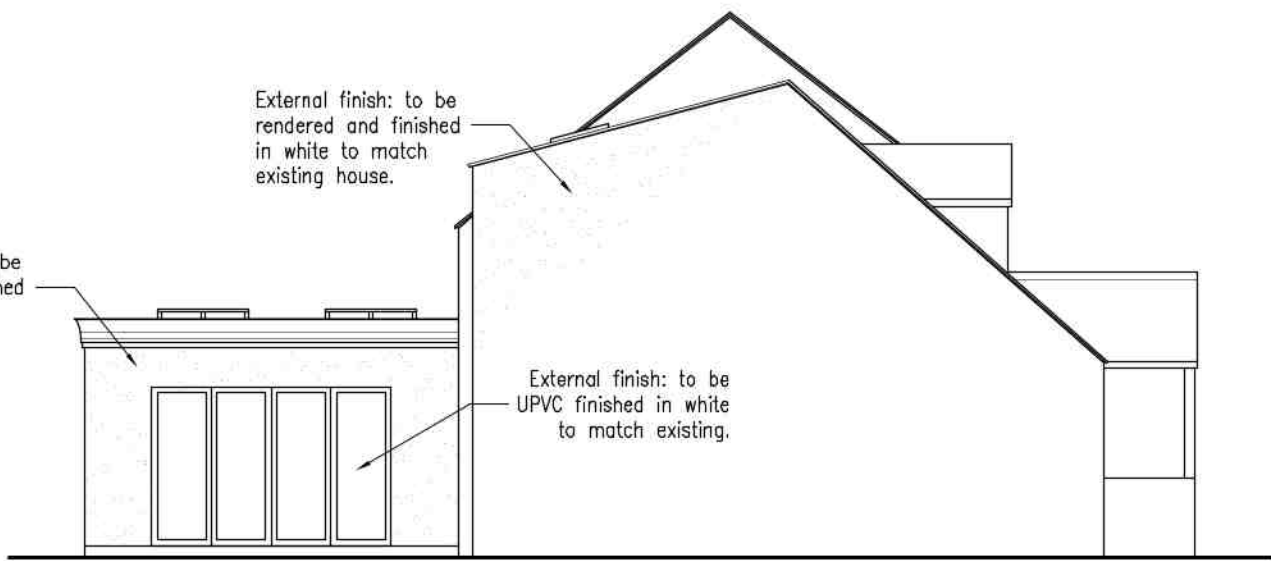


Proposed Side elevation (South) 1:100

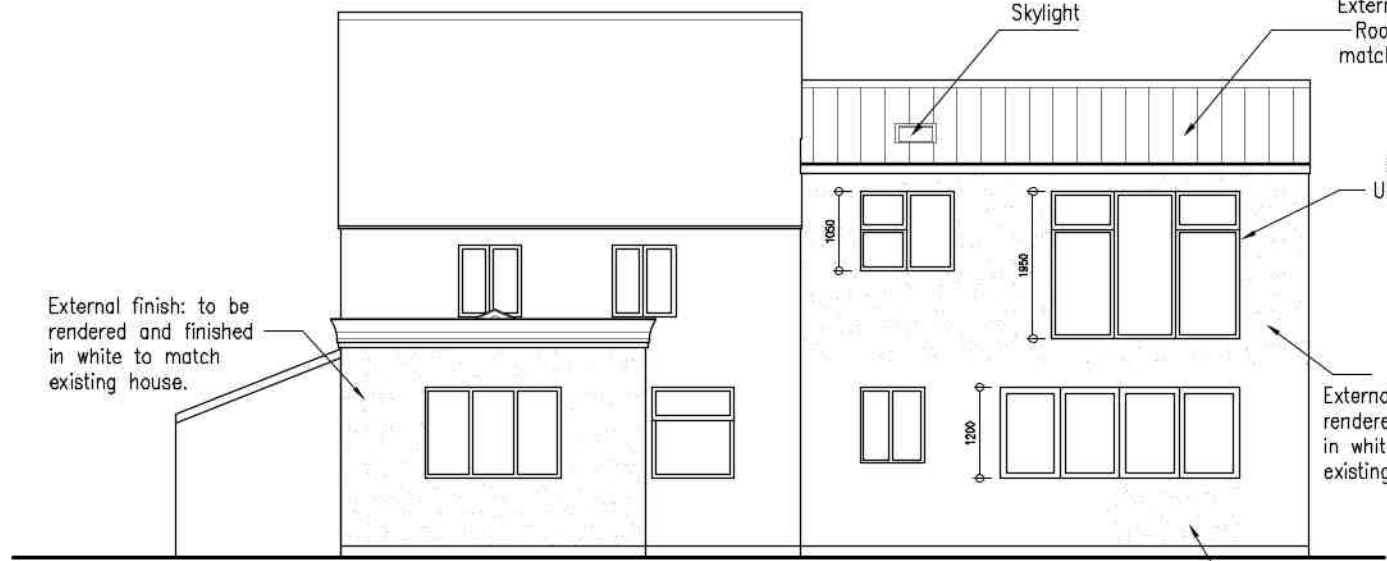

Proposed Rear elevation (West) 1:100

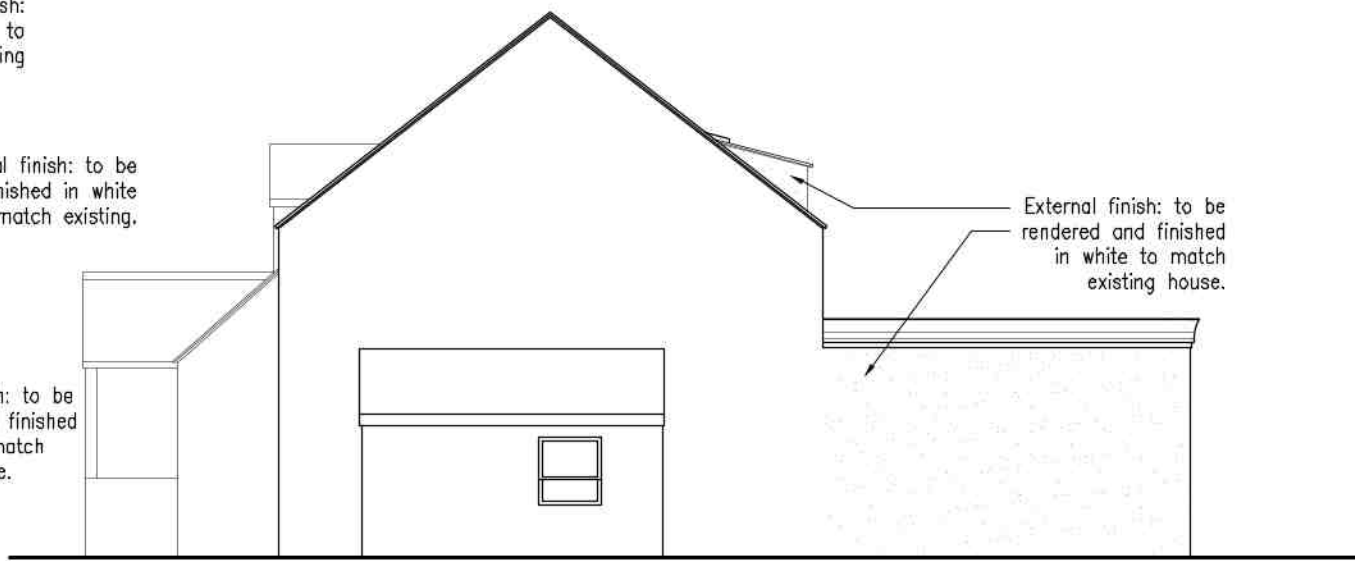


Proposed Side elevation (North) 1:100

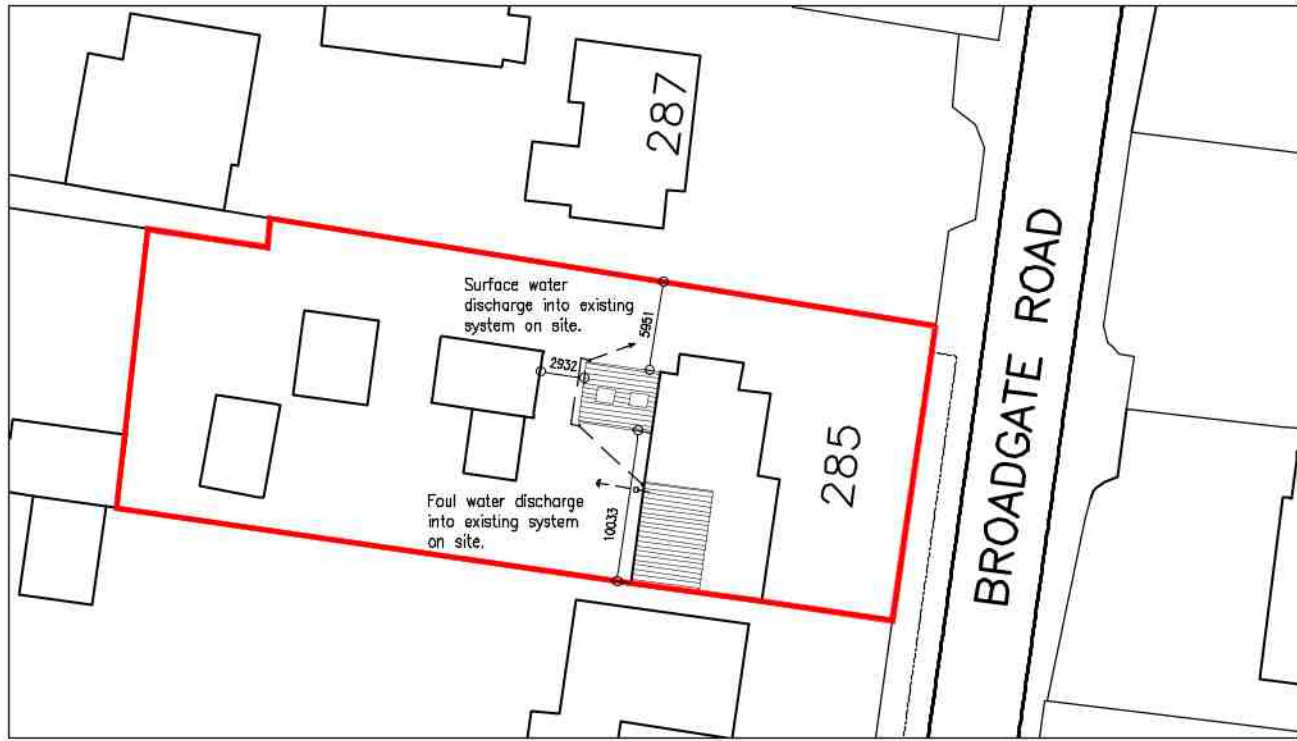


Proposed Site plan 1:500




Location Plan 1:1250

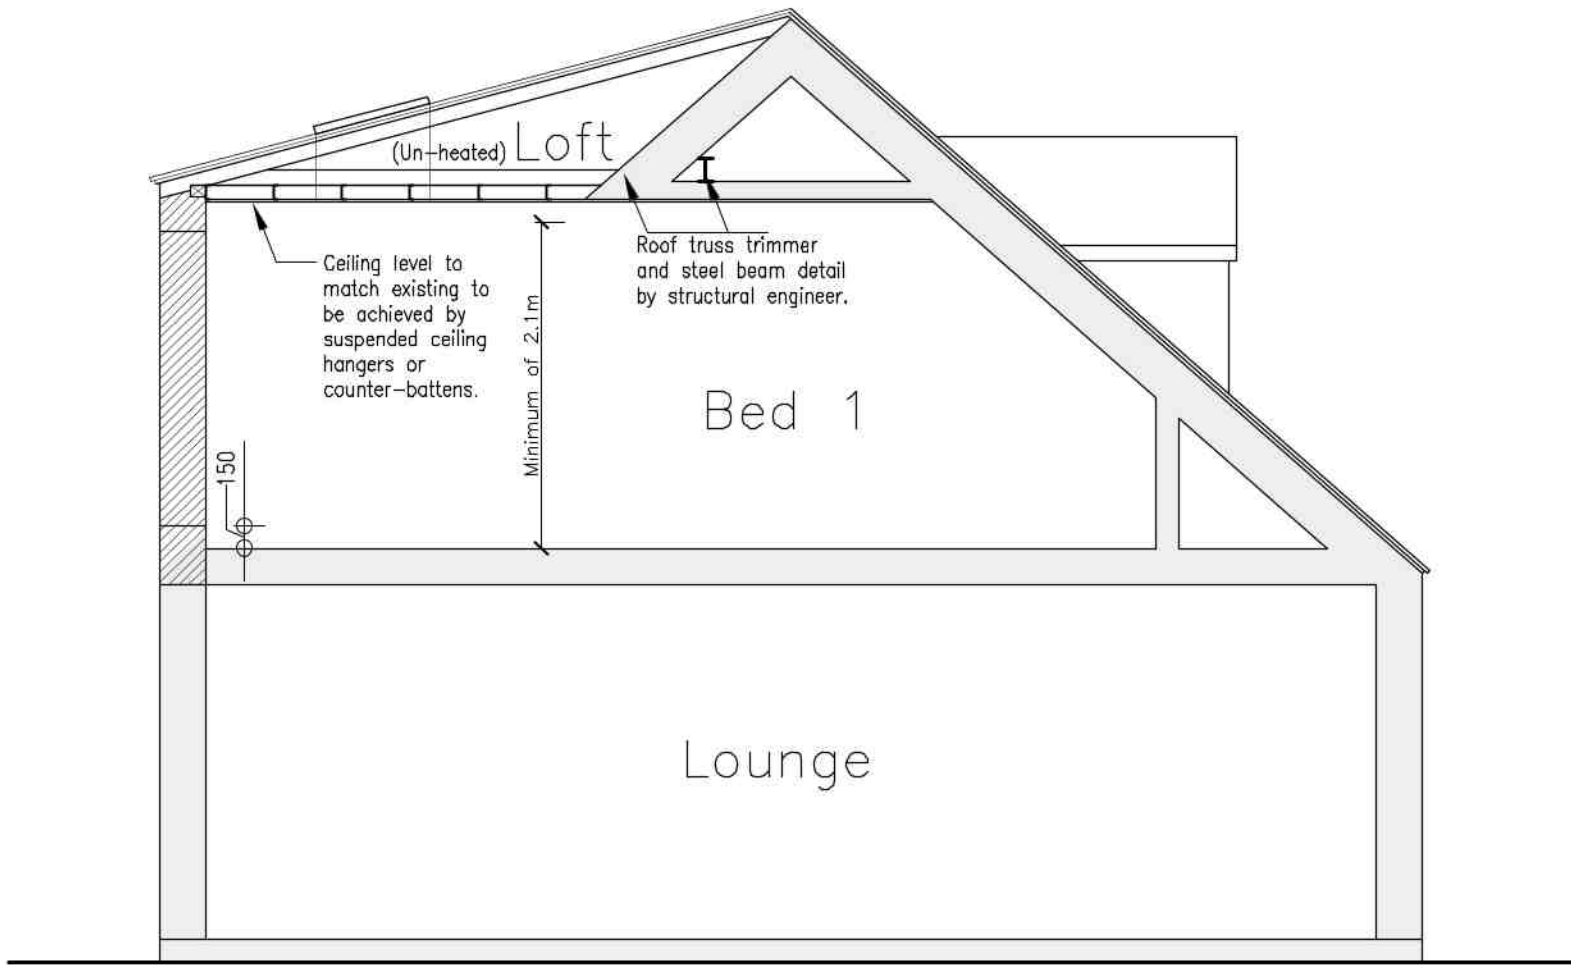


Proposed Section A-A 1:50

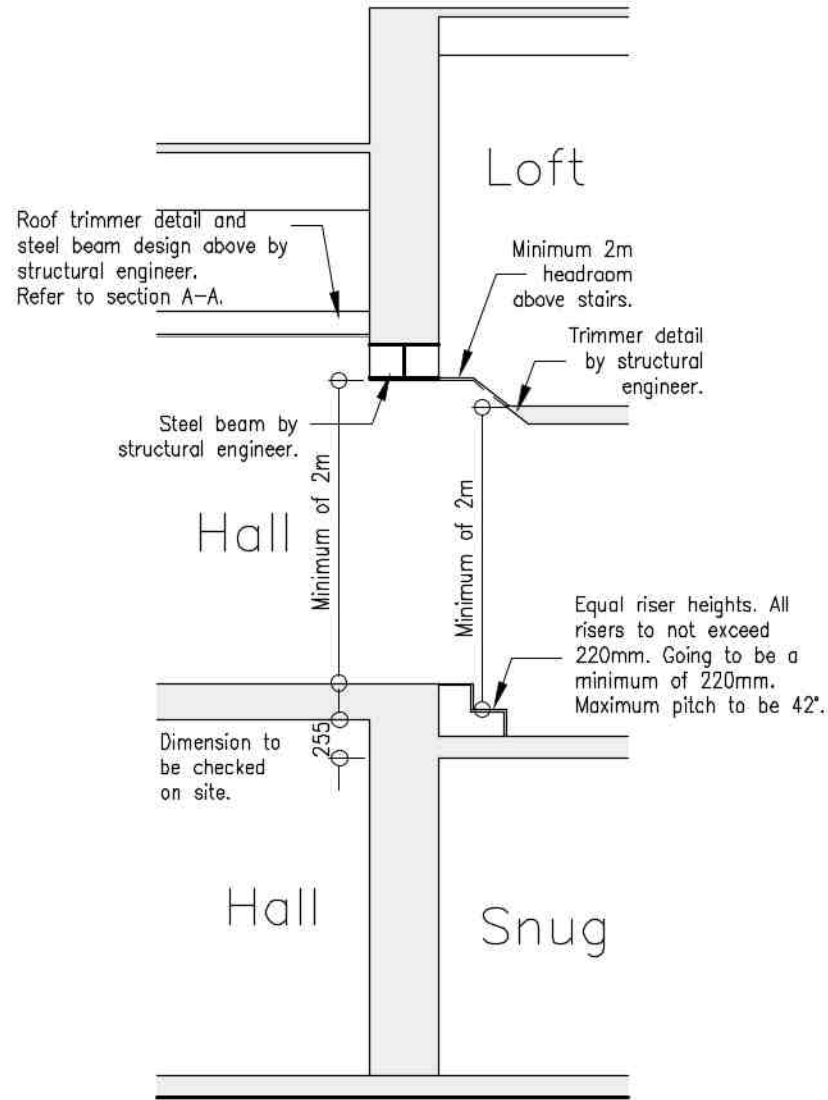

Proposed Section C-C 1:50

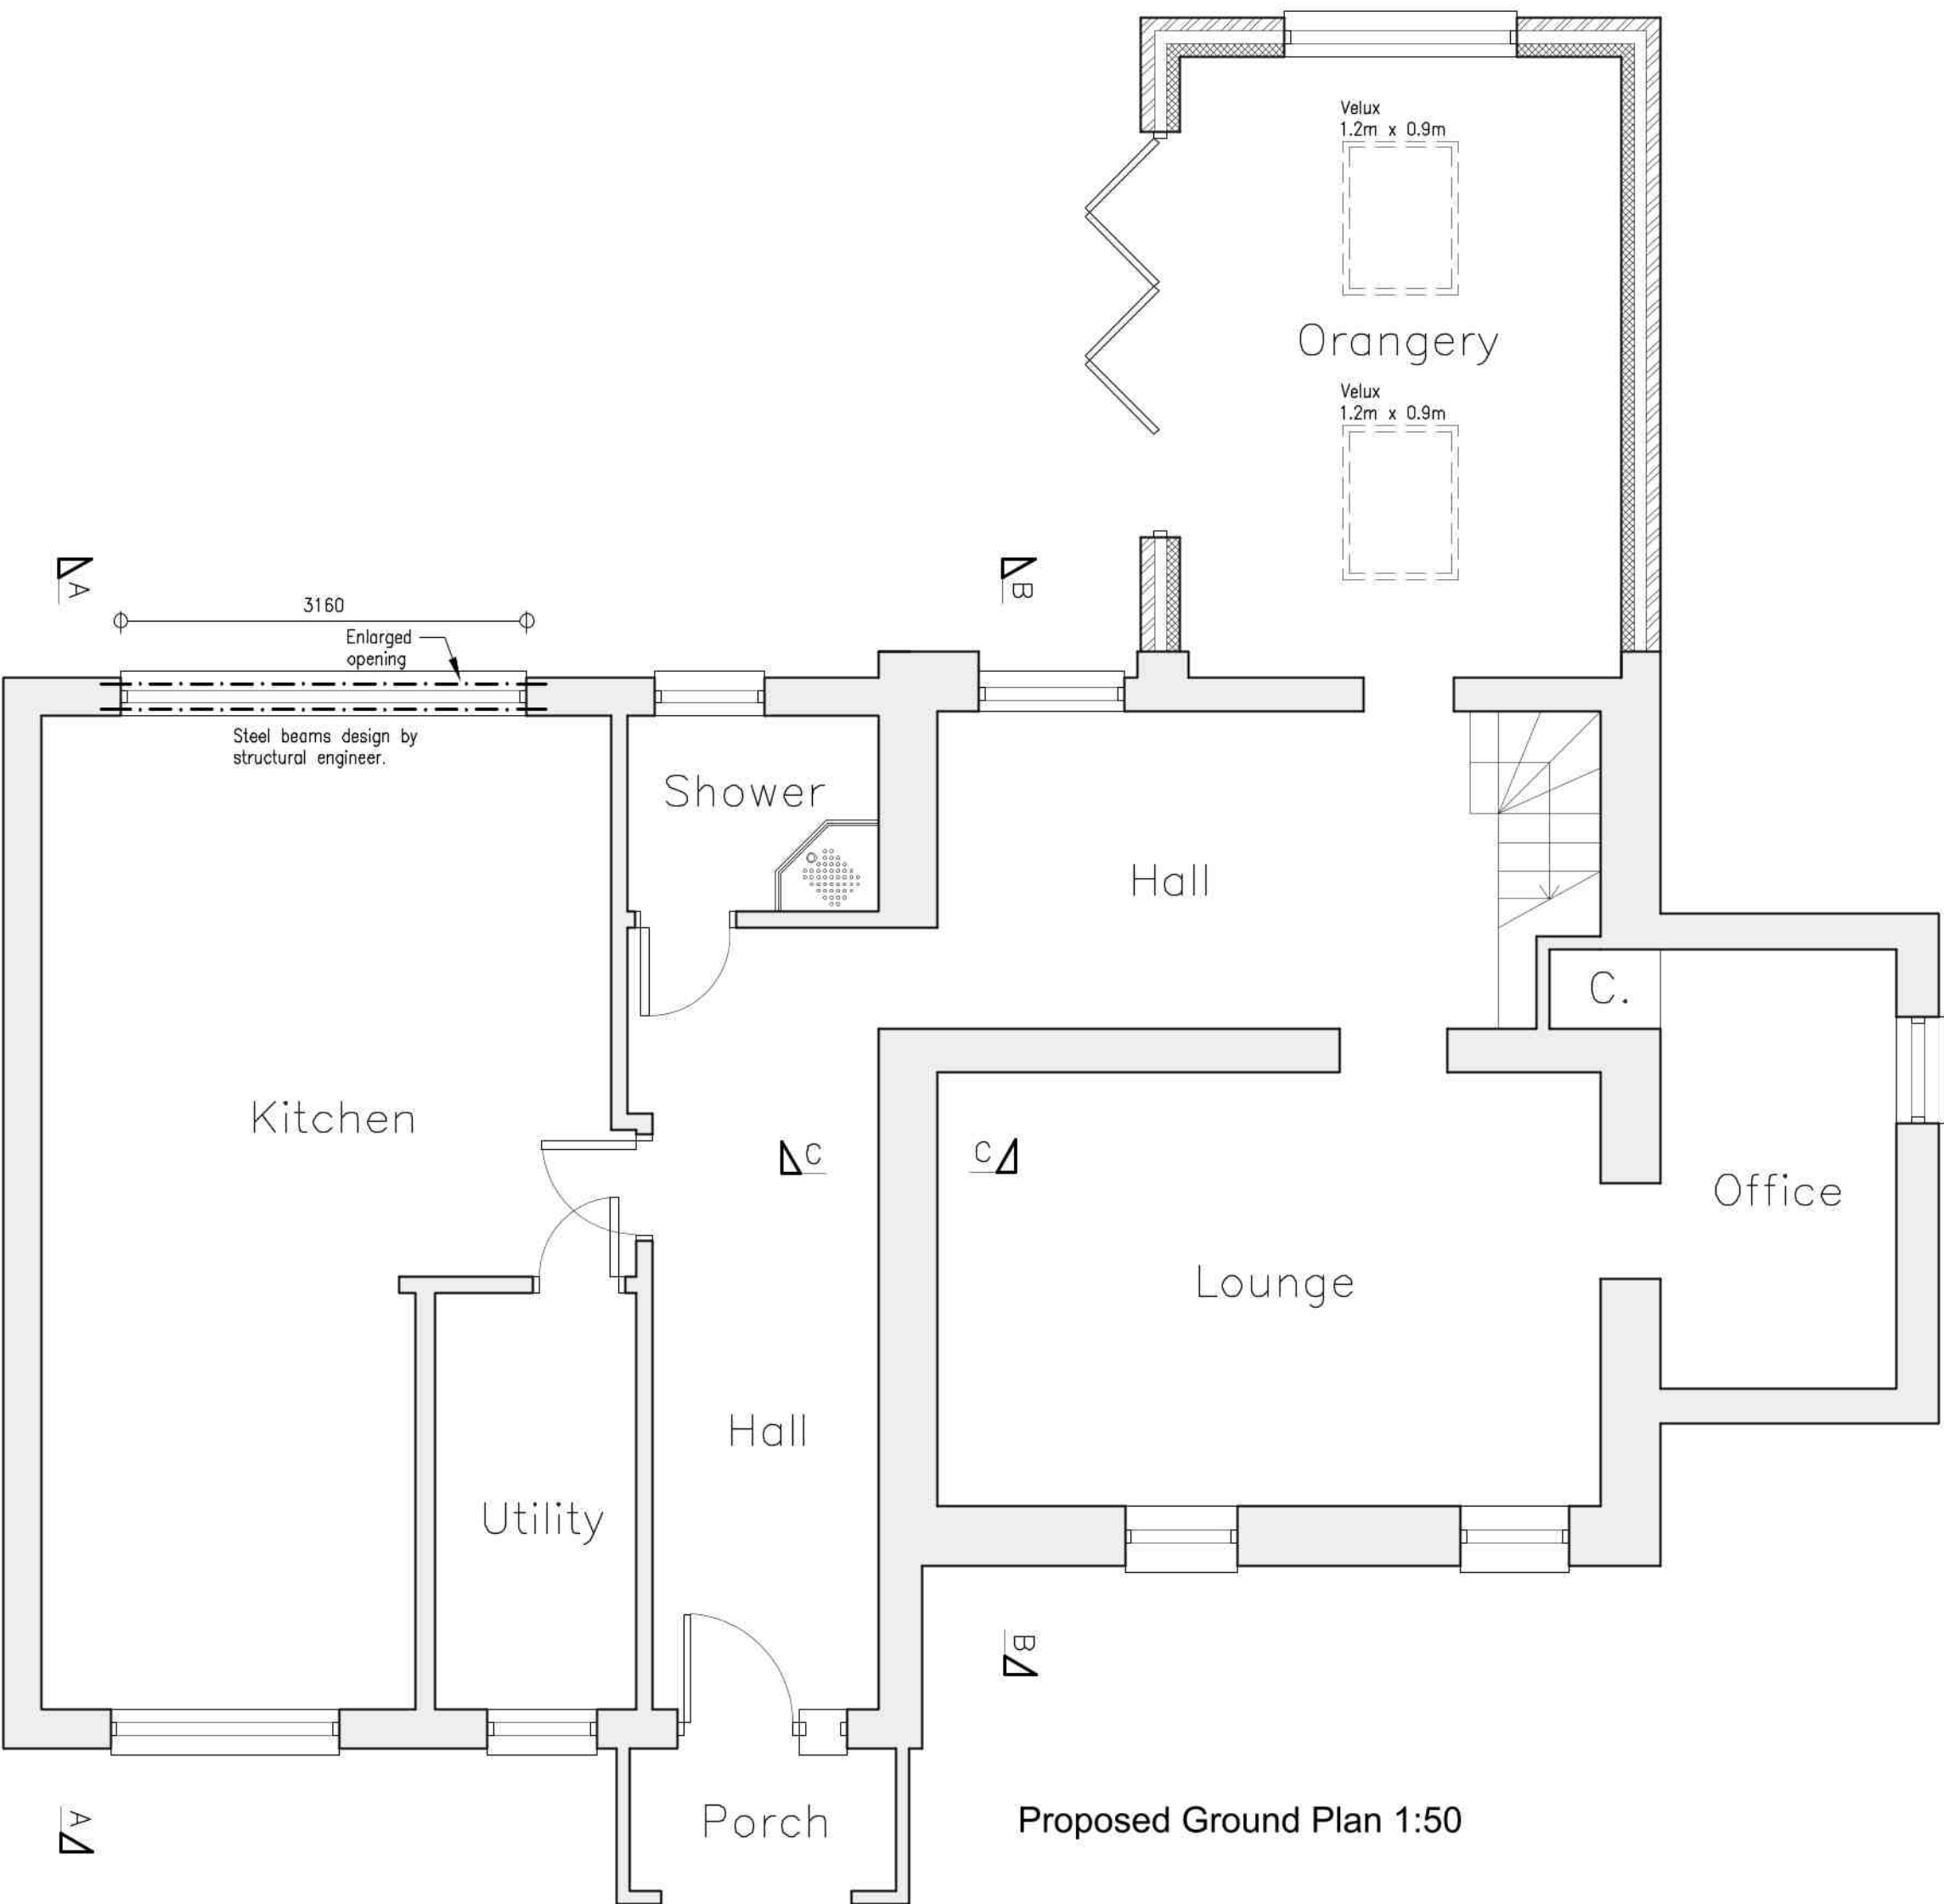

Proposed Ground Plan 1:50

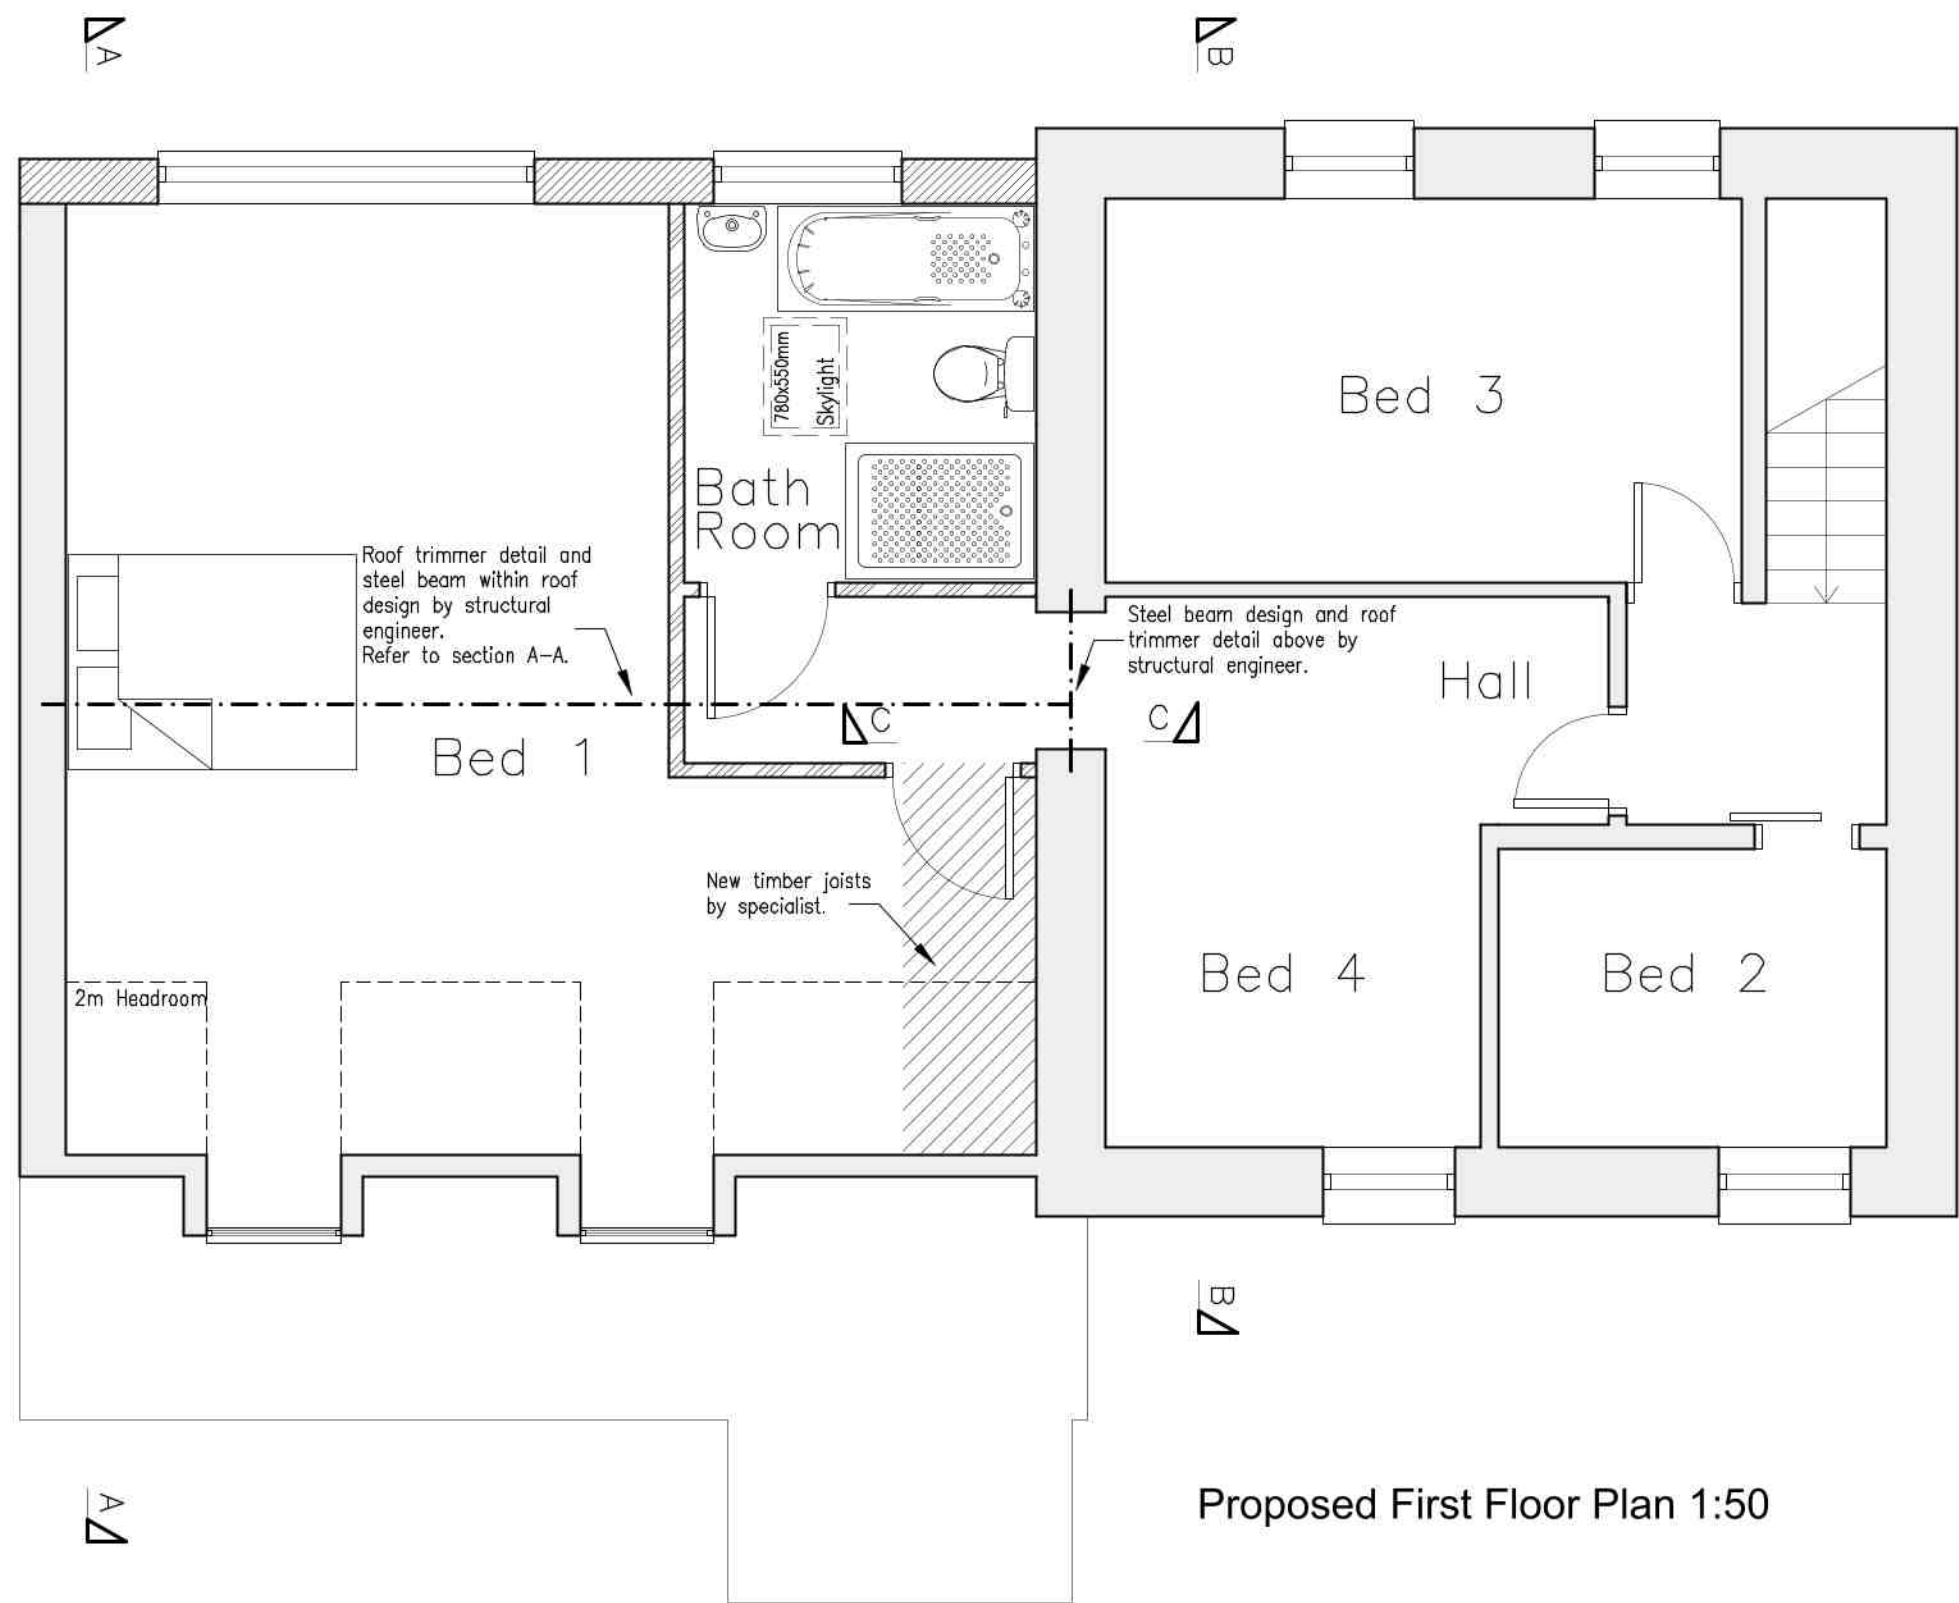

Proposed First Floor Plan 1:50

E - MINOR INFORMATION AMENDMENT  
D - ADDITION OF TWO SKYLIGHT, INTERNAL ALTERATIONS  
C - REVISED SCHEME  
B - REVISED SCHEME  
A - ORIGINAL PLANNING RELEASE

REVISIONS



**PETER HUMPHREY  
ASSOCIATES**

ADDRESS: 2 CHAPEL ROAD, WISBECH, CAMBS, PE13 1RG.

TELEPHONE: 01945 466966

E-MAIL: info@peterhumphrey.co.uk

WEB: www.peterhumphrey.co.uk

CLIENT

MR G JONES & MRS S EASTEAL

PROJECT

EXTENSION AND ALTERATIONS

SITE

LIME COTTAGE  
285 BROADGATE ROAD  
SUTTON ST EDMUND  
LINCOLNSHIRE  
PE12 0LR

DRAWING

PROPOSED COMBINATION DRAWING

| JOB NO.    | PAPER SIZE | DATE     |
|------------|------------|----------|
| 6404/PL02E | A1         | JAN 2022 |

**Notes:**  
This drawing is the permission of Peter Humphrey Associates Ltd. and may not be reissued, loaned or copied in whole or part without written consent.

All dimensions shown on the drawing are in millimeters unless stated otherwise. If the drawing is received electronically (PDF) it is the recipient's responsibility to ensure it is printed to the correct paper size. All dimensions to be checked on site prior to commencing work and any discrepancies to be highlighted immediately.

**The Construction (Design and Management) Regulations 2015:**  
Peter Humphrey Associates' form of appointment with the client confirms whether the agent is appointed as 'Designer' or 'Principal Designer' under these regulations. Nevertheless, the design phase has been carried out with due consideration for the safety during construction, occupation and maintenance of the finished project. No extraordinary hazards or risks were identified outside of the routine construction operations that would not already be apparent to a competent contractor.