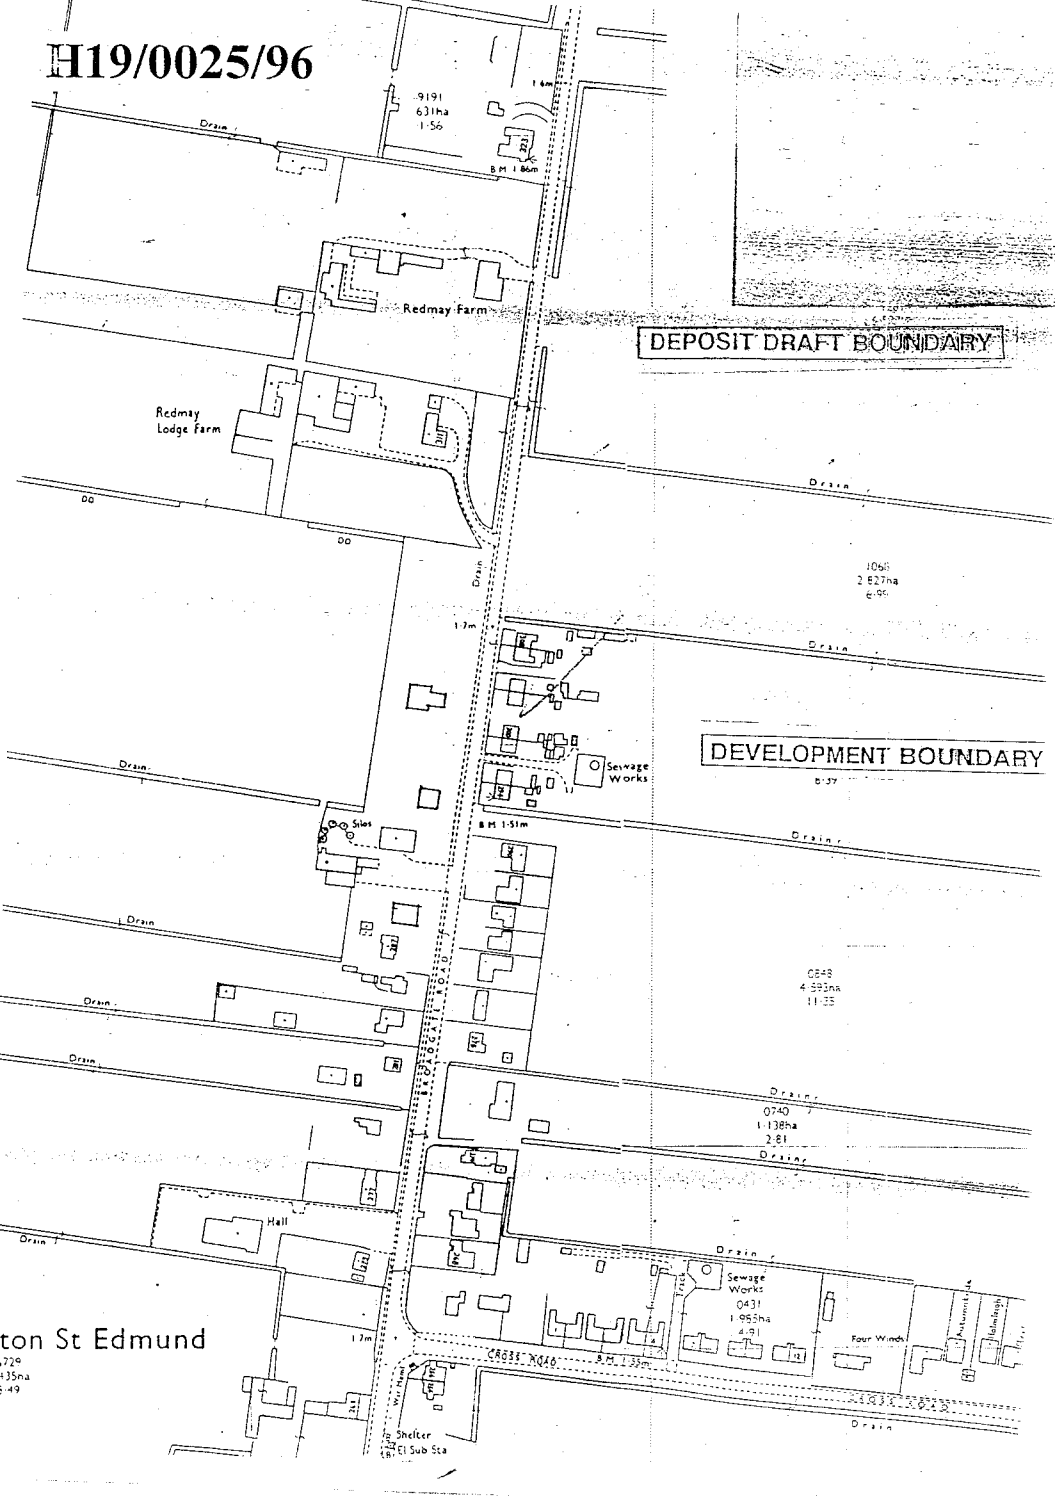
H19/0025/96


DEPOSIT DRAFT BOUNDARY
DEVELOPMENT BOUNDARY
Redmay Farm
Redmay Lodge Farm
Sewage Works
Hall
Four Winds
Drain