

All dimensions to be verified on site by Main Contractor before the start of construction. The Contractor shall be responsible for any errors or omissions in the drawings or work whatsoever arising on their own behalf or that of their subcontractors.


Report any discrepancies to the Contract Administrator at once.

This drawing is to be read with all relevant Architects and Engineer's drawings and other relevant information.

Andrew M Wright Ltd. Registered in England & Wales No. 5559024.

Registered office: 22 Crown Street, Nuneaton, Leicestershire, LE12 7TL.

LEGEND: DO NOT SCALE

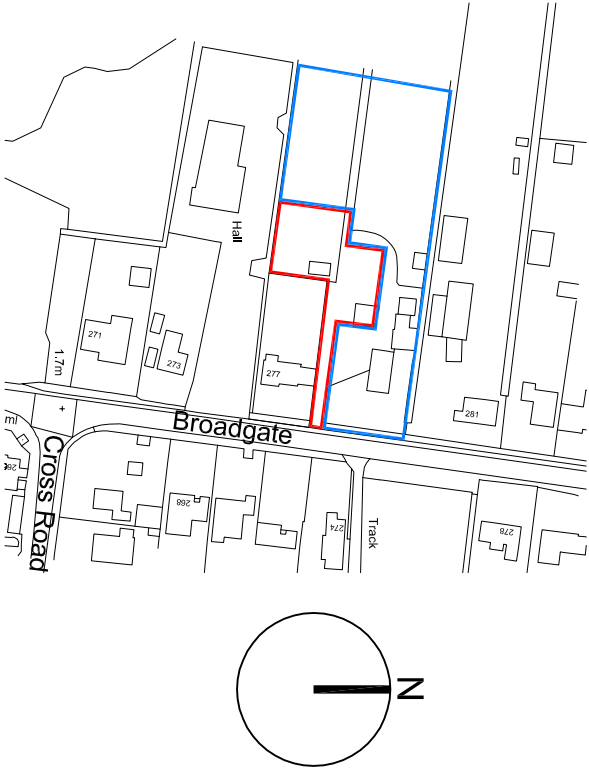

Location Plan (1:2500)



Block Plan (1:500)

Project:				
279 Broadgate Sutton St Edmund Spalding Lincolnshire				
Drawing Title: Location Plan & Block Plan				
Client: Mr & Mrs S Durston				
Drawn: AMW Checked: AMW Date: 15.01.24 Scale: As shown Paper Size: A3				
Job No.: 112302 Drawing No.: PD01 Stage: Planning Revision: P1				

ANDREW M WRIGHT LTD
CHARTERED ARCHITECT



25, Joyce Bank, Holbeach St Johns, Spalding, Lincs. PE12 8SD
Telephone: 01406 546573 Mobile: 07940 944778