




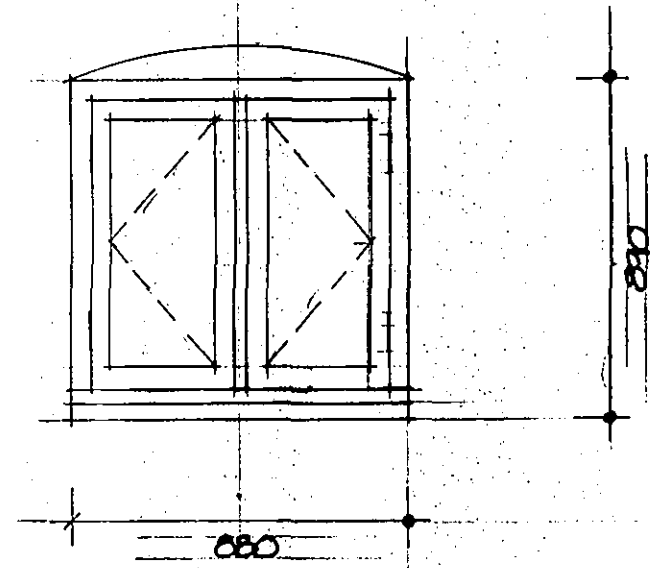


ELEVATION & PLAN OF W1 (9N°)

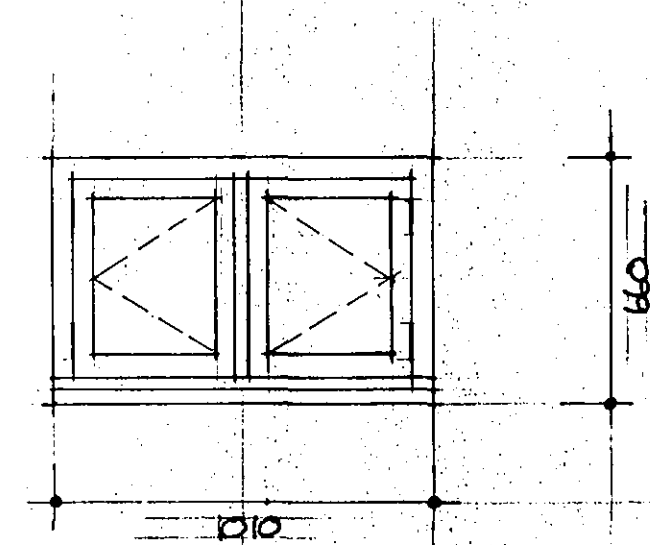


ELEVATION & PLAN OF W3 (2N°)

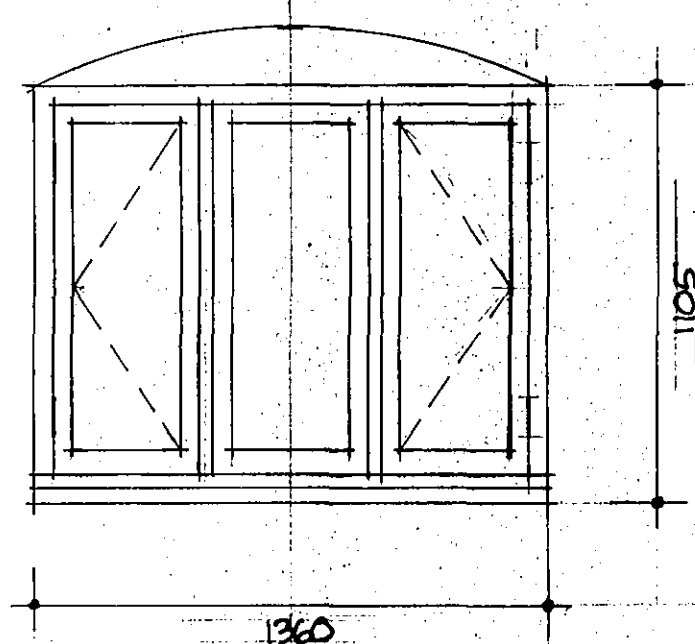


ELEVATION & PLAN OF W2 (1N°)

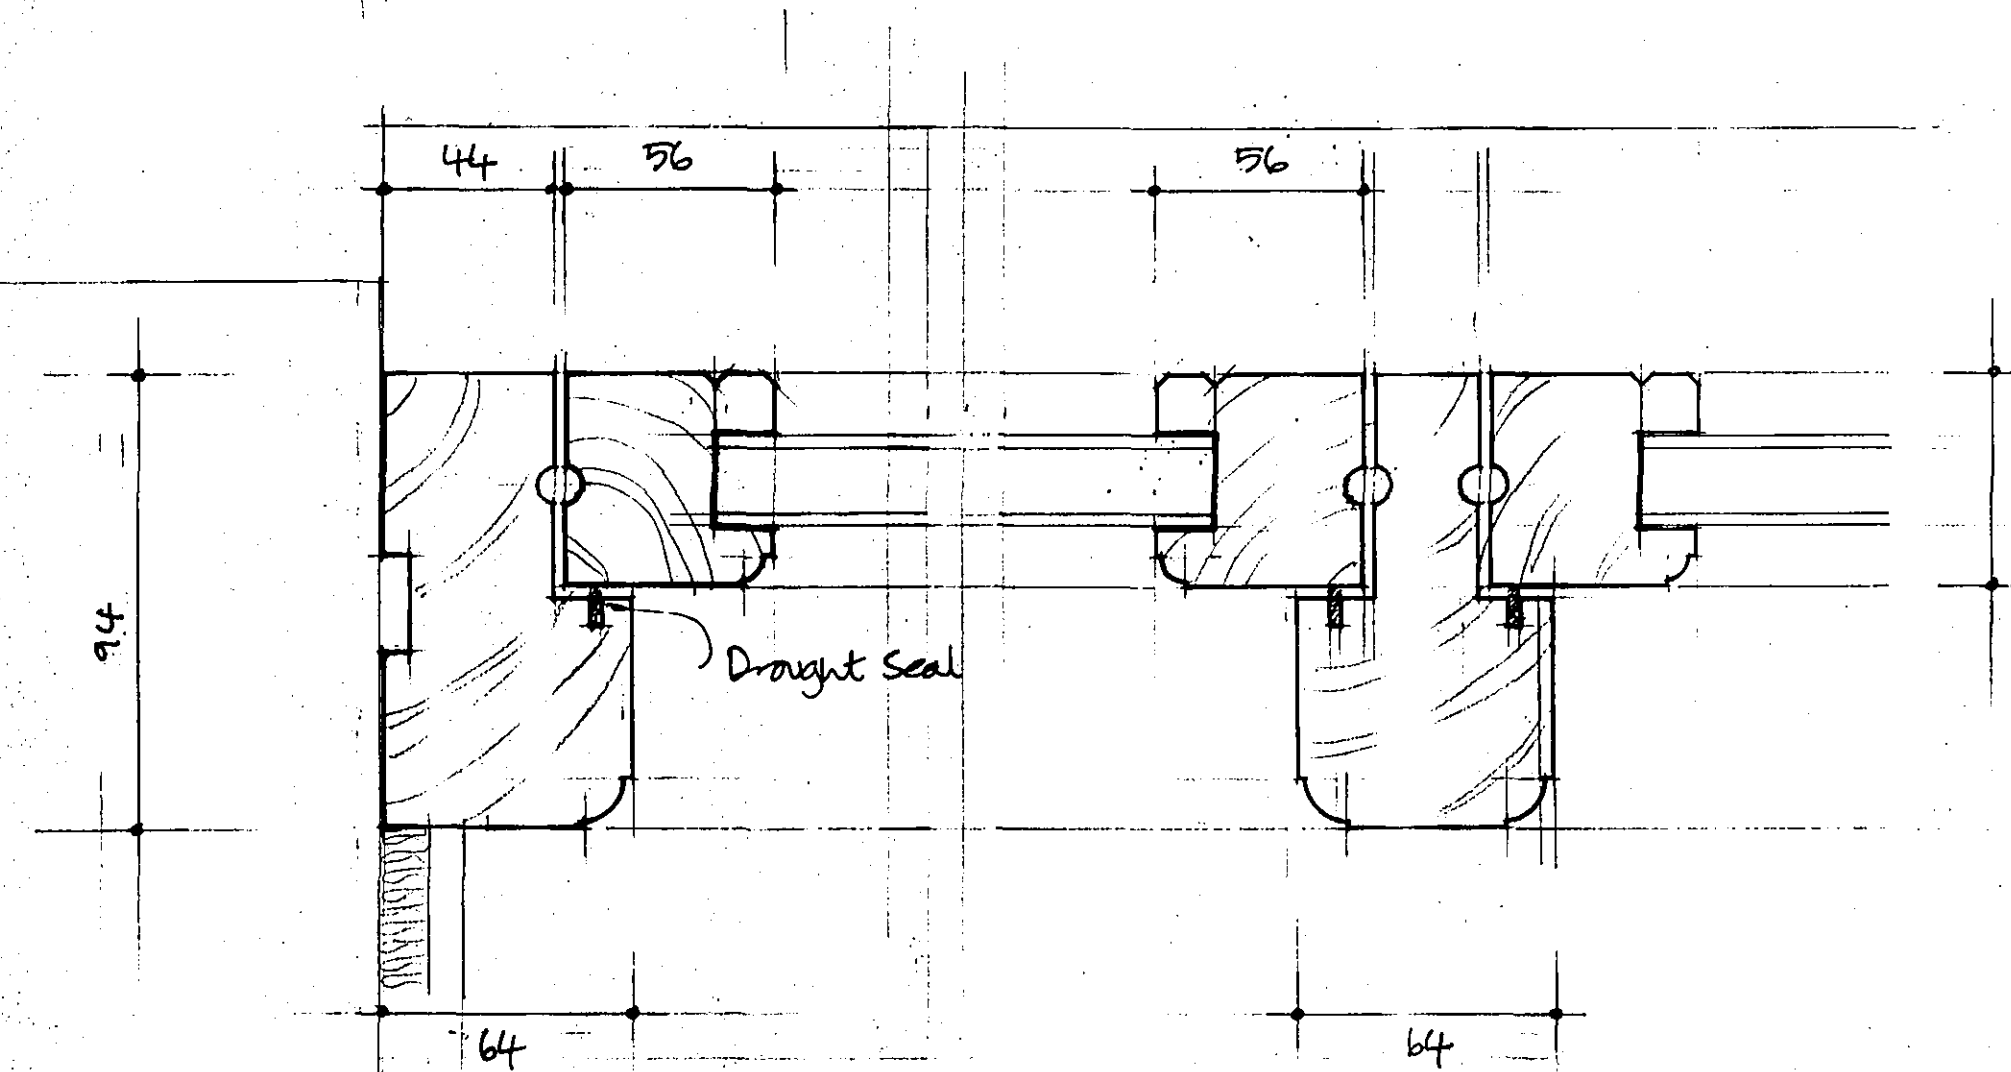


HORIZONTAL SECTION (W1, W2, W3)

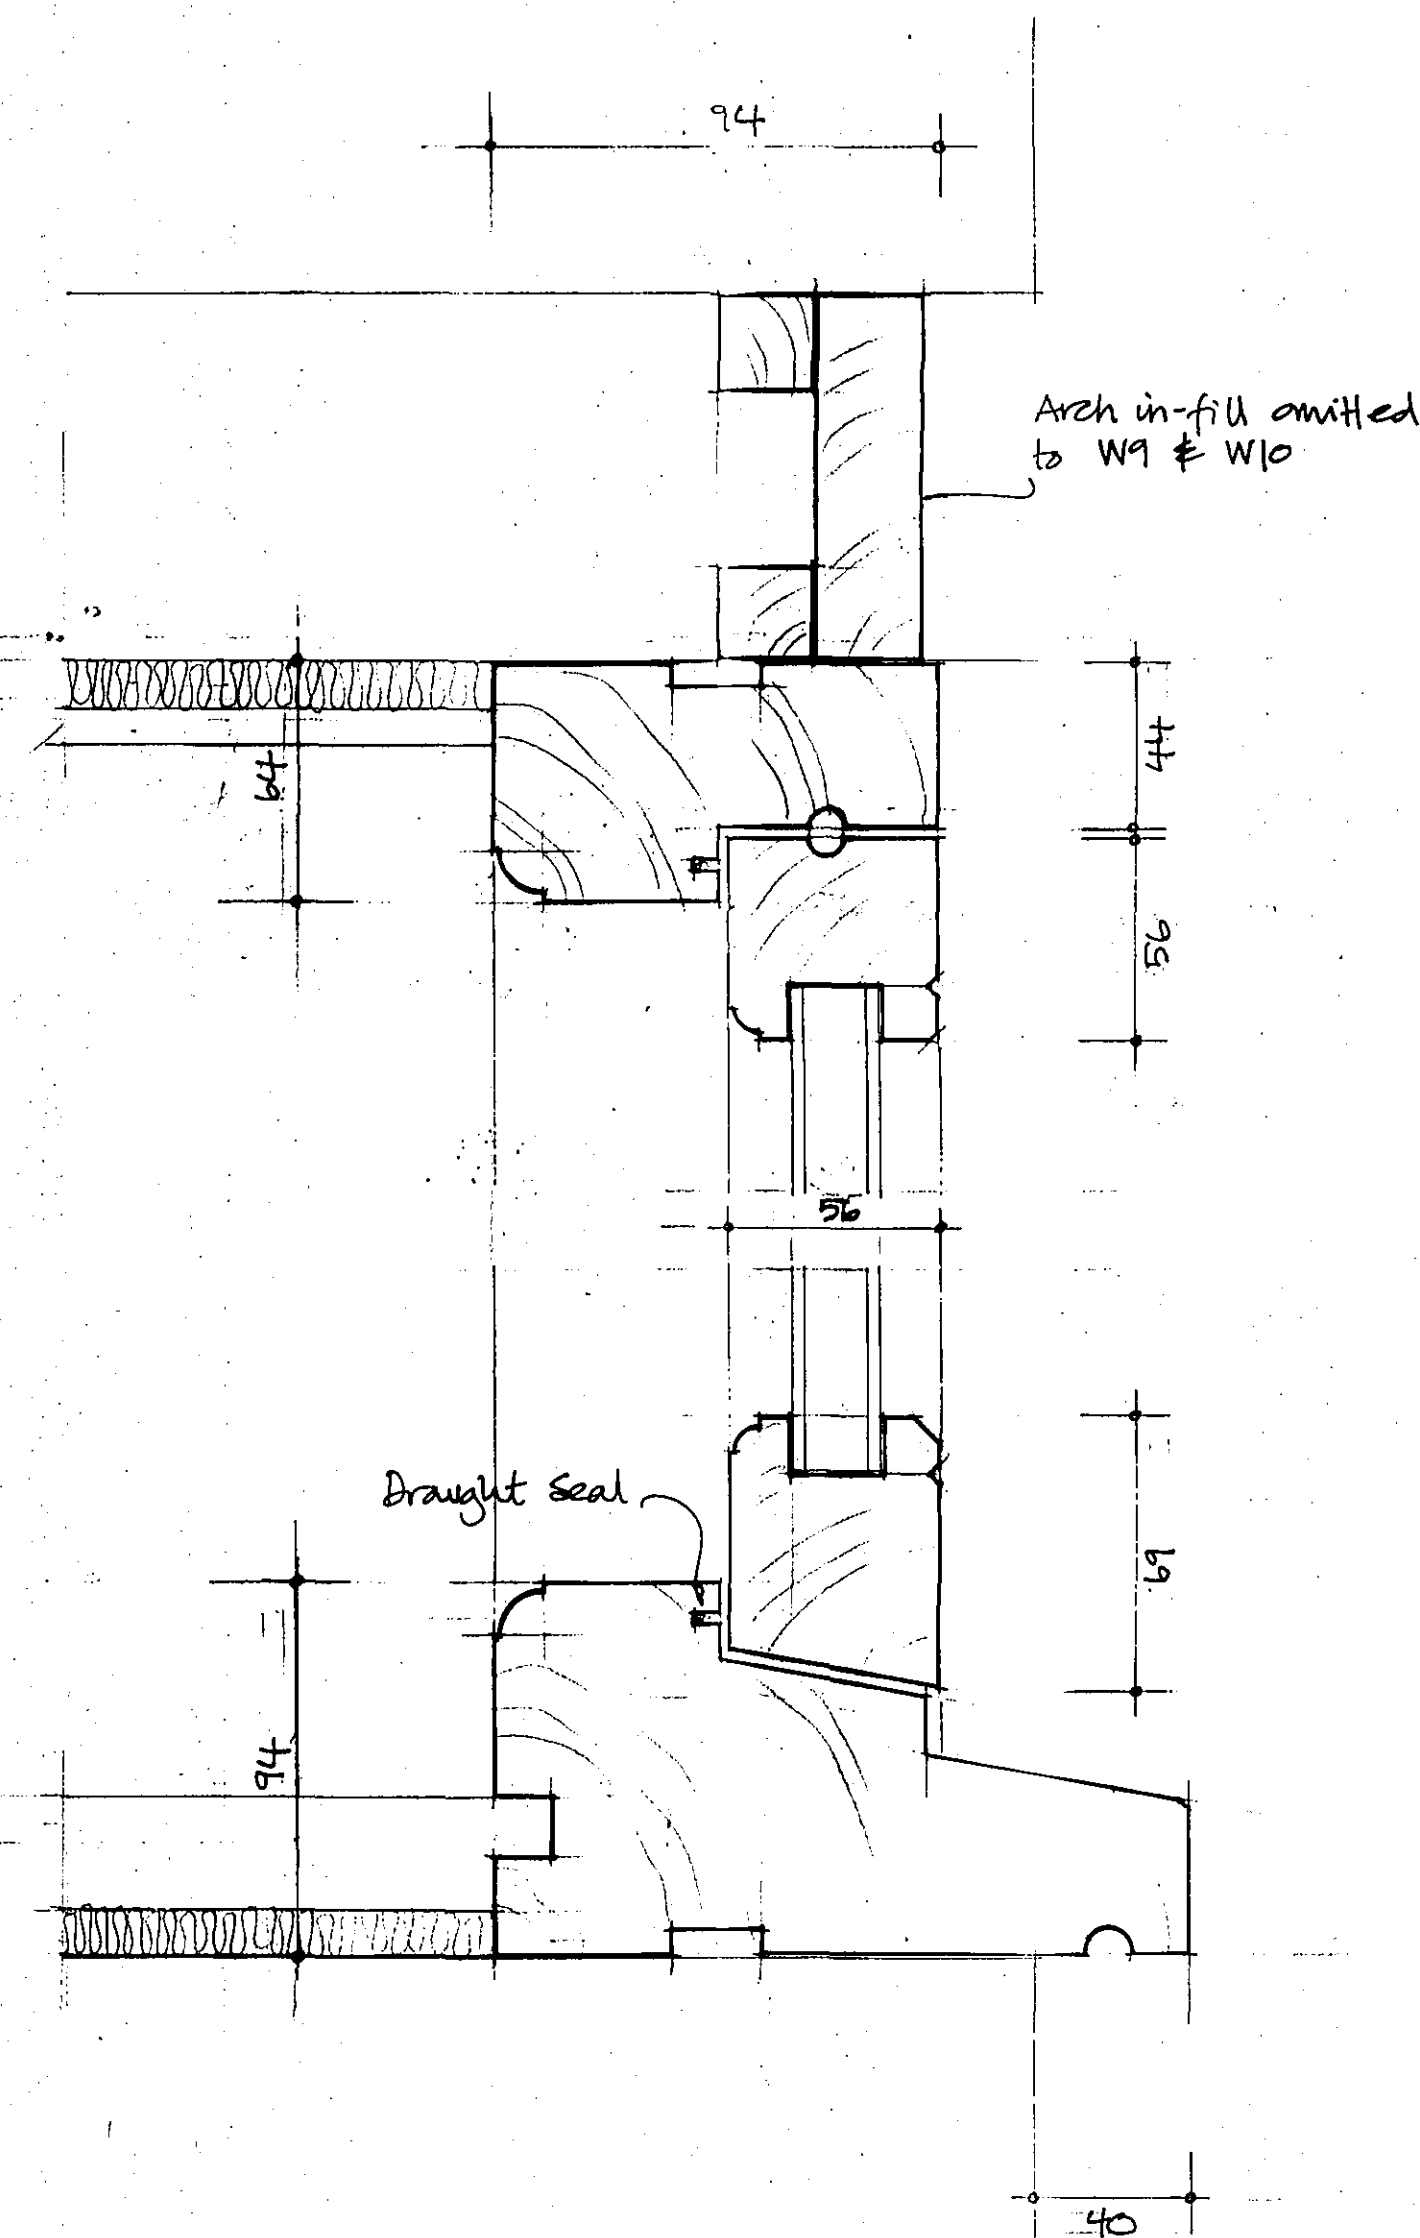

VERTICAL SECTION (W1, W2, W3, W4)

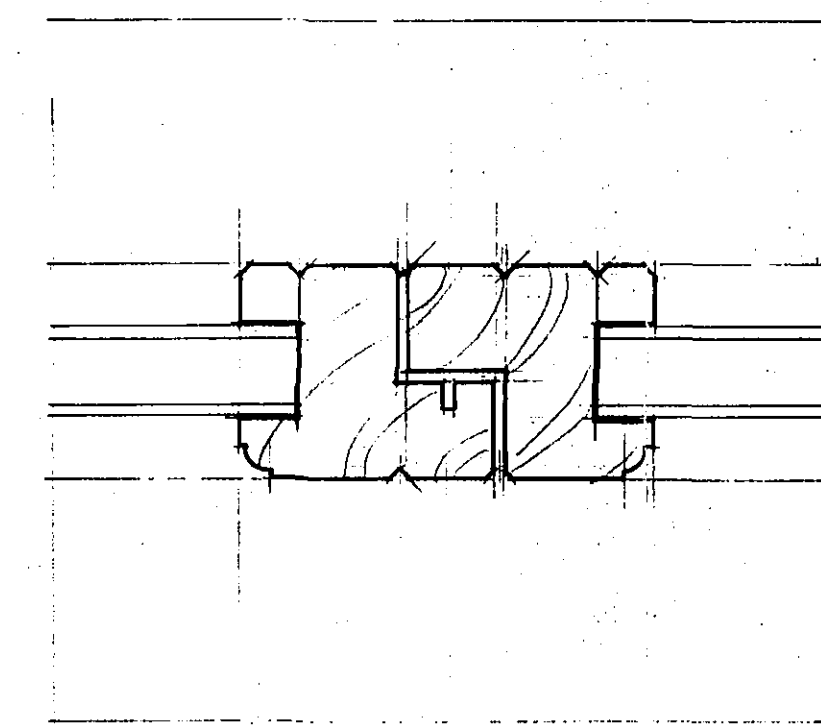


HORIZONTAL SECTION (W4)

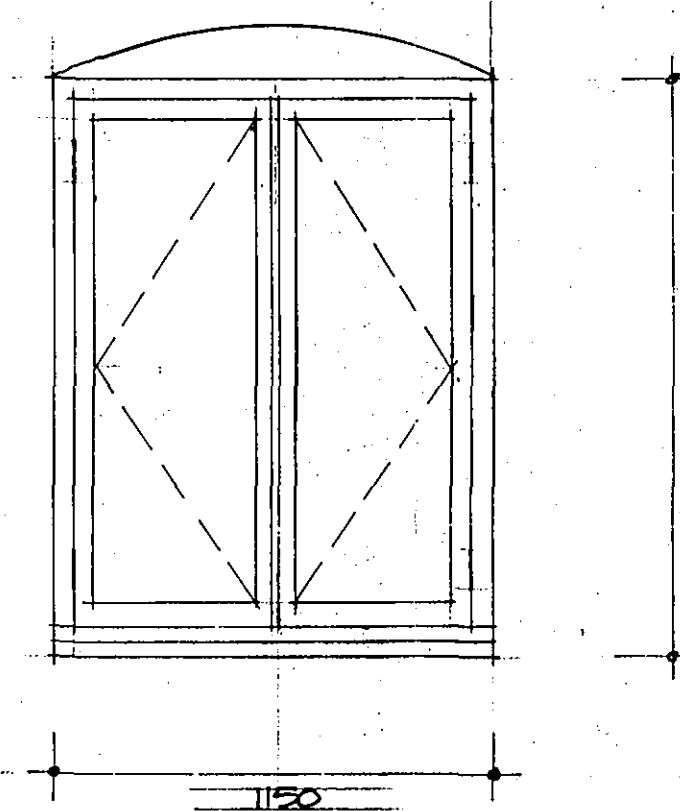

ELEVATION & PLAN OF W4 (1N°)

NOTES.

- Details shown are to give indication only of looks of joinery for Planning purposes. Construction of joinery/details to be agreed with client.
- All windows to be hardwood (oak) casement style with double glazed units 16mm cavity with solar reflective E-glass to give min U-value of 2.0 W/m²K. See client if for upgrade of glazing to argon filled cavity & laminated glass.
- All joinery to be preservative treated at works. Natural clear finish eg. Unseed oil (type & method to be agreed with client & sample to be provided to Planning Authority).
- All window casements to be hung on steel bushed butt hinges.
- All windows to be set back 25mm from ext. face of bulk to match exty casements. All cills, window head & reveals to be lined with Celotex TB3012 (12mm thick) insulation with 0.5m plasterboard fixed in accordance with manufacturers details.
- All windows to have trickle ventilators to provide background ventilation 800mm² to habitable rooms & 4000mm² to kitchen.
- All glazing 800mm above finished F.L in walls & 1500mm in doors to be safety glass as BS6206 & Approved Doc N.

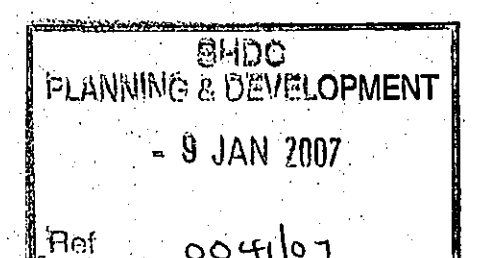

POD
Designs
Tel: 01529 240 407

PROJECT.
Proposed Barn Conversion at
Fen Farm Barns, Grange Hill Road,
Tydd St. Mary's Fen, Wisbech,
CAMB.

DRAWING.
Details of Windows W1 - W4

DRAWN rpm	DATE Dec 06	SCALE 1:20 & 1:2
---------------------	-----------------------	----------------------------

DWG N°.
3257 - 18

**DETERMINED
PLAN**