PROPOSED
NEW LEAN TO BUILDING


22/1/11

SCALE 1/50

ROOF AND SIDEWALL CLADDING
ALL DARK GREEN BOX PROFILE
SHEETS 0·7 MM

175 x 100
STANCHEONS
AND ROOF TRUSSES

W
S N
E

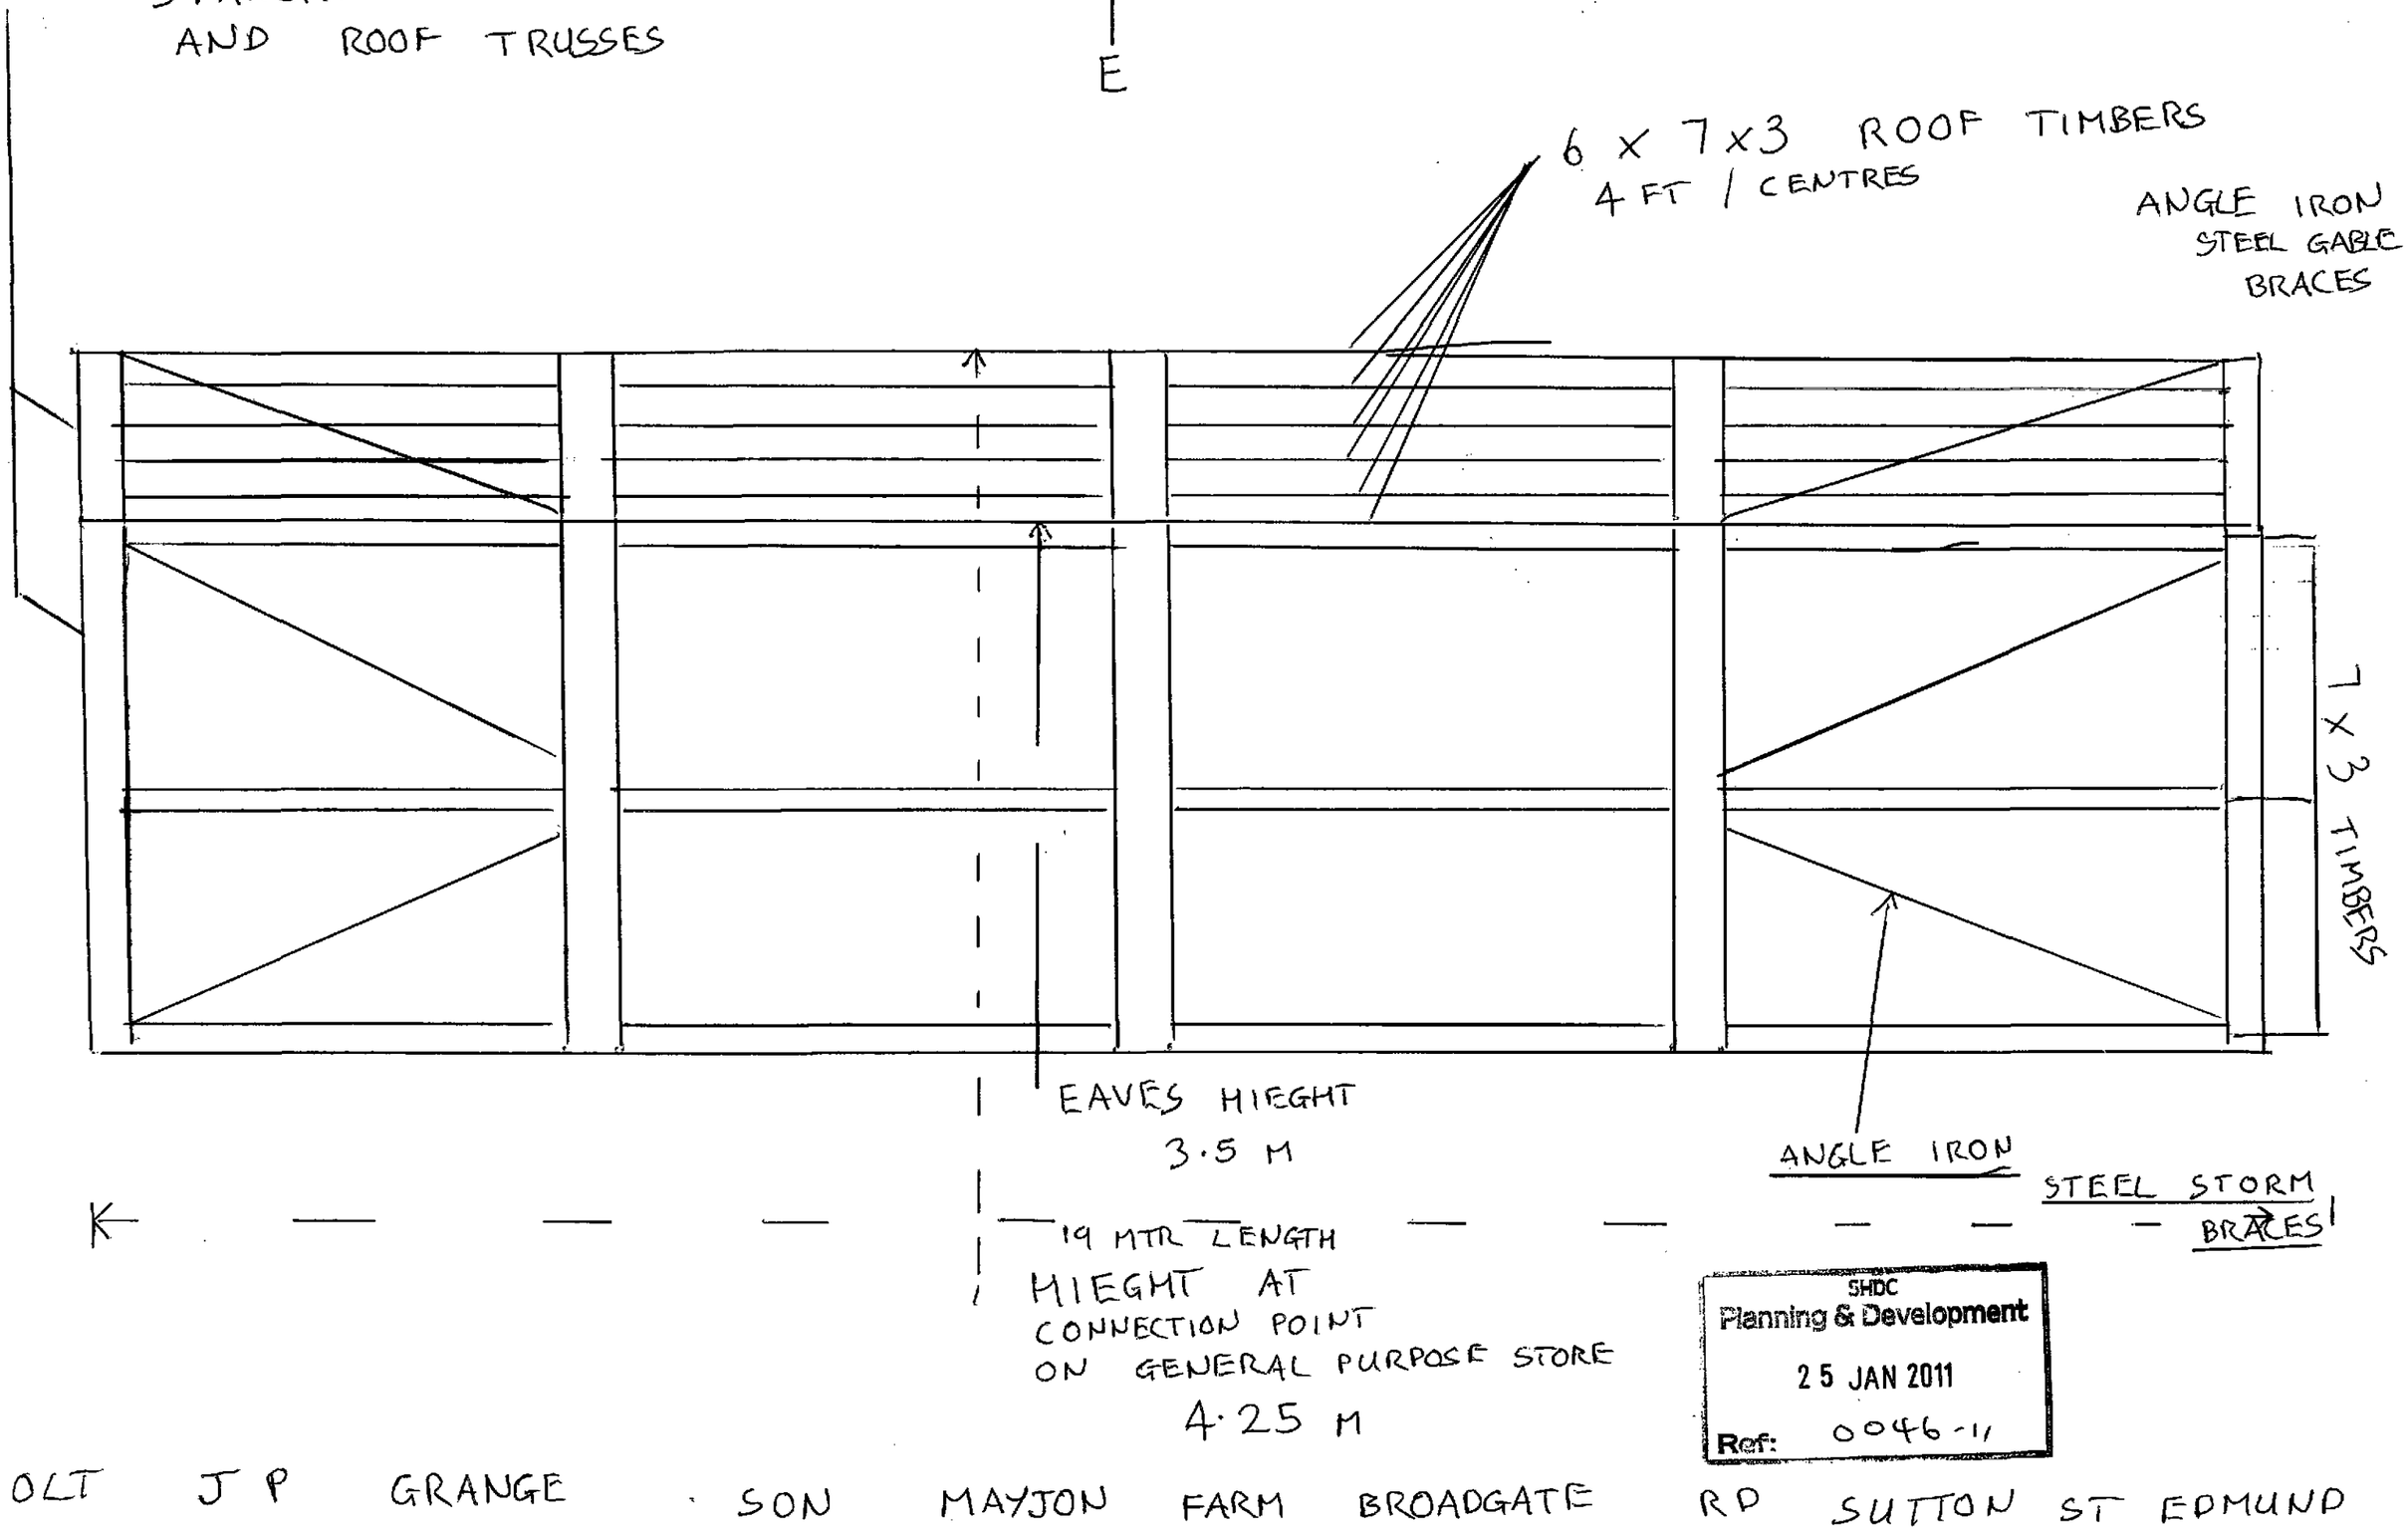

SHDC
Planning & Development
25 JAN 2011
Ref: 0046-11

PE12 OLT J P GRANGE SON MAYJON FARM BROADGATE RD SUTTON ST EDMUND

22/1/11

HOLDING NO 24/308/0078

FIELD NOs TF 3610 NG 2633

FIELD SIZE 4·19 H


JP GRANGE · SON

HOLDING SIZE 40/H

SCALE 1/50

PROPOSED NEW LEAN TO EXTENSION TO GENERAL PURPOSE STORE

NORTH FACING VIEW

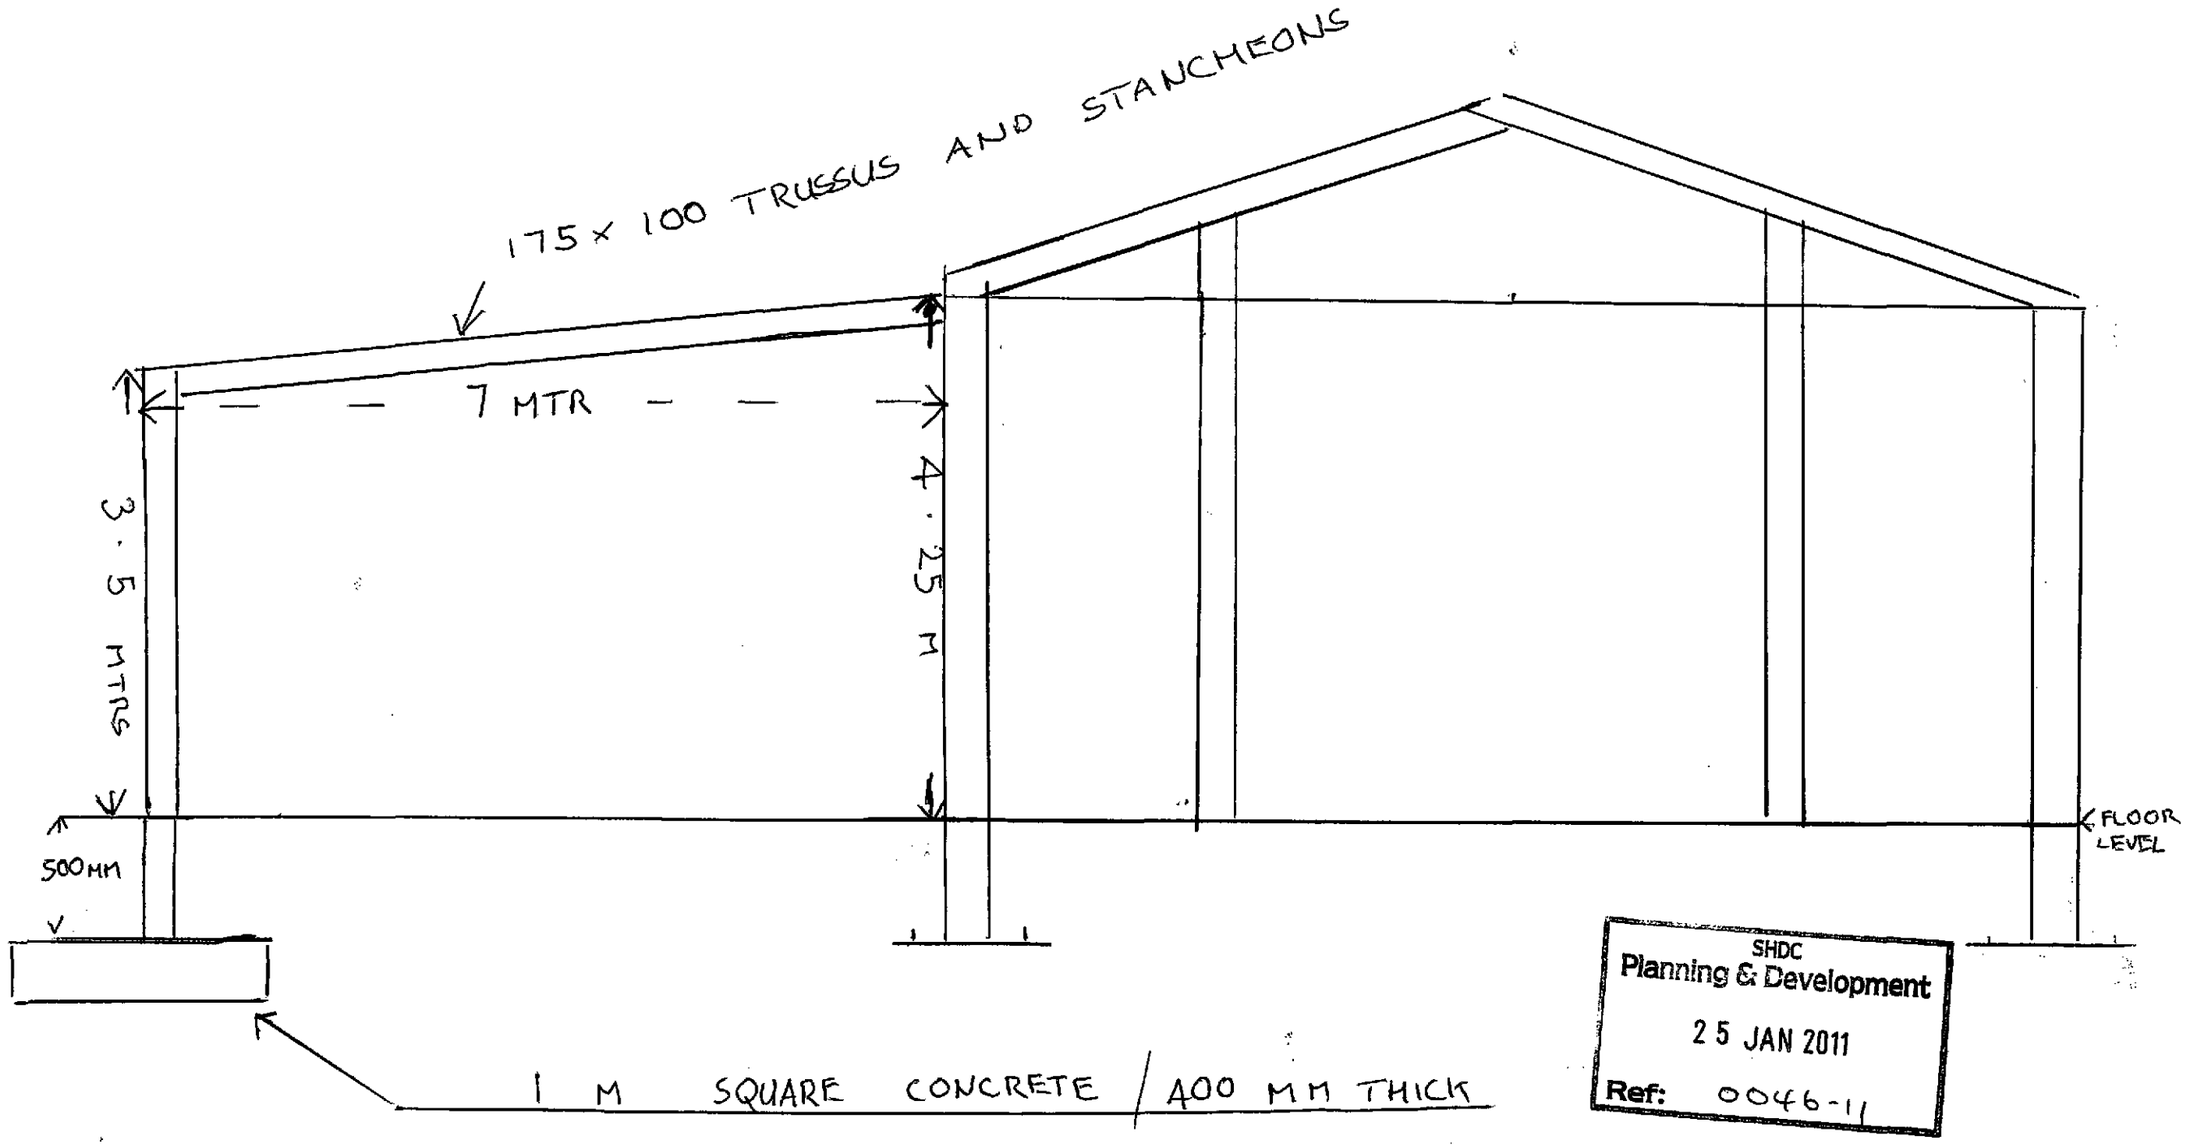

SHDC
Planning & Development
25 JAN 2011
Ref: 0046-11

J P GRANGE · SON MAYJON FARM BROADGATE RD SUTTON ST EDMUND SPALDING LINCS

SCALE 1/200

22/1/11

382 MTR

TO NORTH LEVEL DRAIN

MOLDING NO 24/308/0078
FIELD NOS TF 3610 /NG/2633
FIELD SIZE 4·19 H
J P GRANGE · SON
HOLDING SIZE 40/H

W
S N
E

DYKE

51 MTR

EXISTING FARM BUILDINGS

DYKE

29 MTR

PROPOSED NEW BUILDING JAN 2009

PROPOSED LEAN TO EXTENSION 2011

GARDEN

YARD

30 MTR

MAYJON BUNGALOW

PE12 OLT

SHDC
Planning & Development
25 JAN 2011
Ref: 0046-11

MAYJON FARM GATE


BROADGATE ROAD

NORTH →

THROCKENHOLT 0·5 MILES

1·8 MILES SUTTON ST EDMUND →

OS Sitemap®

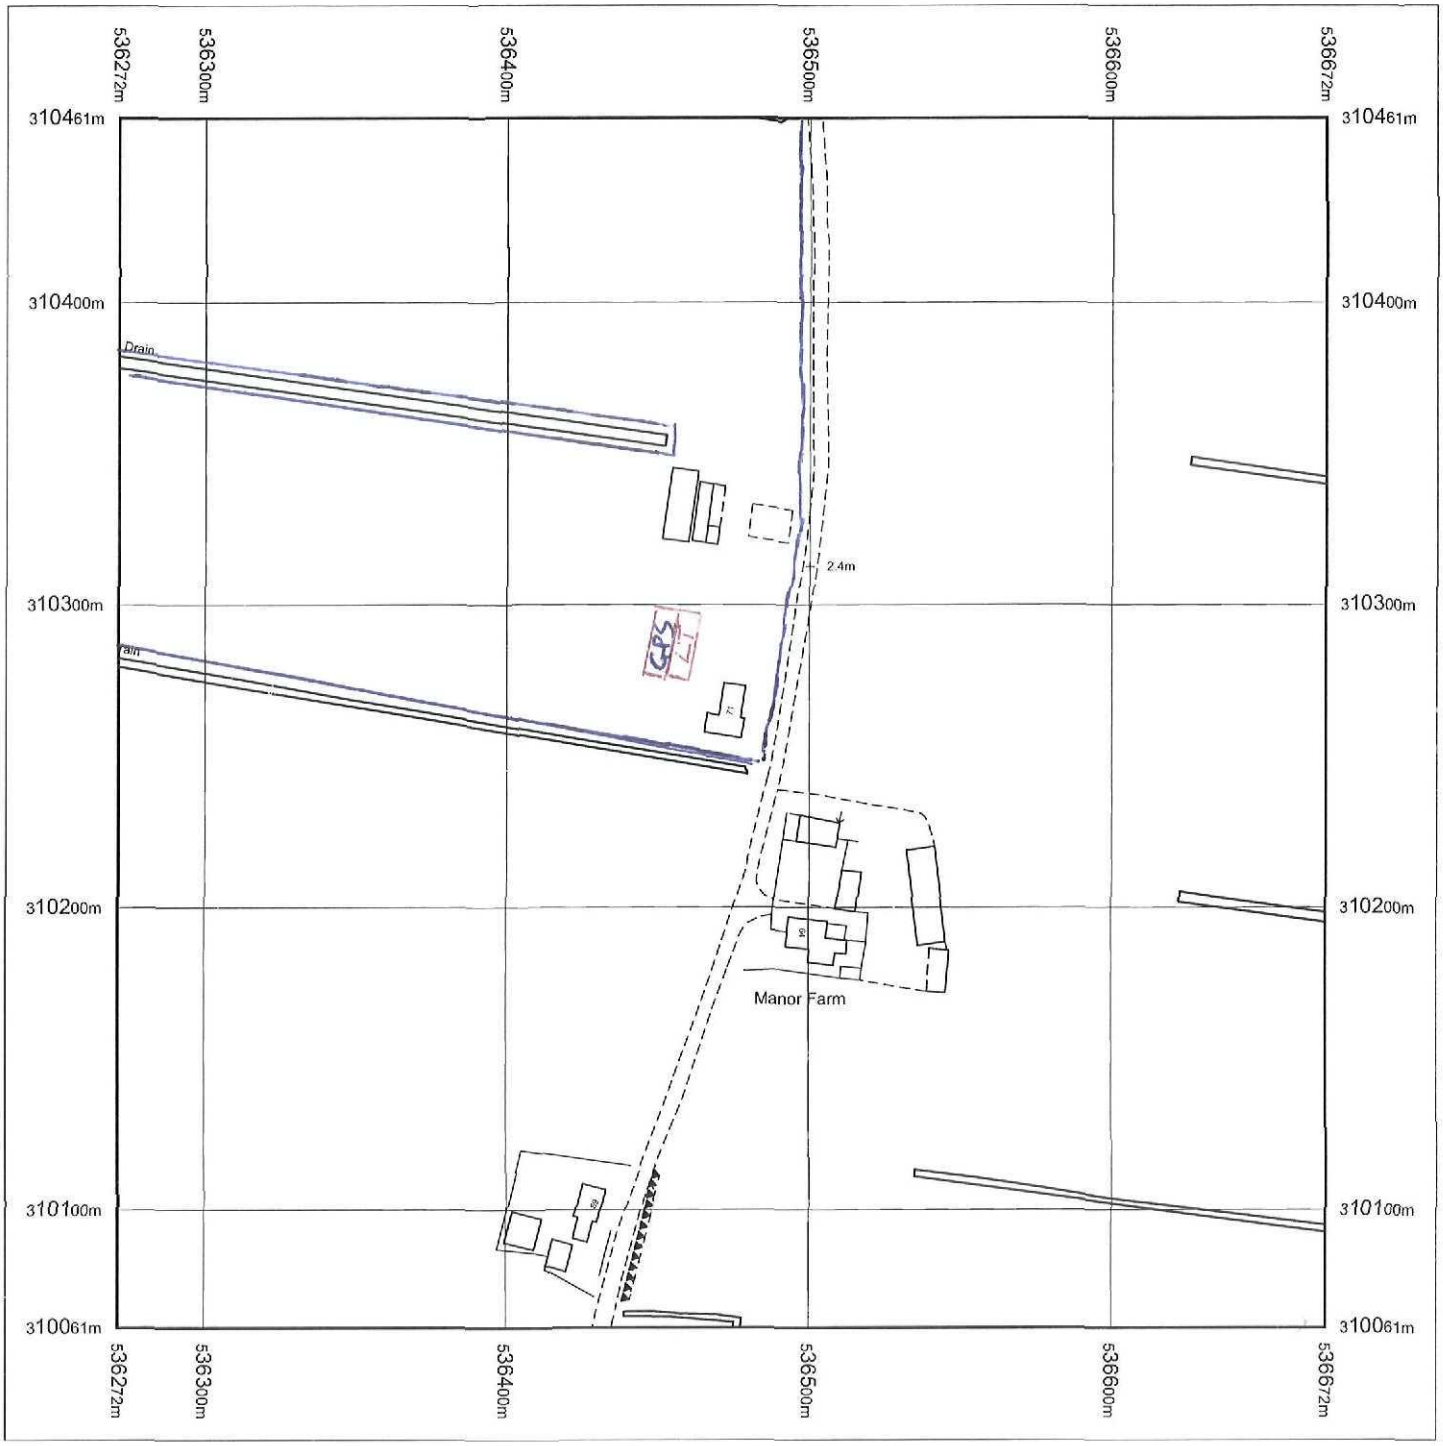

Produced 14.01.2009 from the Ordnance Survey National Geographic Database and incorporating surveyed revision available at this date. © Crown Copyright 2009.

Reproduction in whole or part is prohibited without the prior permission of Ordnance Survey.

Ordnance Survey, the OS Symbol and OS Sitemap are registered trademarks of Ordnance Survey, the national mapping agency of Great Britain.

The representation of a road, track or path is no evidence of a right of way.

The representation of features as lines is no evidence of a property boundary.

Metres
0 20 40 60 80 100

Scale 1:2500

Supplied by: **Bookmark Spalding Ltd**
Serial number: 00072900
Centre coordinates: 536471.5 310261

Further information can be found on the OS Sitemap Information leaflet or the Ordnance Survey web site: www.ordnancesurvey.co.uk

SHDC
Planning & Development
25 JAN 2011
Ref: 0646-11