


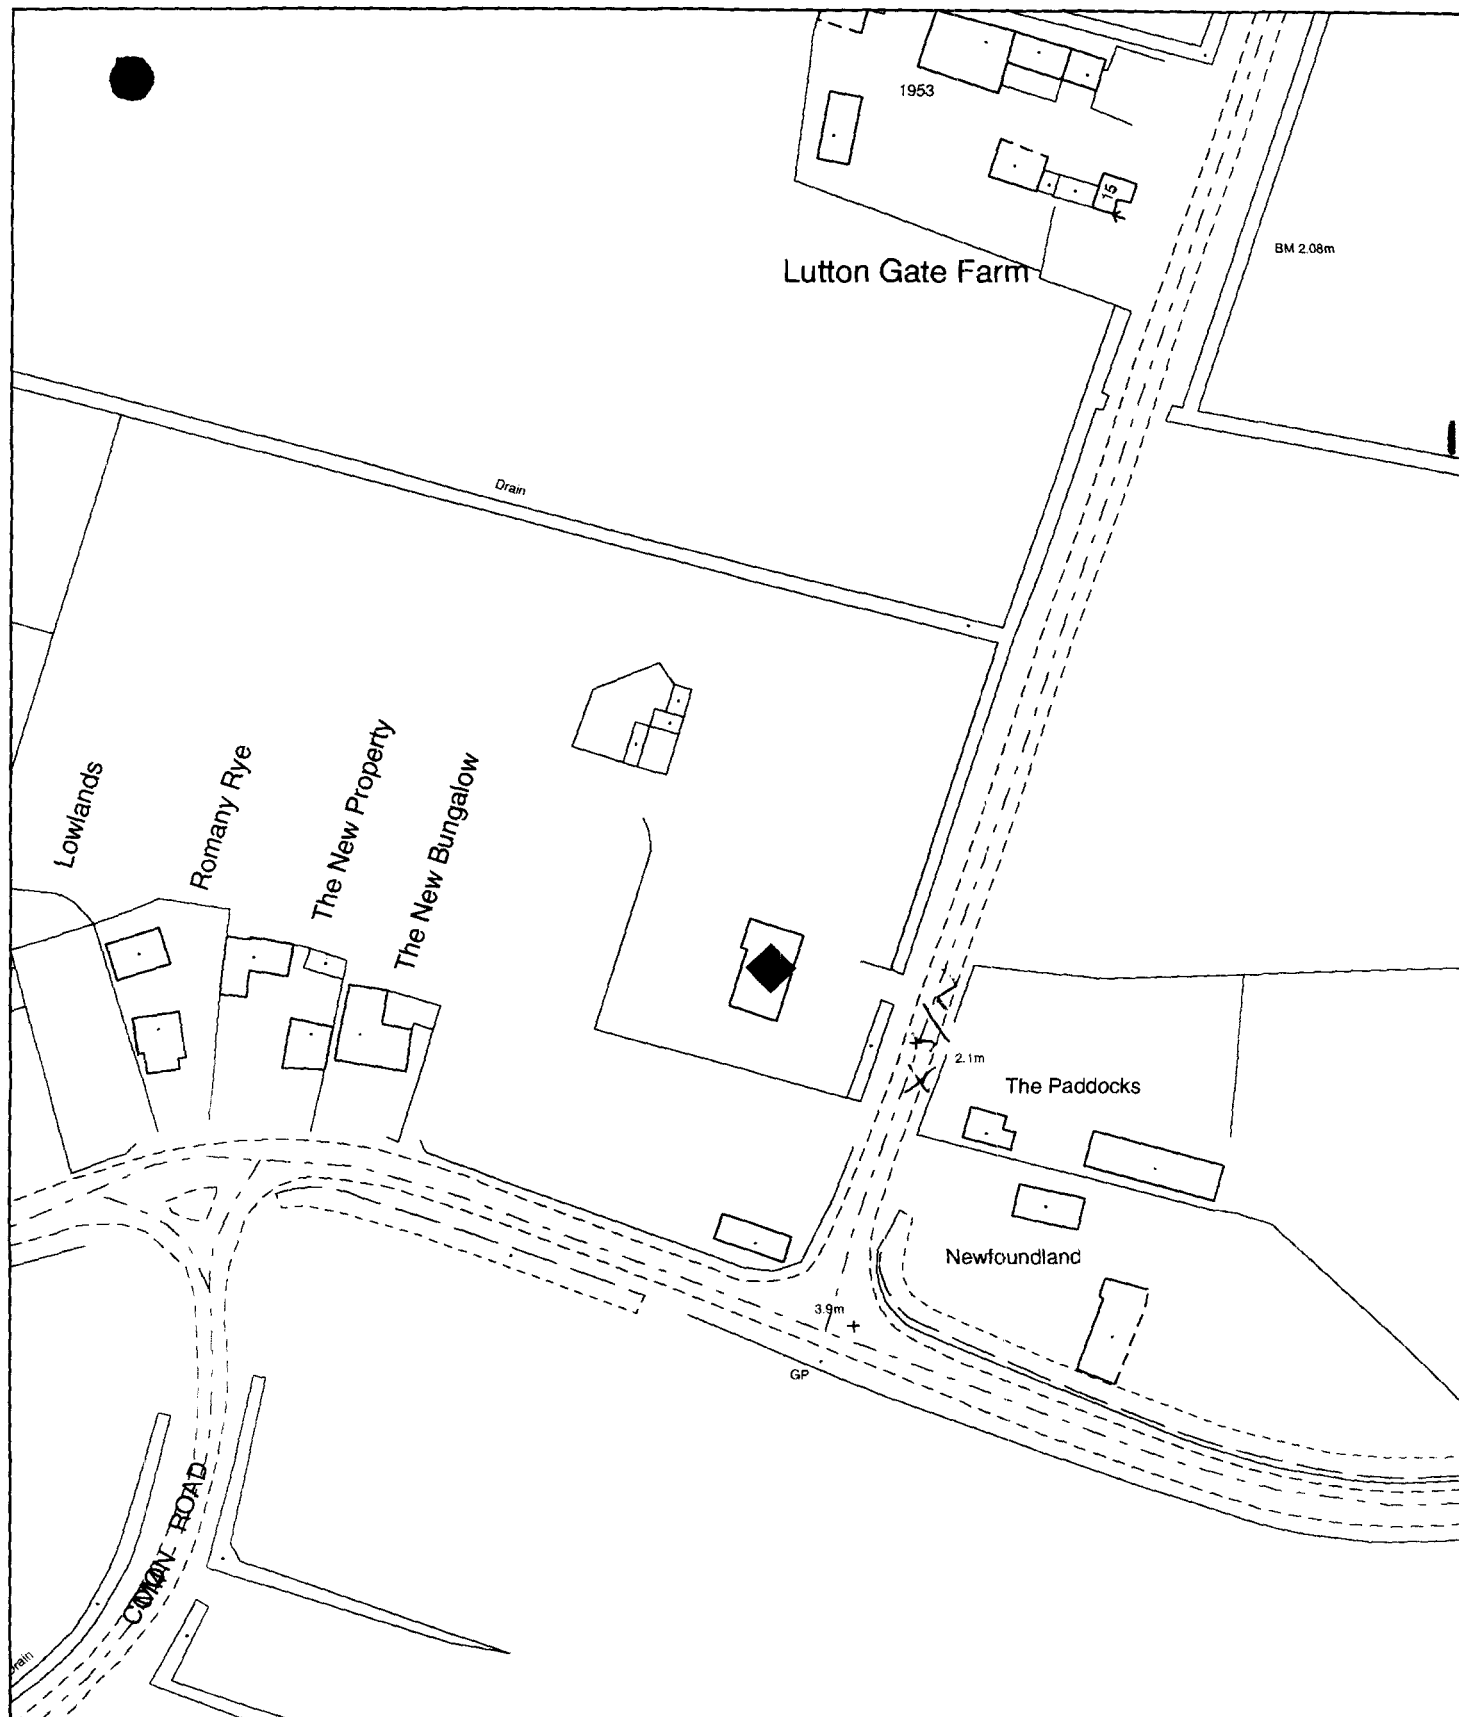

Planning Application Location Plan **Ward Member Notification**

H19/0060/02

Scale: 1:1250


Planning and Development

Council Offices, Priory Road, Spalding, Lincolnshire
 PE11 2XE

PLEASE DO NOT COPY THIS PLAN

This map is reproduced from Ordnance Survey material with permission of Ordnance Survey on behalf of Her Majesty's Stationery Office (c) Crown copyright. Unauthorised reproduction infringes Crown copyright and may lead to prosecution or civil proceedings. South Holland District Council LA079413 2002



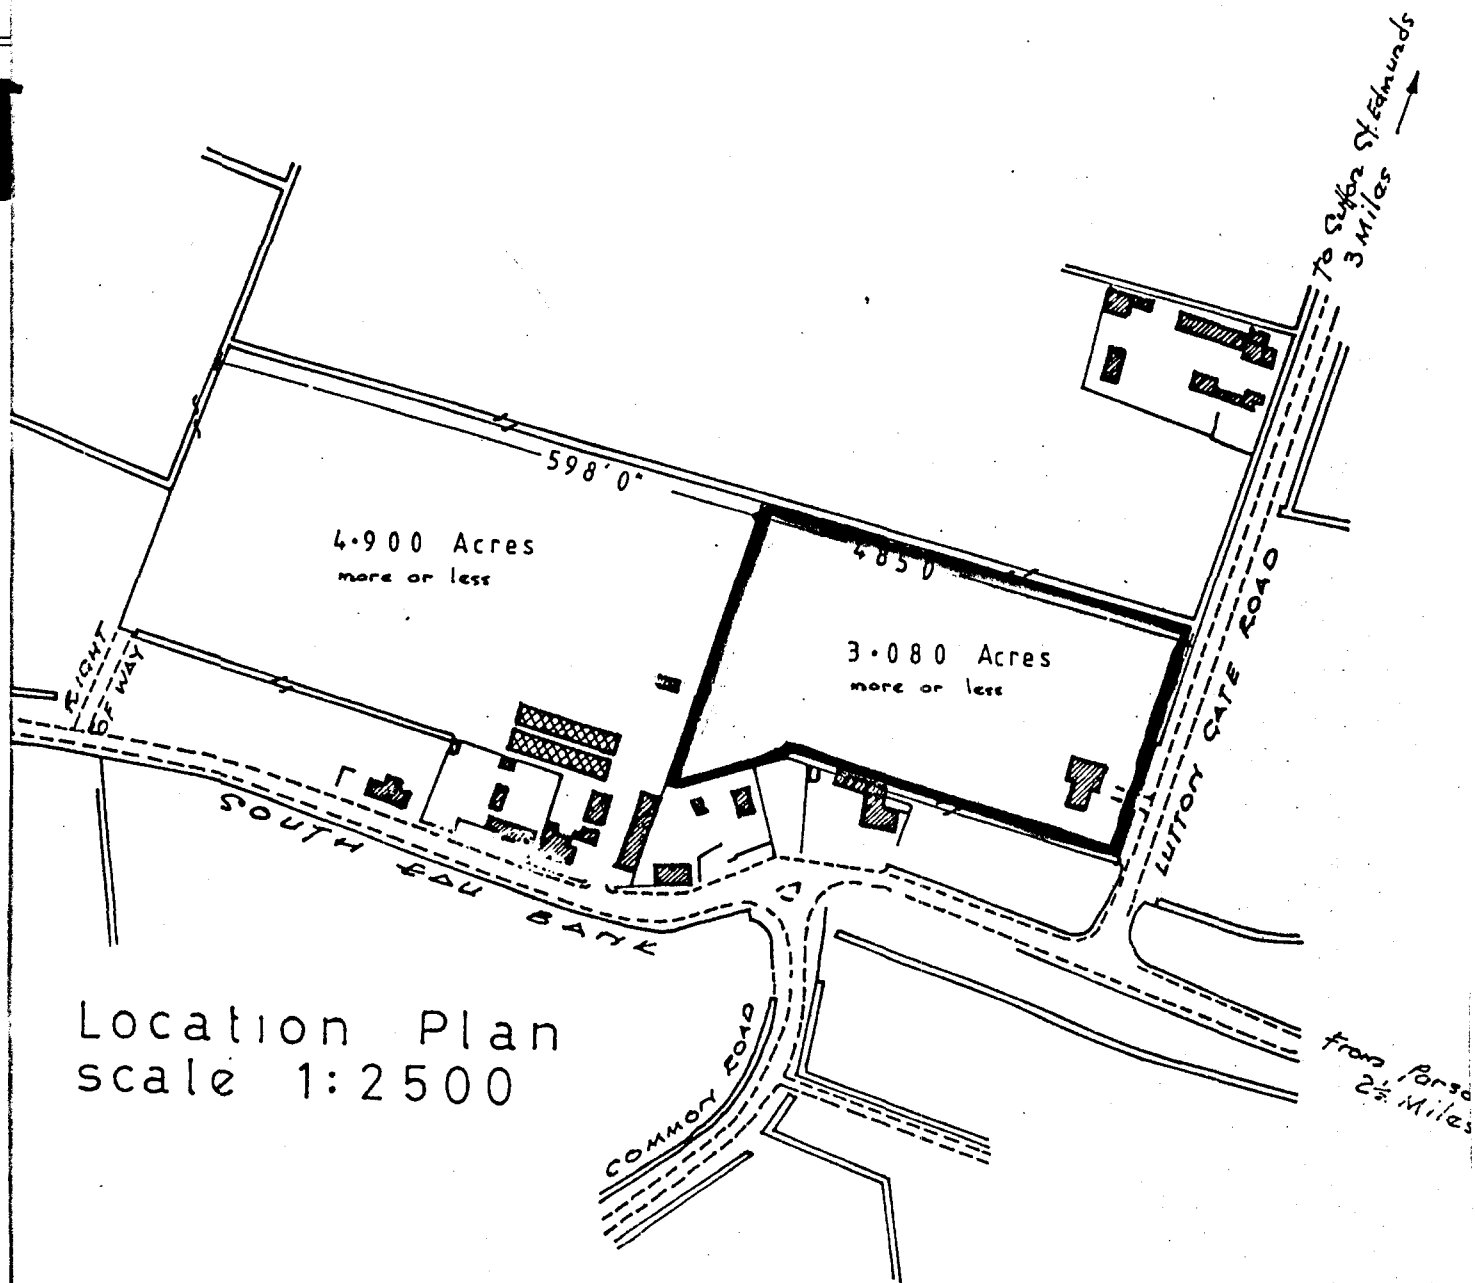

Location Plan
scale 1:2500

PLAN OF
BUILDINGS & LAND
SITUATE AT
SOUTH EAU BANK
HONEY HILL SPALDING
LINCOLNSHIRE

21/12/1902

0069102

THIS PLAN IS PUBLISHED FOR
PURPOSE OF IDENTIFICATION
AND ALTHOUGH BELIEVED TO
CORRECT ITS ACCURACY IS
GUARANTEED.

GRUNDS &
AUCTIONEERS, VALUERS
& ESTATE AGENTS
MARKET PLACE, MANCHESTER