


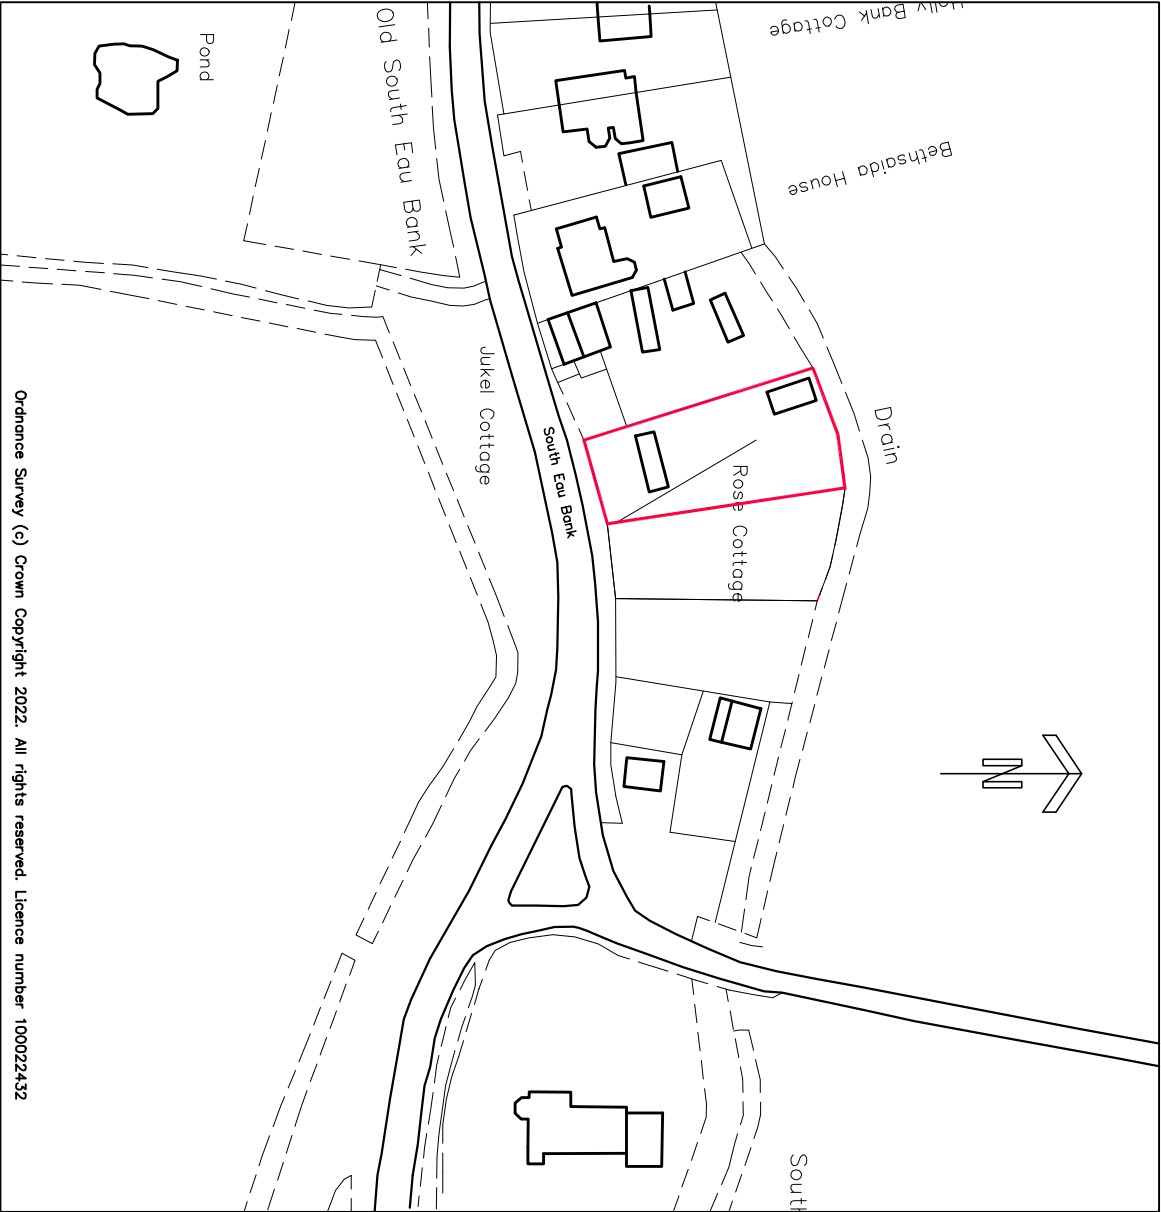

Project:
New House

Client:
Green Contractors

Address:
Jukel Cottage
South Eau Bank
Throckenholt
PE12 0QW

Drawing Title:
Location Plan

Drg No: 04
Scale: 1:1250 @ A4
Date: 09.05.2025