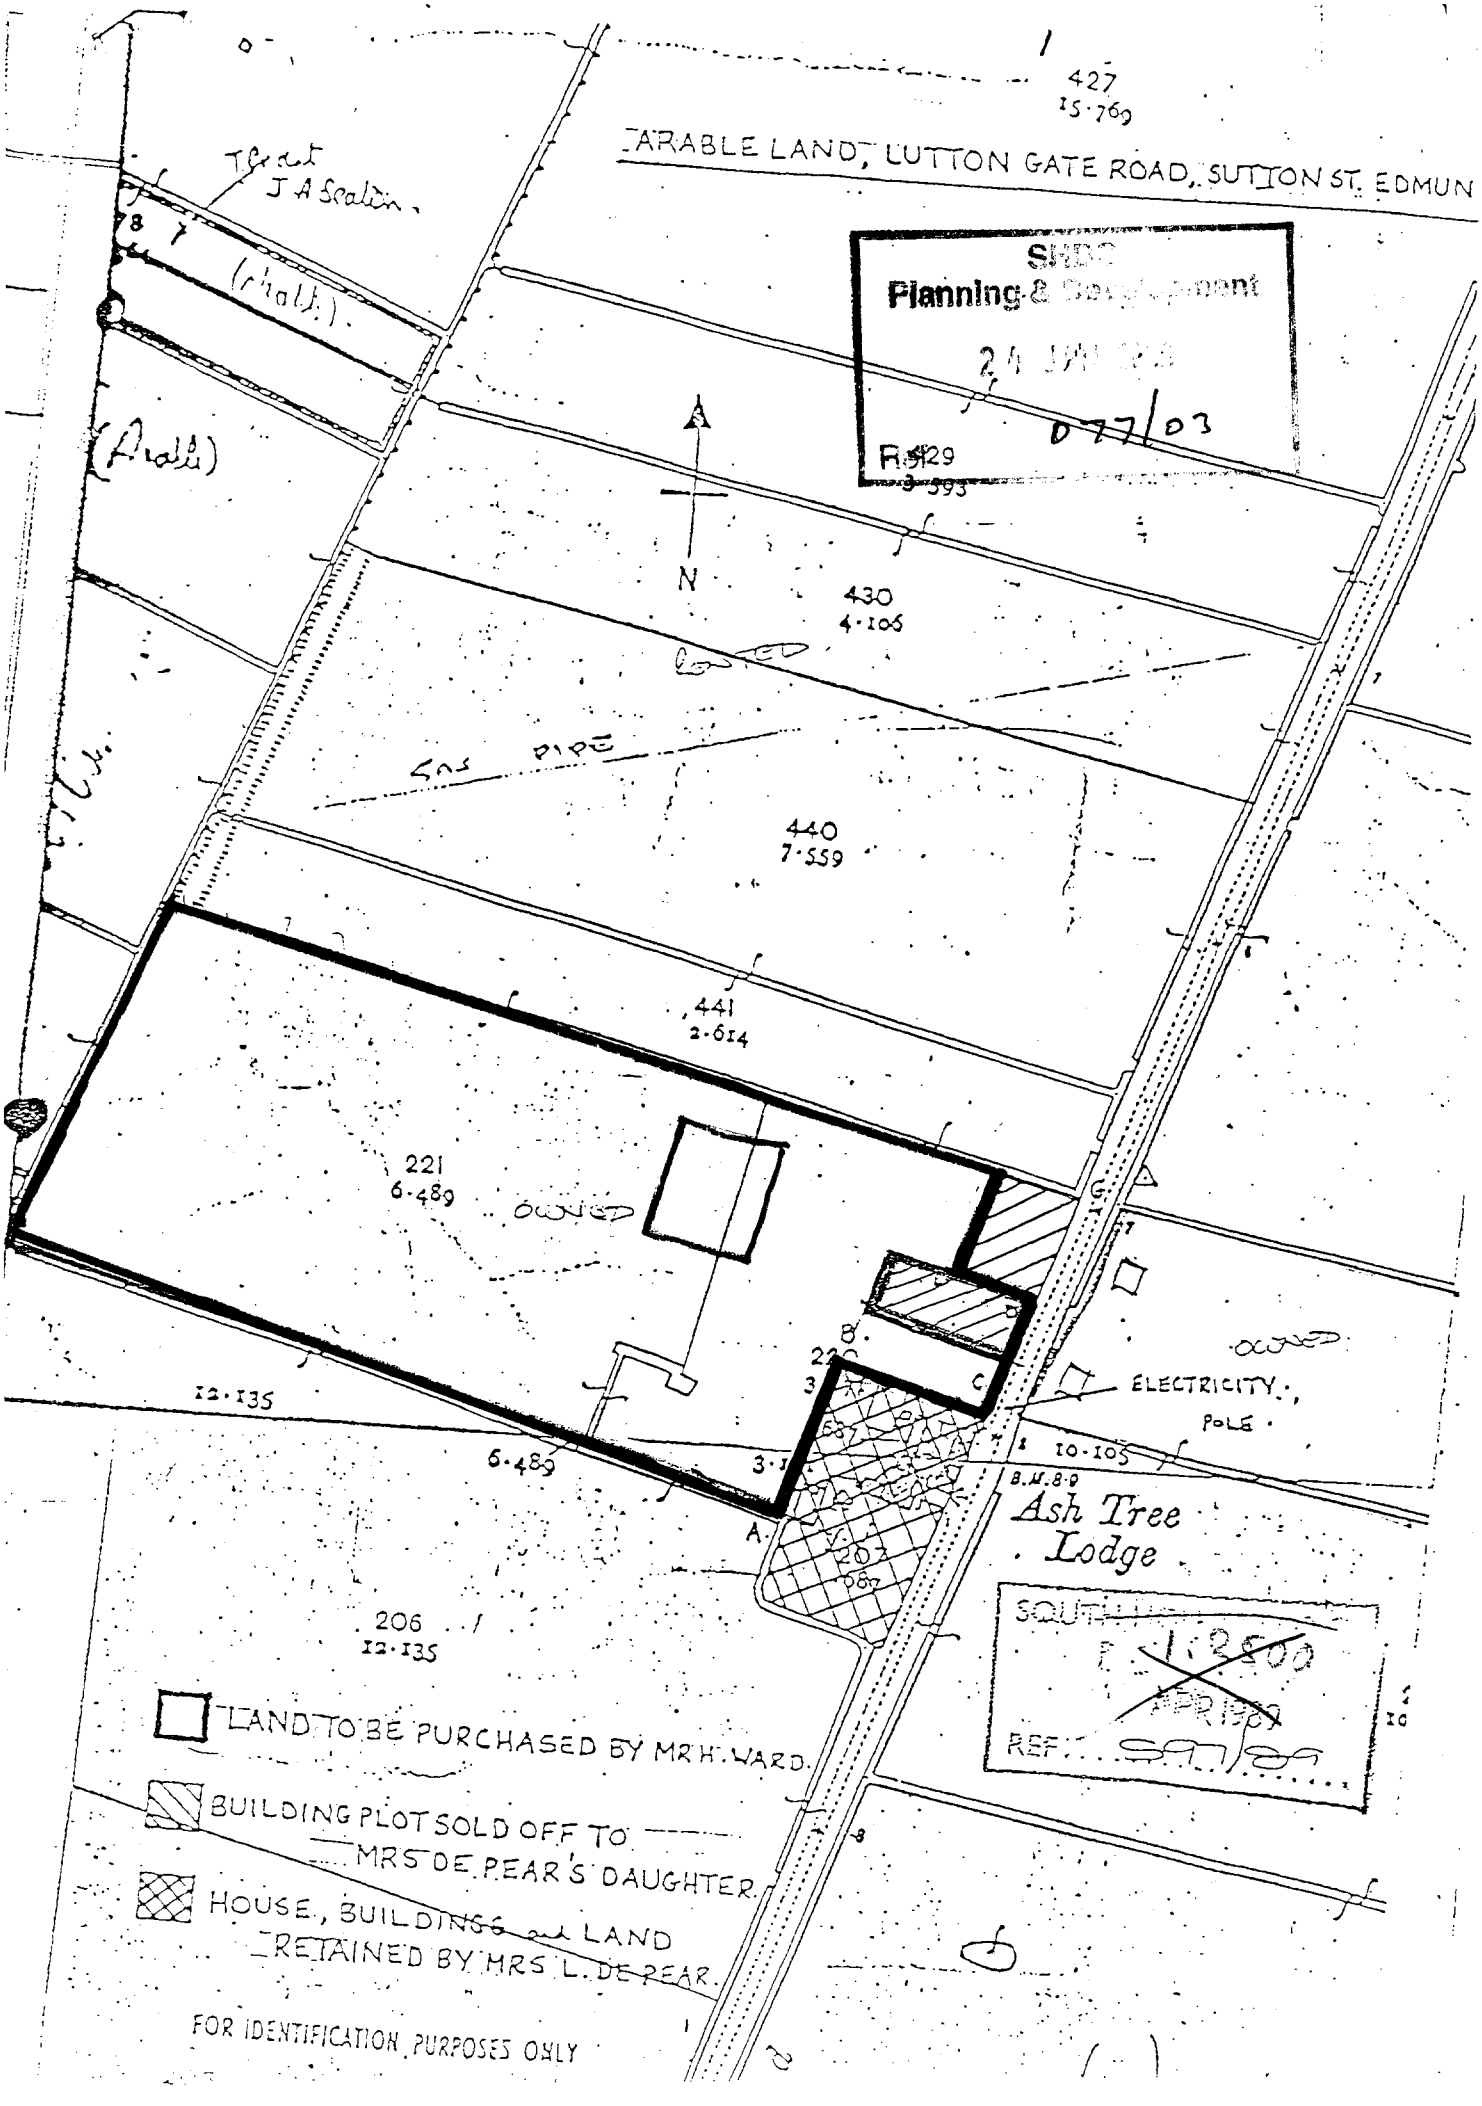
PACKING SHED


GLASSHOUSE

Drain


1:500


427
15·769
ARABLE LAND, LUTTON GATE ROAD, SUTTON ST. EDMUN
Planning & Development
077/03
N
430
4·105
440
7·559
441
2·614
221
6·489
OWNED
12·135
6·489
206
12·135
ELECTRICITY POLE
10·105
B.M.8·9
Ash Tree Lodge
LAND TO BE PURCHASED BY MR H. WARD.
BUILDING PLOT SOLD OFF TO MRS DE PEAR'S DAUGHTER.
HOUSE, BUILDINGS and LAND RETAINED BY MRS L. DE PEAR.
FOR IDENTIFICATION PURPOSES ONLY

SHDC
Planning & Development
24 JAN 2003
077/03

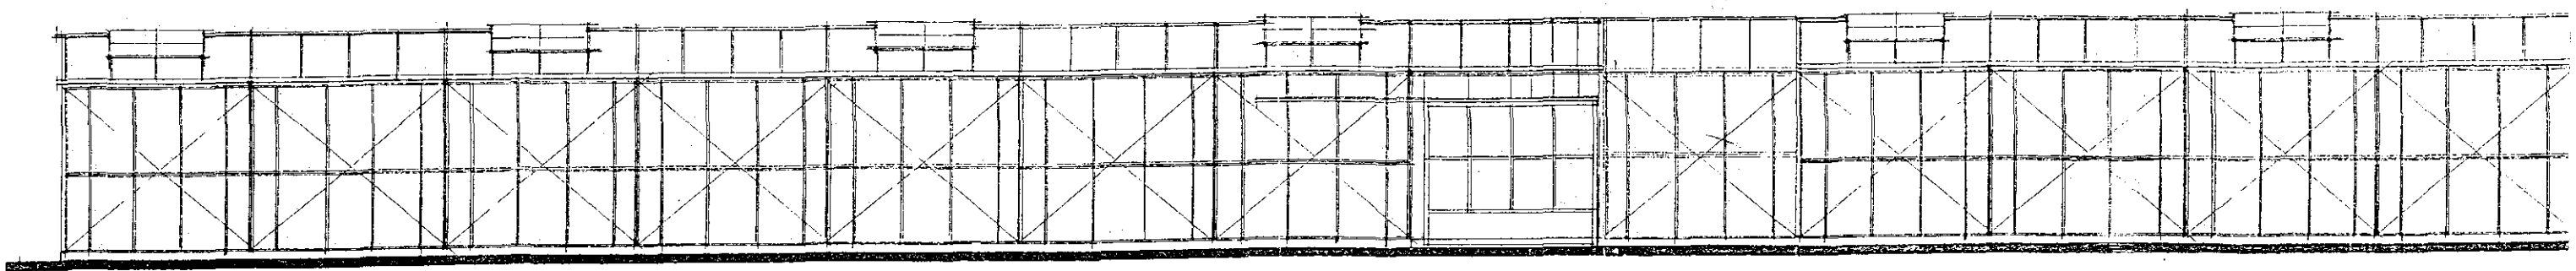

EAST ELEVATION
+ west

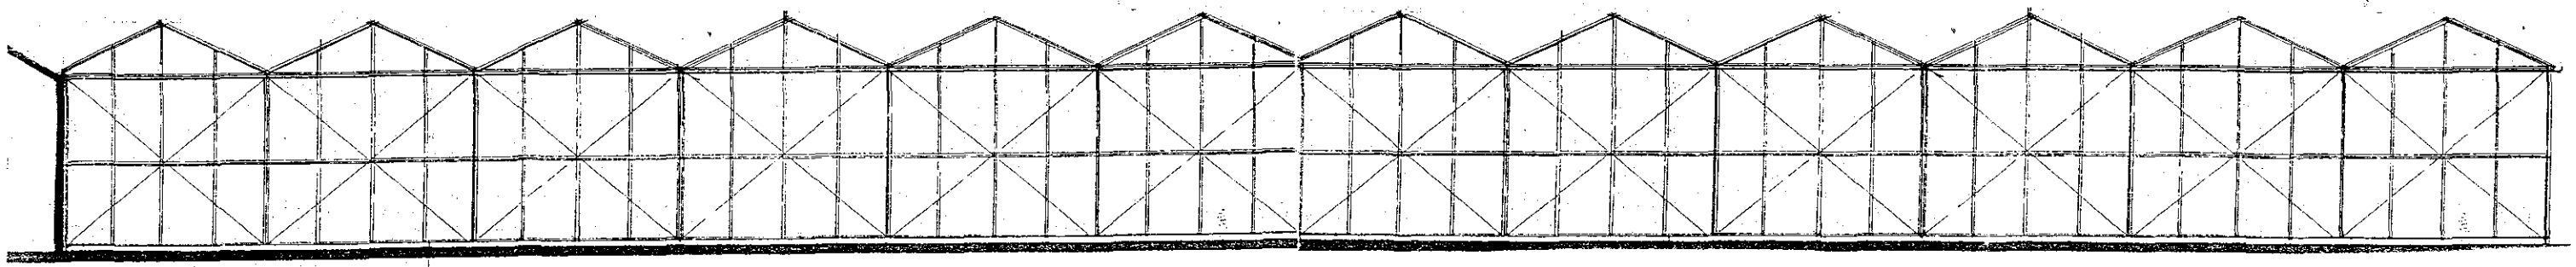

SOUTH ELEVATION
+ North

1:100