
Treading Wind Farm

engena

prepared on behalf of

WindVentures

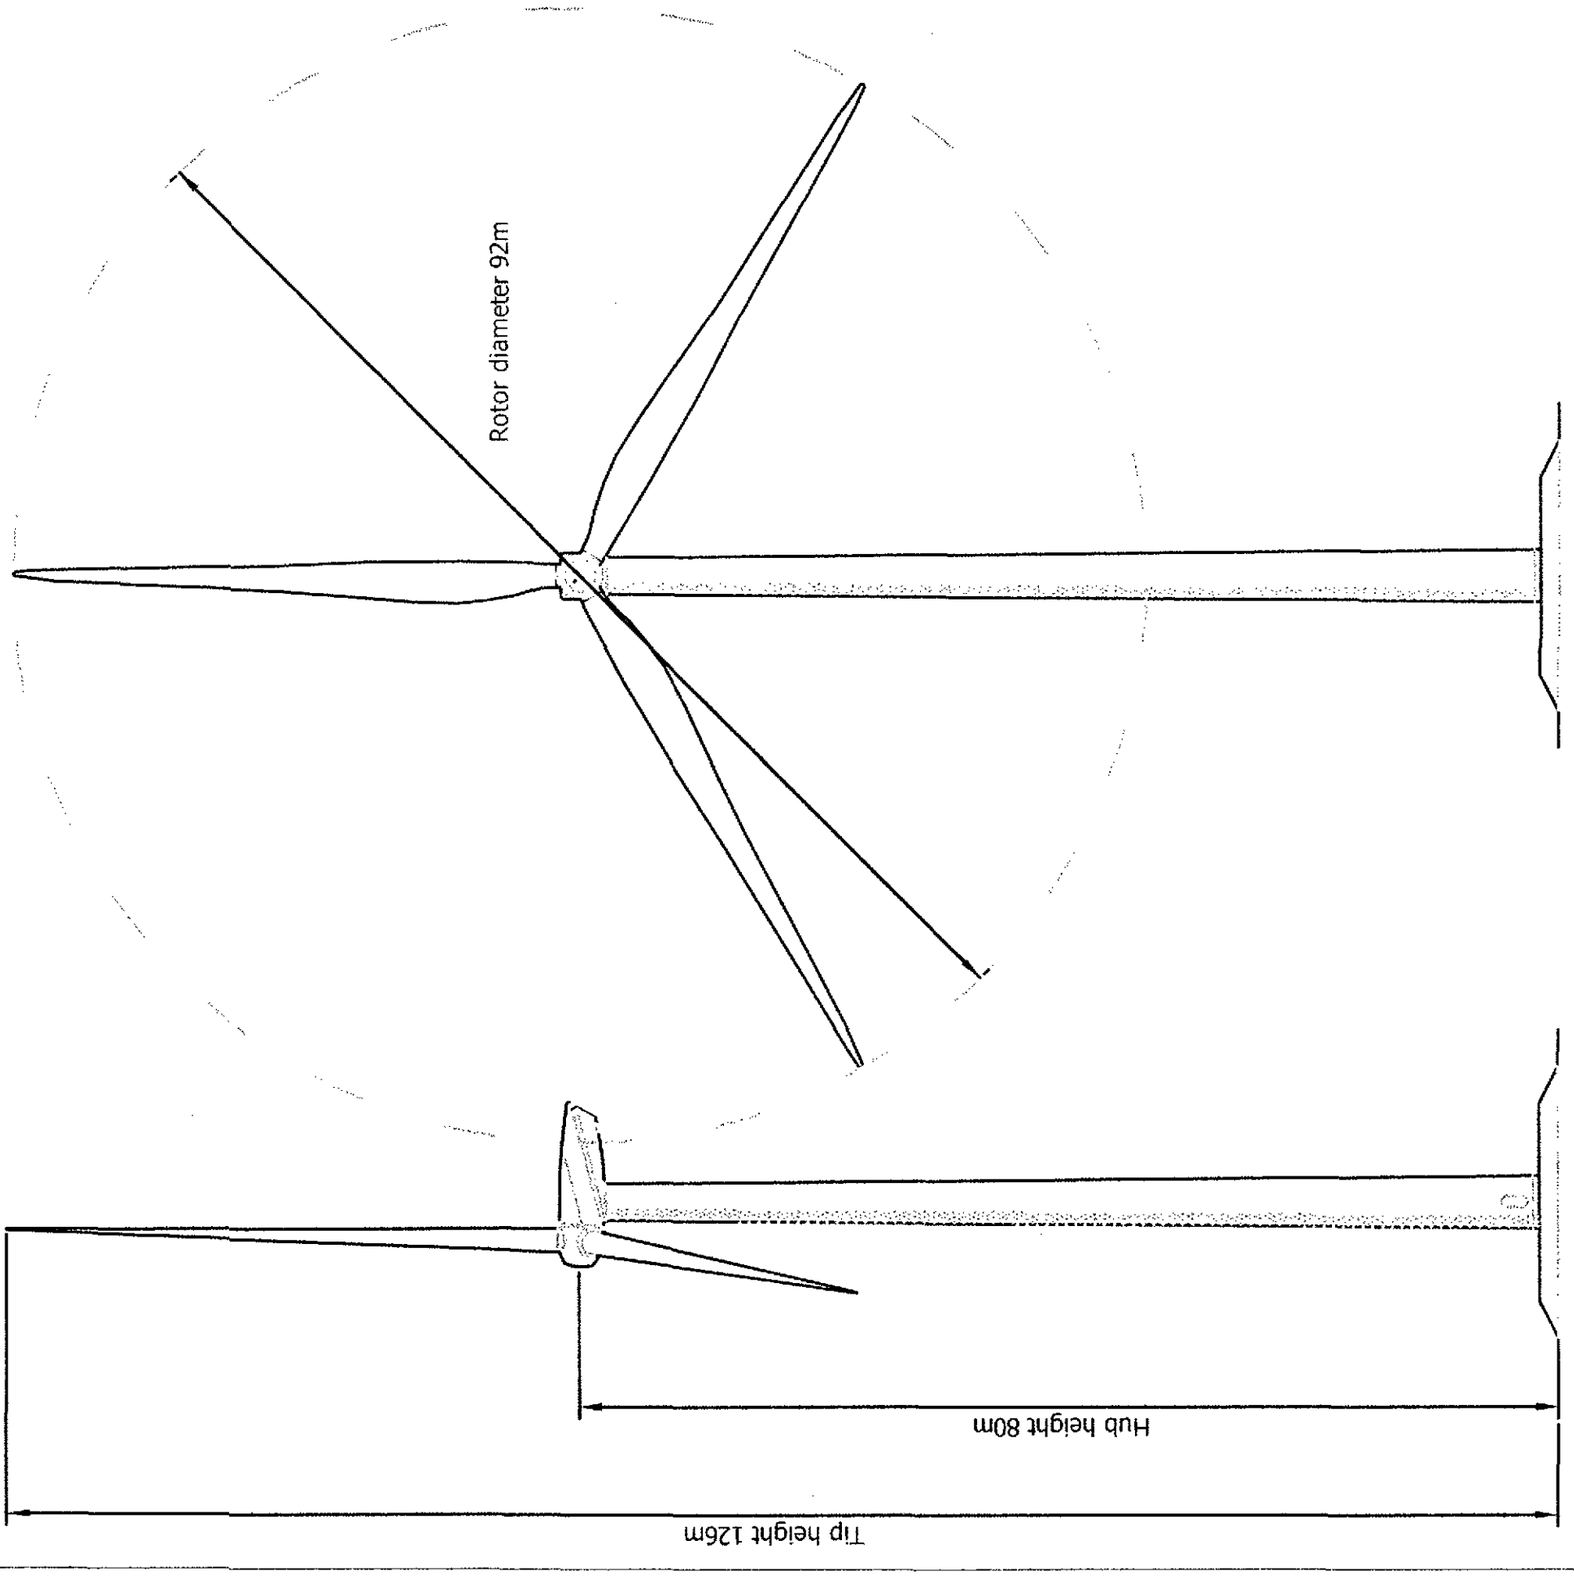

Please Note:

1. Turbines to be finished in semi matt grey colour such as RAL 7035 or as agreed with the Local Planning Authority

2. Tower entrance stairway to be finished in self colour hot dip galvanising

SHDC
Planning & Development
- 8 FEB 2011
Ref: 0081-11

Figure 6.1


Scale 1:500

REpower MM92 Wind Turbine - Typical Detail

engena

prepared on behalf of

WindVentures

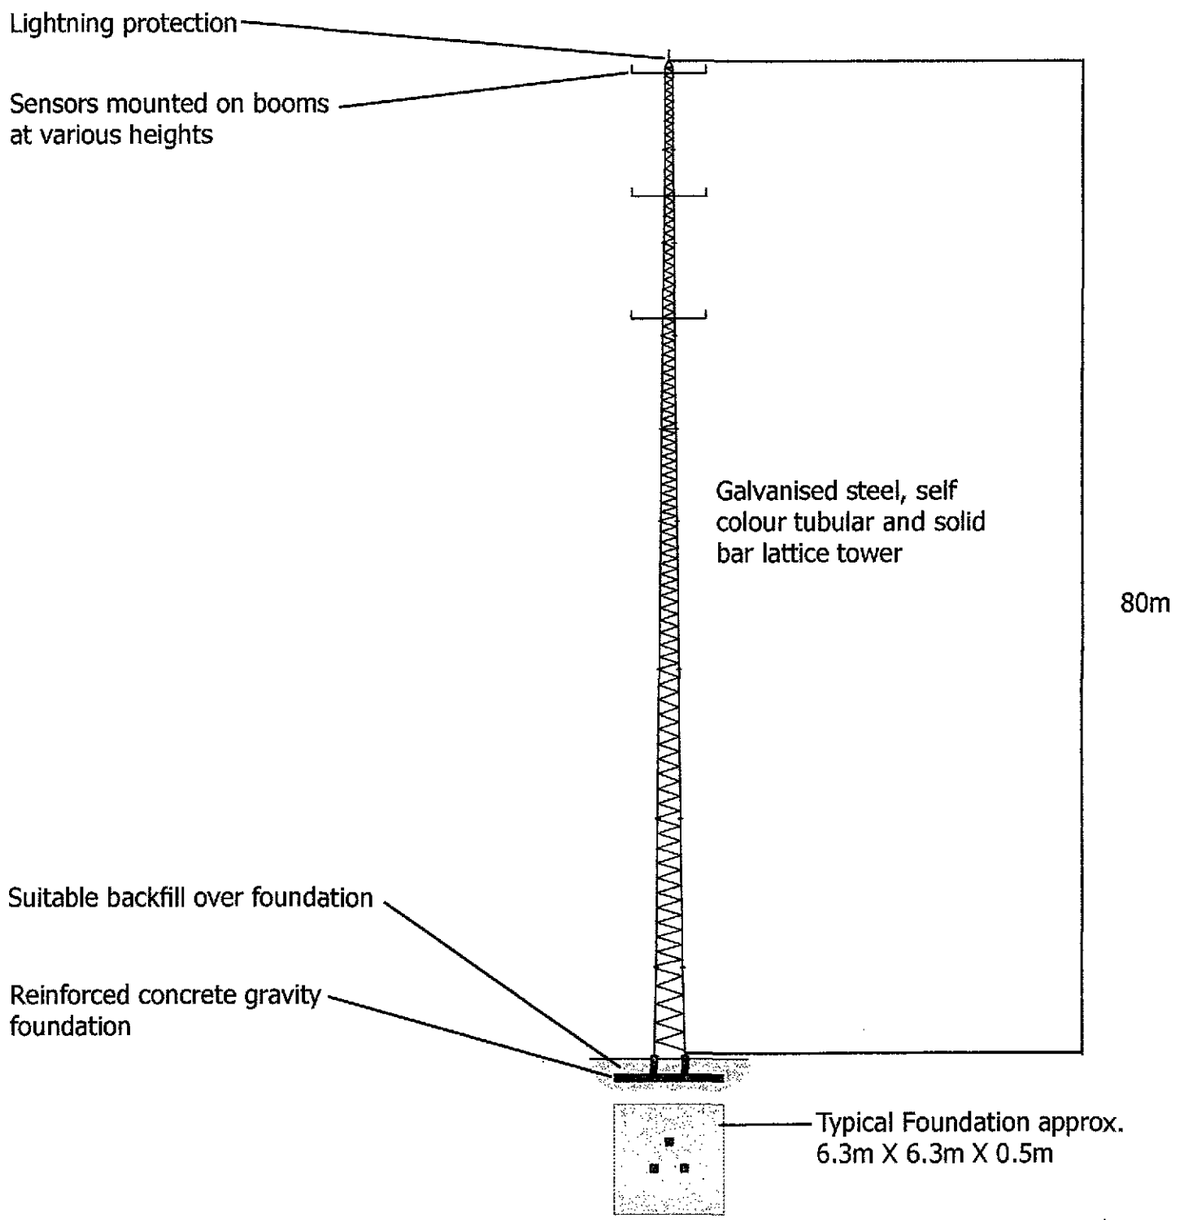


SHDC
Planning & Development
- 8 FEB 2011
Ref: 0081-11

Figure 6.11

Scale 1:500

Meteorological Mast - Typical Detail

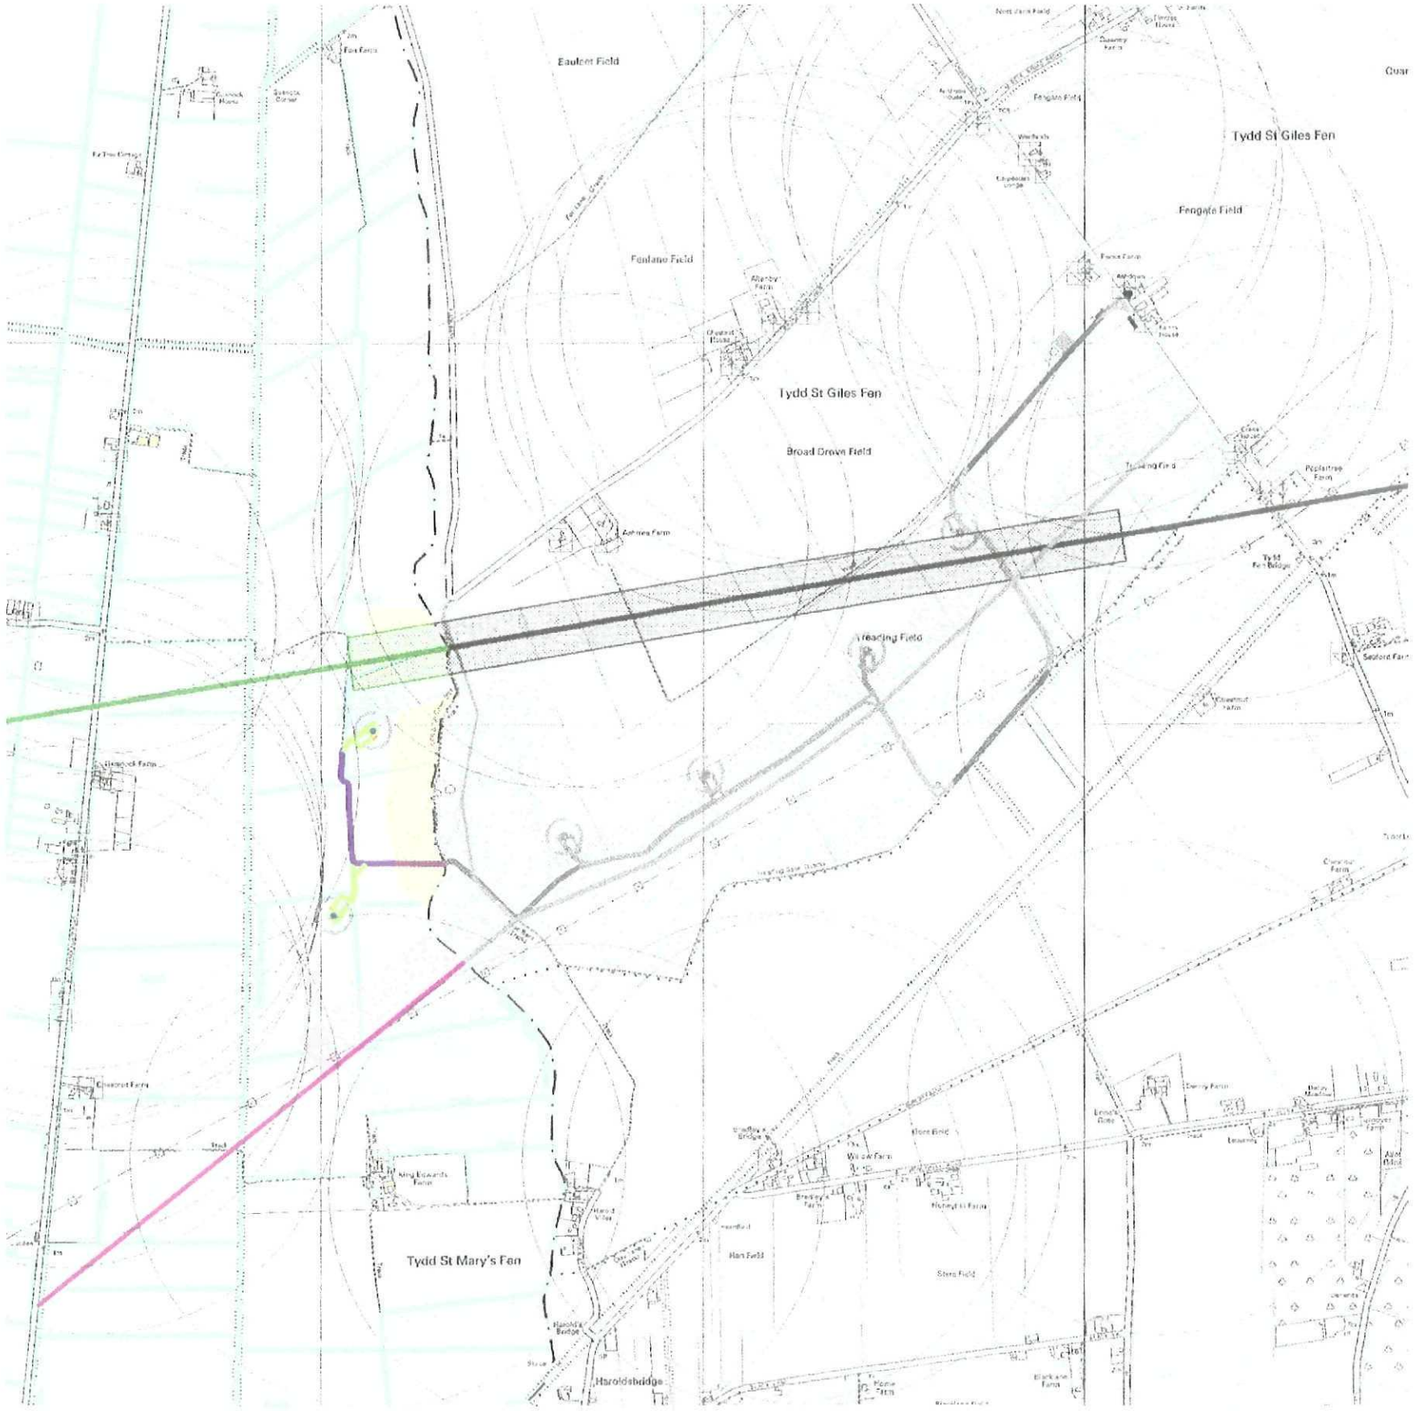

Treading Wind Farm

WindVentures

Vodafone link path and clearance distance (70m)

Bridleway clearance (200m)

Public footpath tip height (126m) clearance

Overhead line tip height + 20m (146m) buffer

Gas pipe and mast height x 1.5 (byway 120m) buffer

House with 650m separation distance

Proposed turbine location with external transformer (orange)

Upgraded access track


New access track

Figure 1

Constraints map - South Holland

N

SHDC
Planning & Development
- 8 FEB 2011
Ref: 0051-11

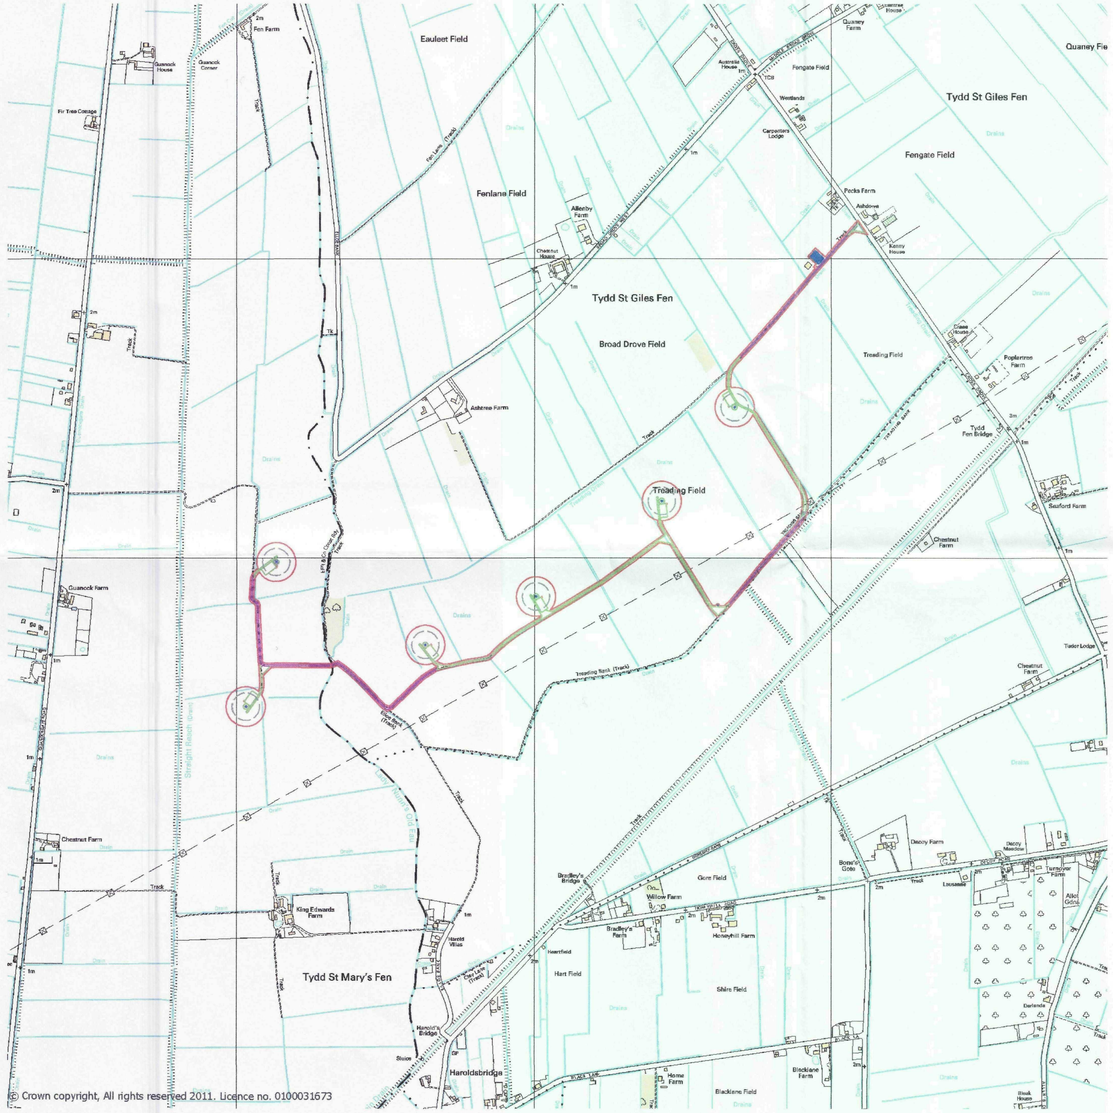

© Crown copyright, All rights reserved 2011. Licence no. 0100031673

Treading Wind Farm

engena

prepared on behalf of

WindVentures

- Application boundary
- Proposed turbine location with external transformer (orange) and hardstanding (± 20m micrositing)
- Upgraded access track
- New access track
- Temporary construction compound (blue) and 33kV substation (red)
- Meteorological mast
- 33kV substation (red)

N


Metres
0 100 200 300 400 500

SHDC
Planning & Development
- 8 FEB 2011
Ref: 09/51-11

Application Plan

Scale 1:10 000 at A2

Site Layout

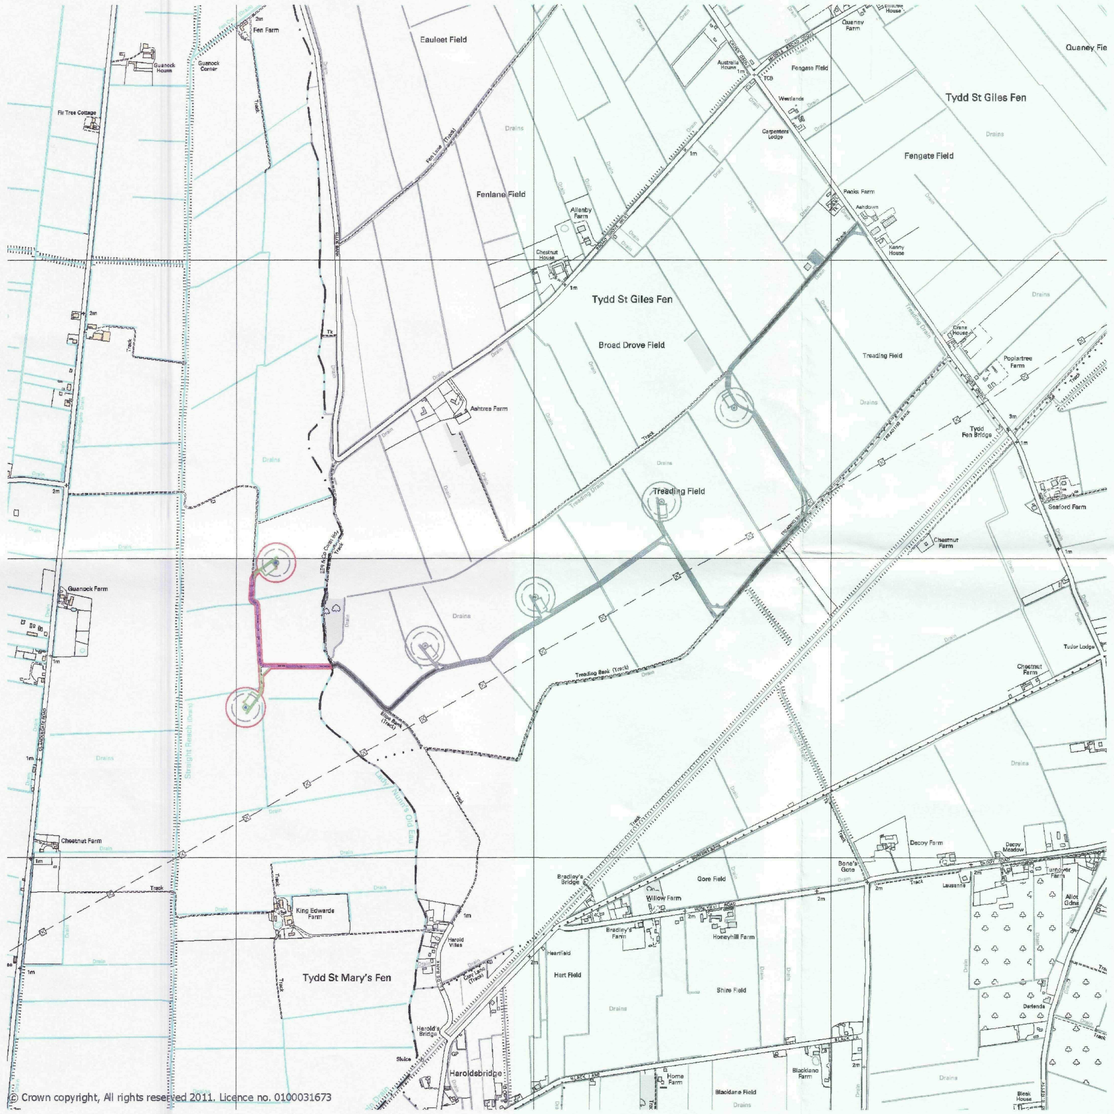

© Crown copyright, All rights reserved 2011. Licence no. 0100031673

Treading Wind Farm

engena

prepared on behalf of

WindVentures

- Application boundary
- Proposed turbine location with external transformer (orange) and hardstanding (± 20m micrositing)
- Upgraded access track
- New access track
- 33kV substation (red)
- Application within Fenland District

SHDC
Planning & Development
- 8 FEB 2011
Ref: 0081-11

Application Plan

Scale 1:10 000 at A2

Site Layout - South Holland