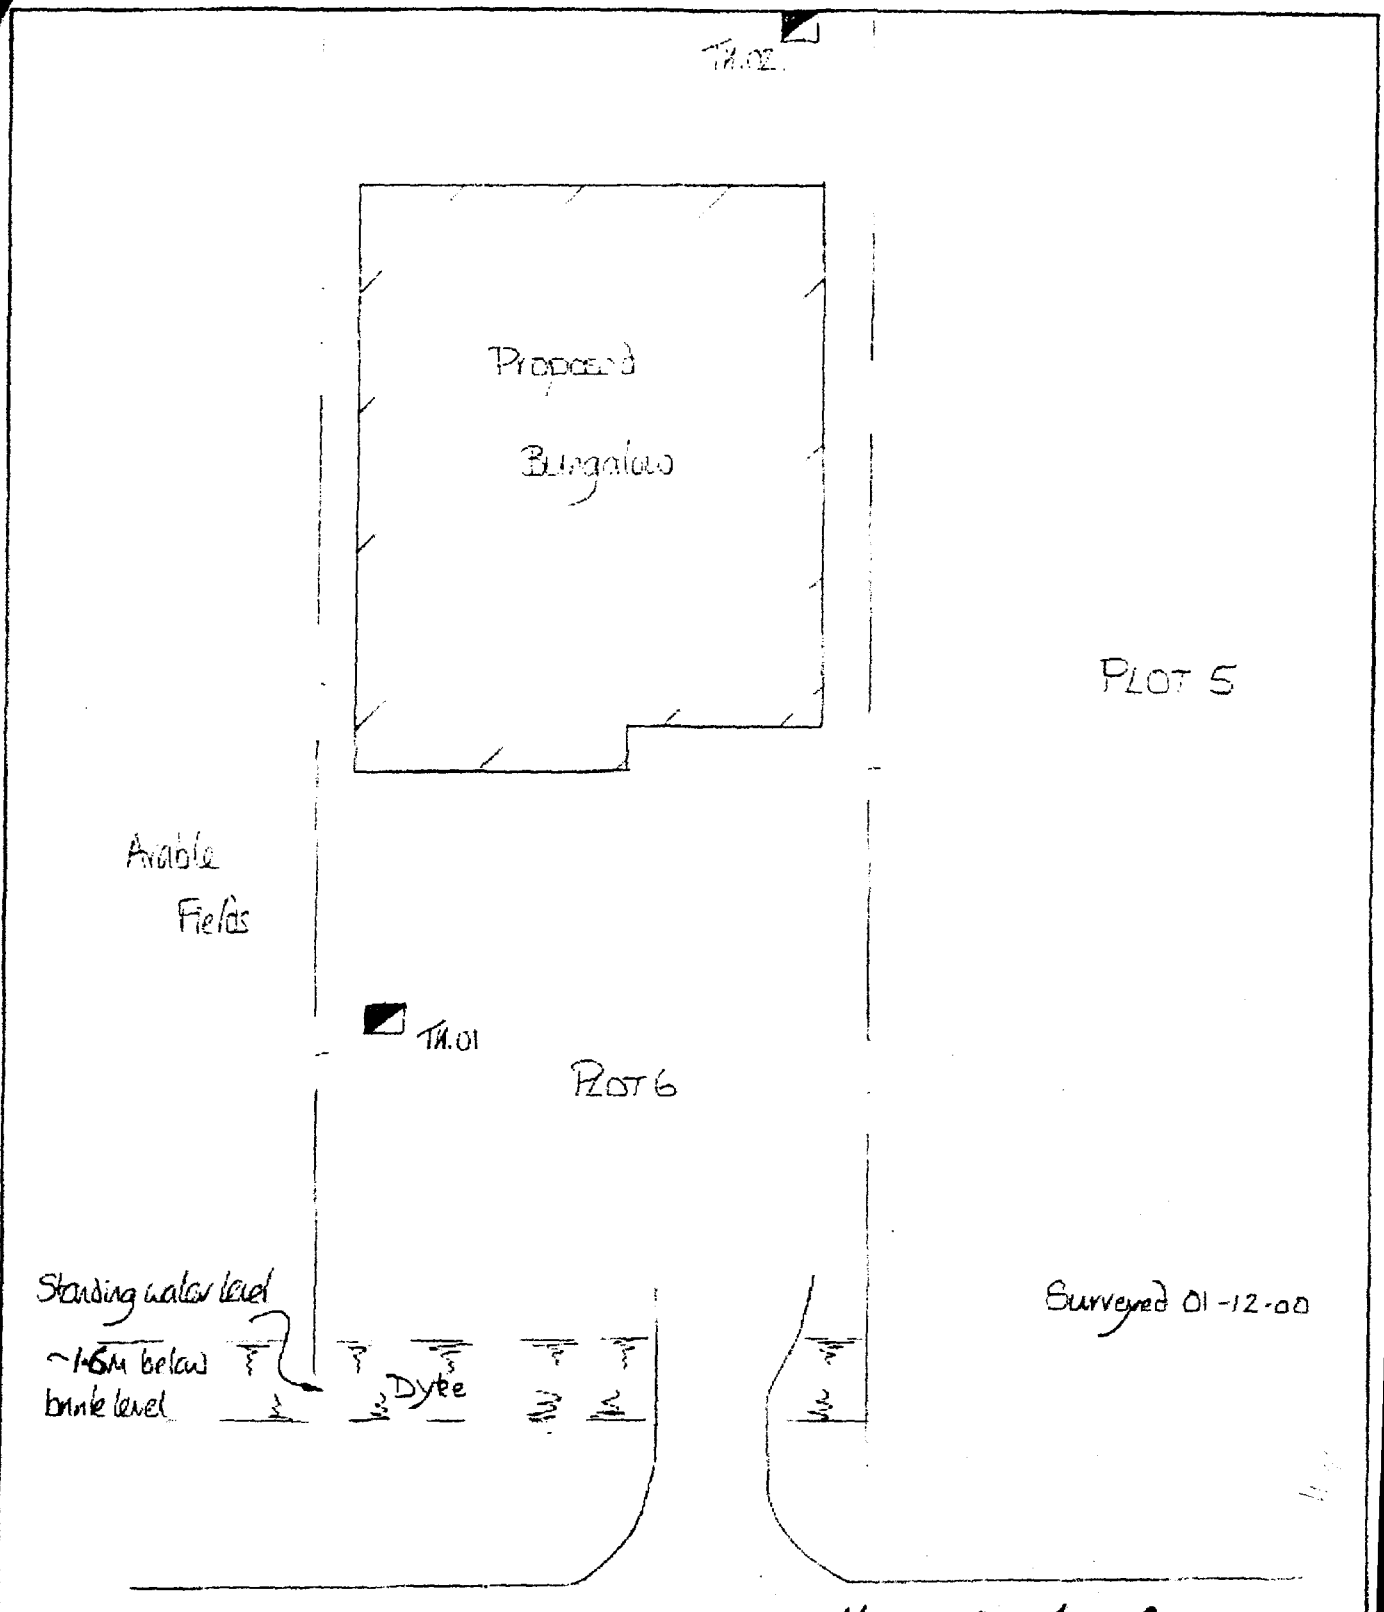


Cross Road, Sutton St. Edmund

Holyoake & Associates

Structural and Civil Engineering Consultants

27 Exeter Gardens, Stamford, Lincolnshire PE9 2RN
Telephone: (01780) 765971
Facsimile : (01780) 765647

Drawing Title: LOCATION PLAN

Drawn	Date	Scale	Dwg.No.
GM	Dec'00	1/	SI 371 00/01