

HIGHSTOCK LANE

Proposed extension to
94 Highstock Lane 1:500
GEORGEY Hill.
Mr & Mrs Warner




ENTRANCES

SHDC
Planning & Development

- 2 FEB 2010

Ref: 0090-10

Existing west Elevation 1-⁵⁰~~200~~
Mra Mrs Warner

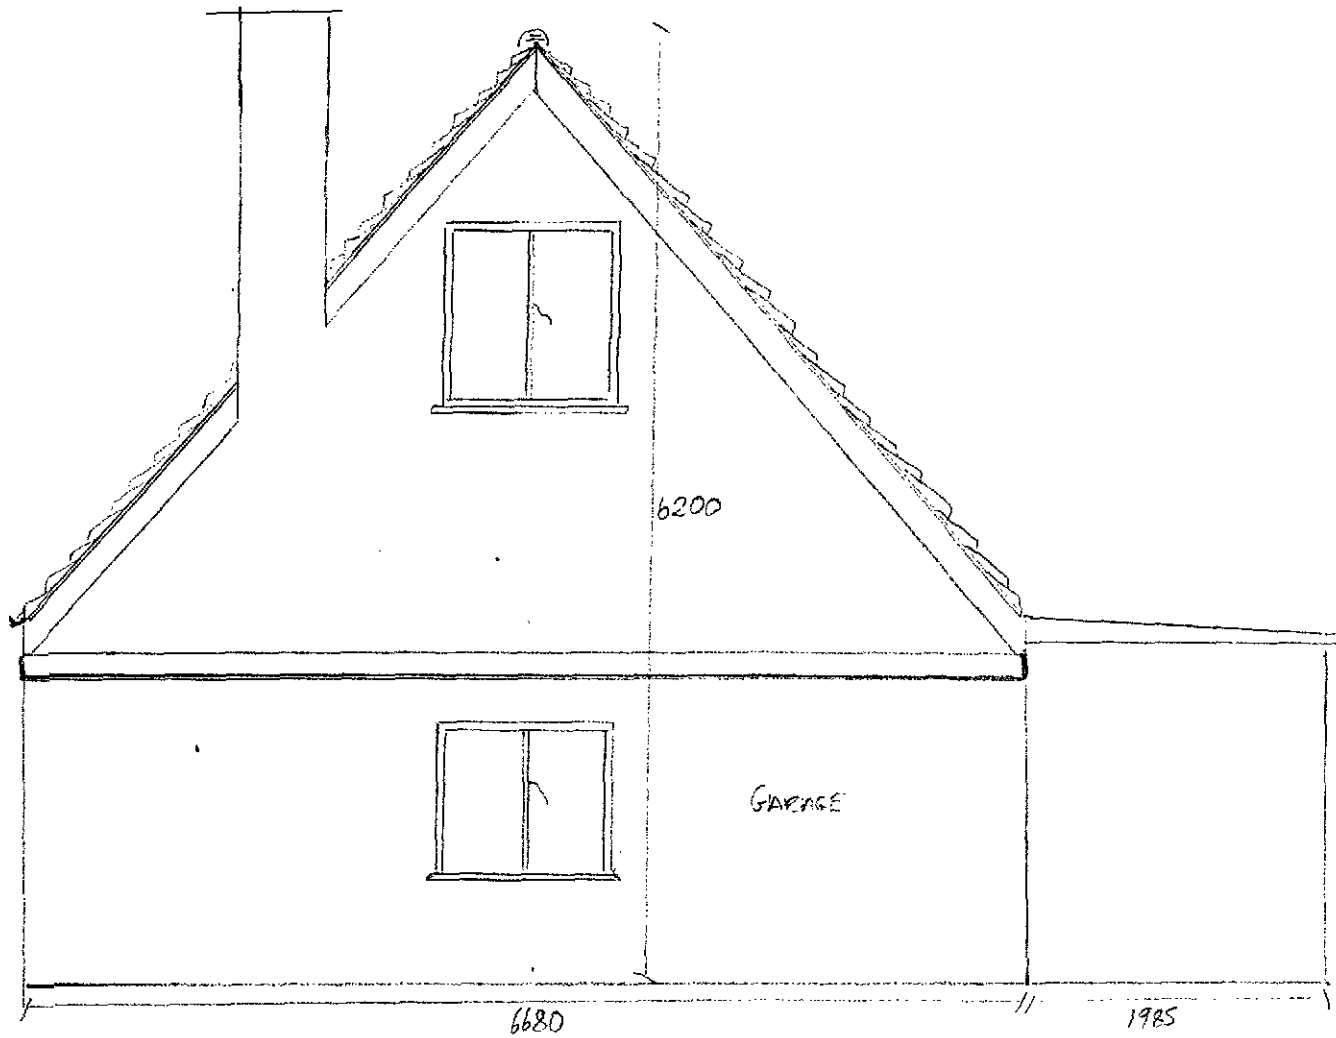


SHDC
Planning & Development
- 2 FEB 2010
Ref: 0090-10

PROPOSED WEST ELEVATION

Scale 1 - ⁵⁰~~200~~

Mr & Mrs Warner

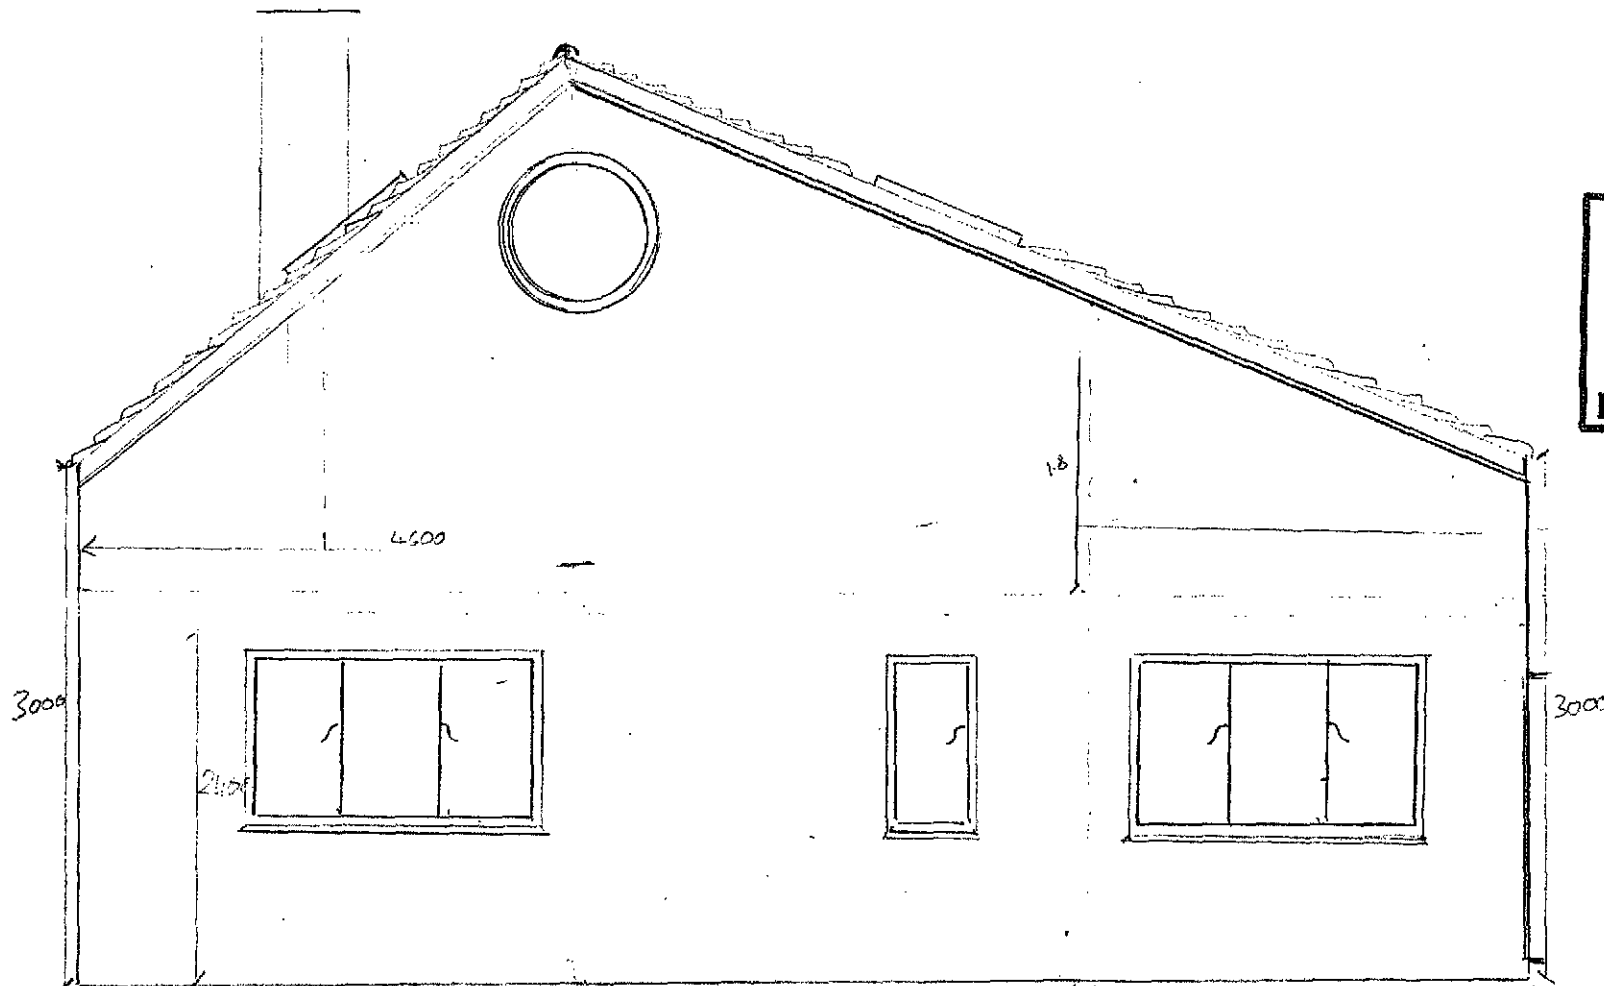


SHDC
Planning & Development

- 2 FEB 2010

Ref: 0090-10


SHDC
Planning & Development
- 2 FEB 2010
Ref: 0090-10

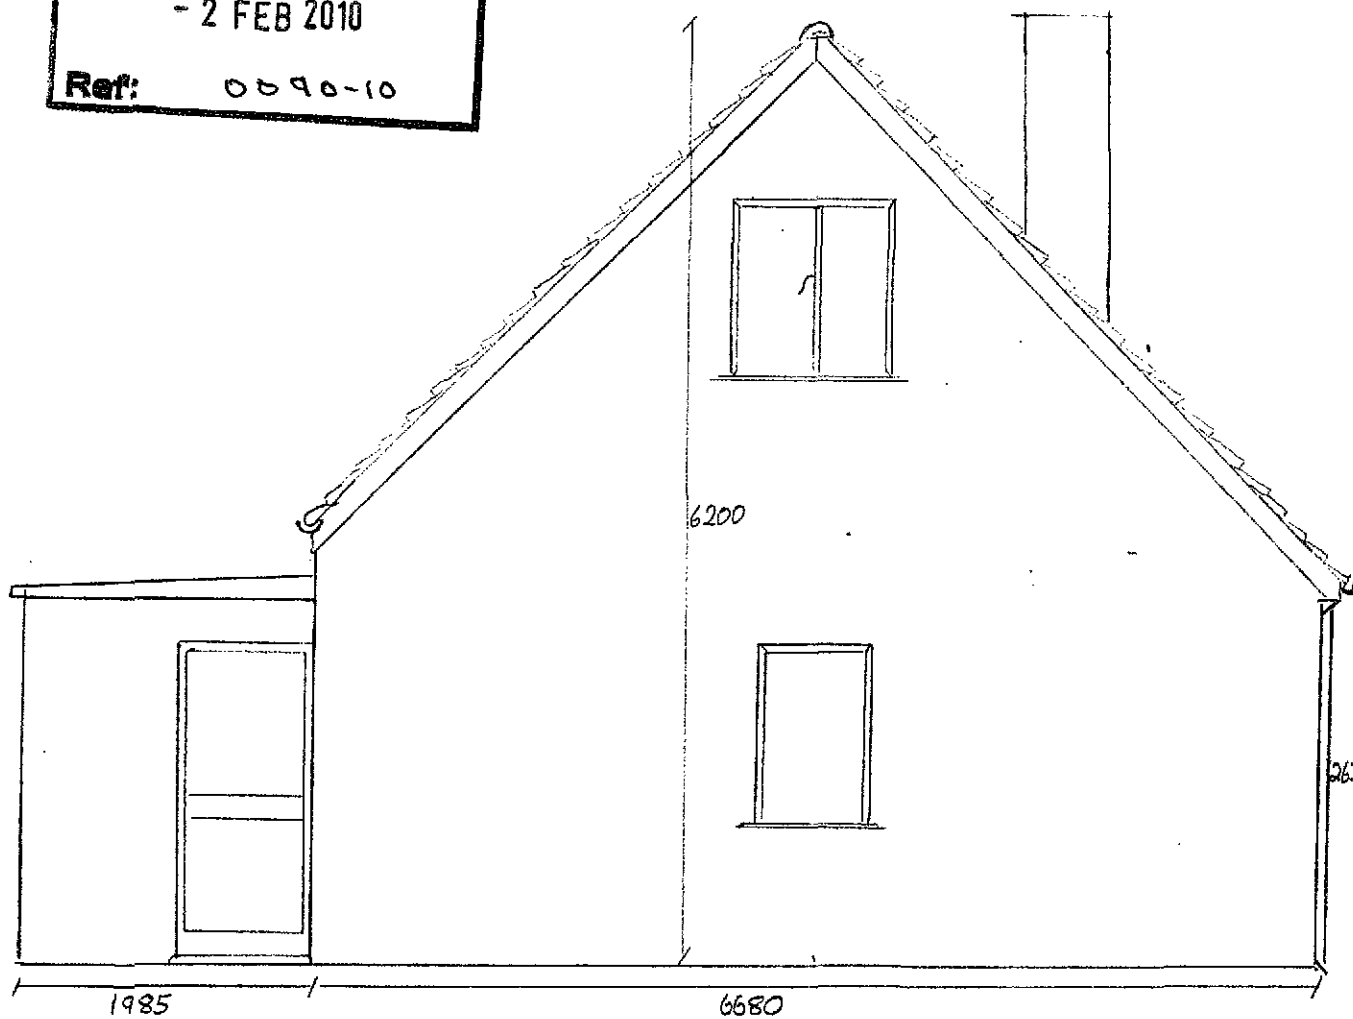

Existing east elevation Scale 1 - ⁵⁰~~200~~
Mr & Mrs Warner

PROPOSED EAST ELEVATION 1 - ⁵⁰~~200~~
Mr & Mrs Warner

SHDC
Planning & Development
- 2 FEB 2010
Ref: 0090-10

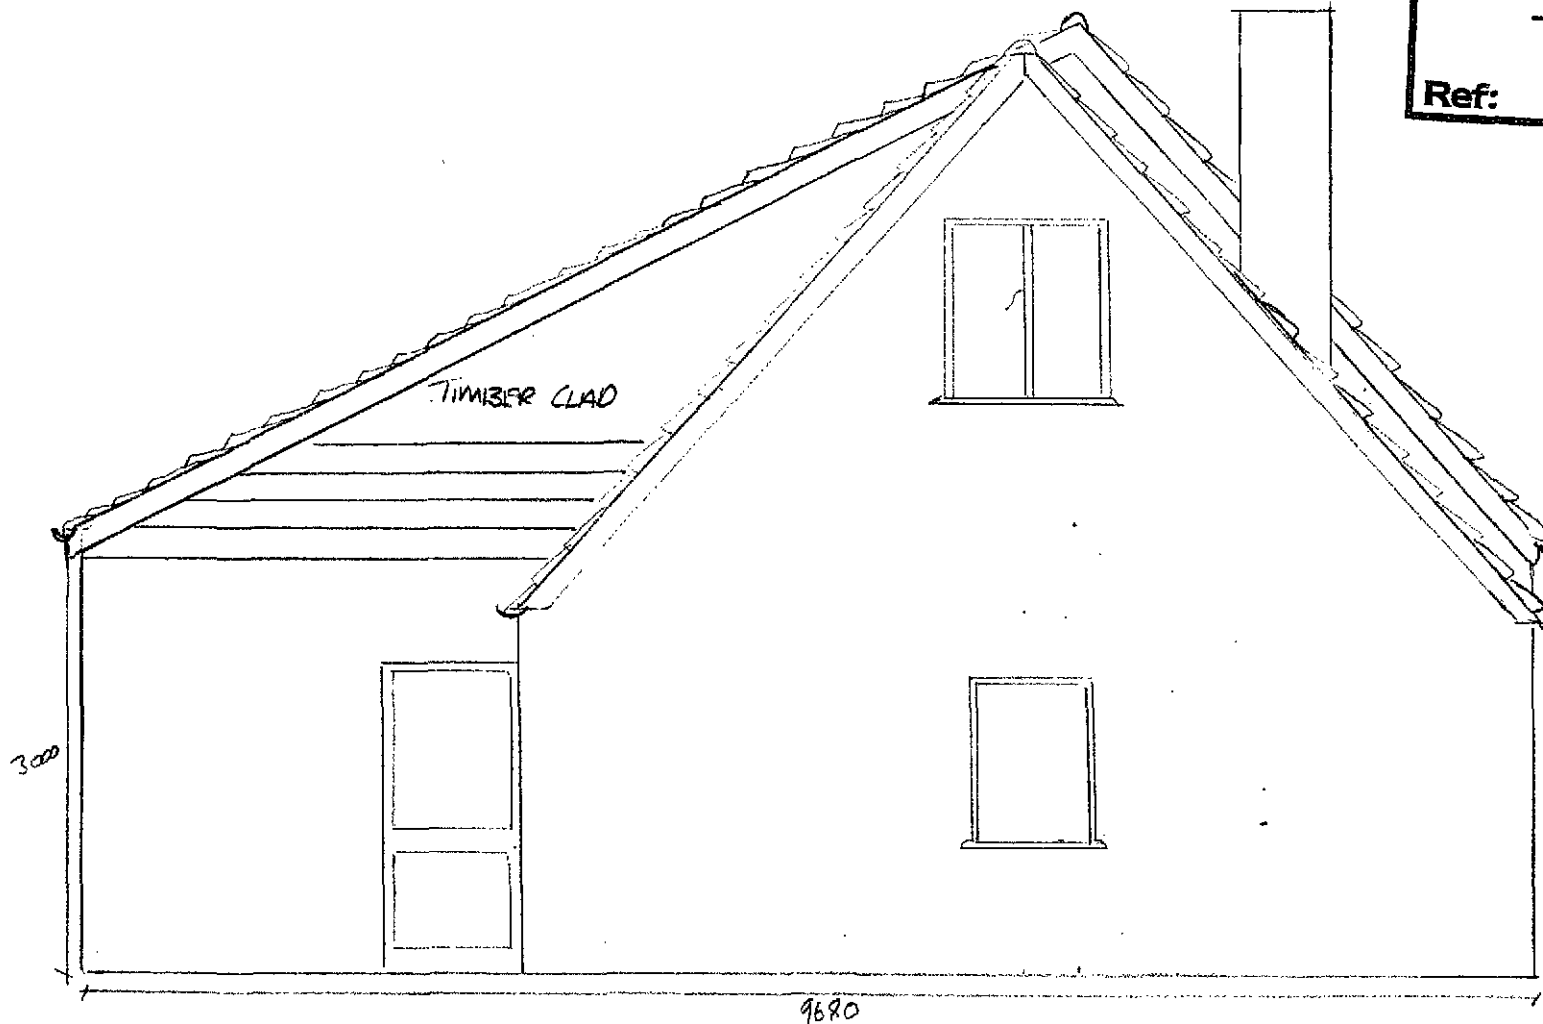


EXISTING SOUTH ELEVATION

50
1-~~200~~


Mr & Mrs Warner



SHDC
Planning & Development
- 2 FEB 2010
Ref: 0090-10

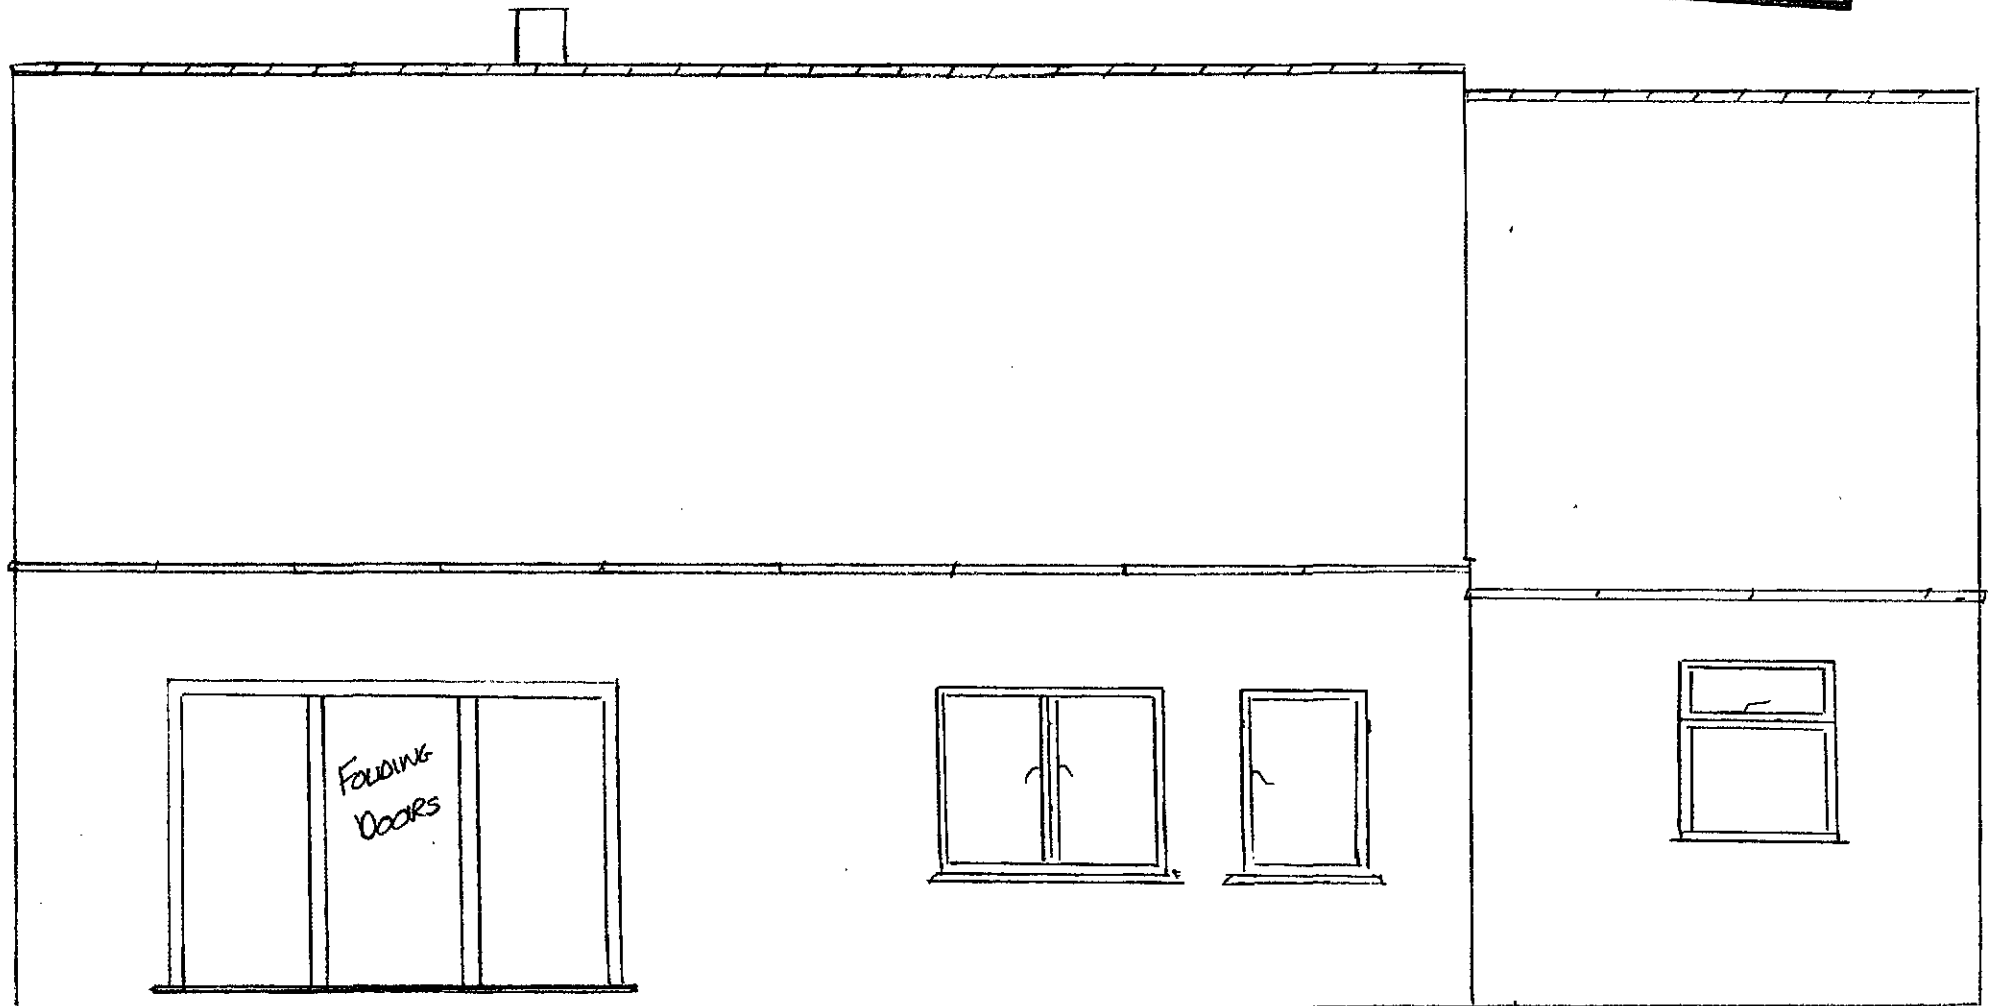

PROPOSED SOUTH ELEVATION 1-2010
Mr & Mrs Warner

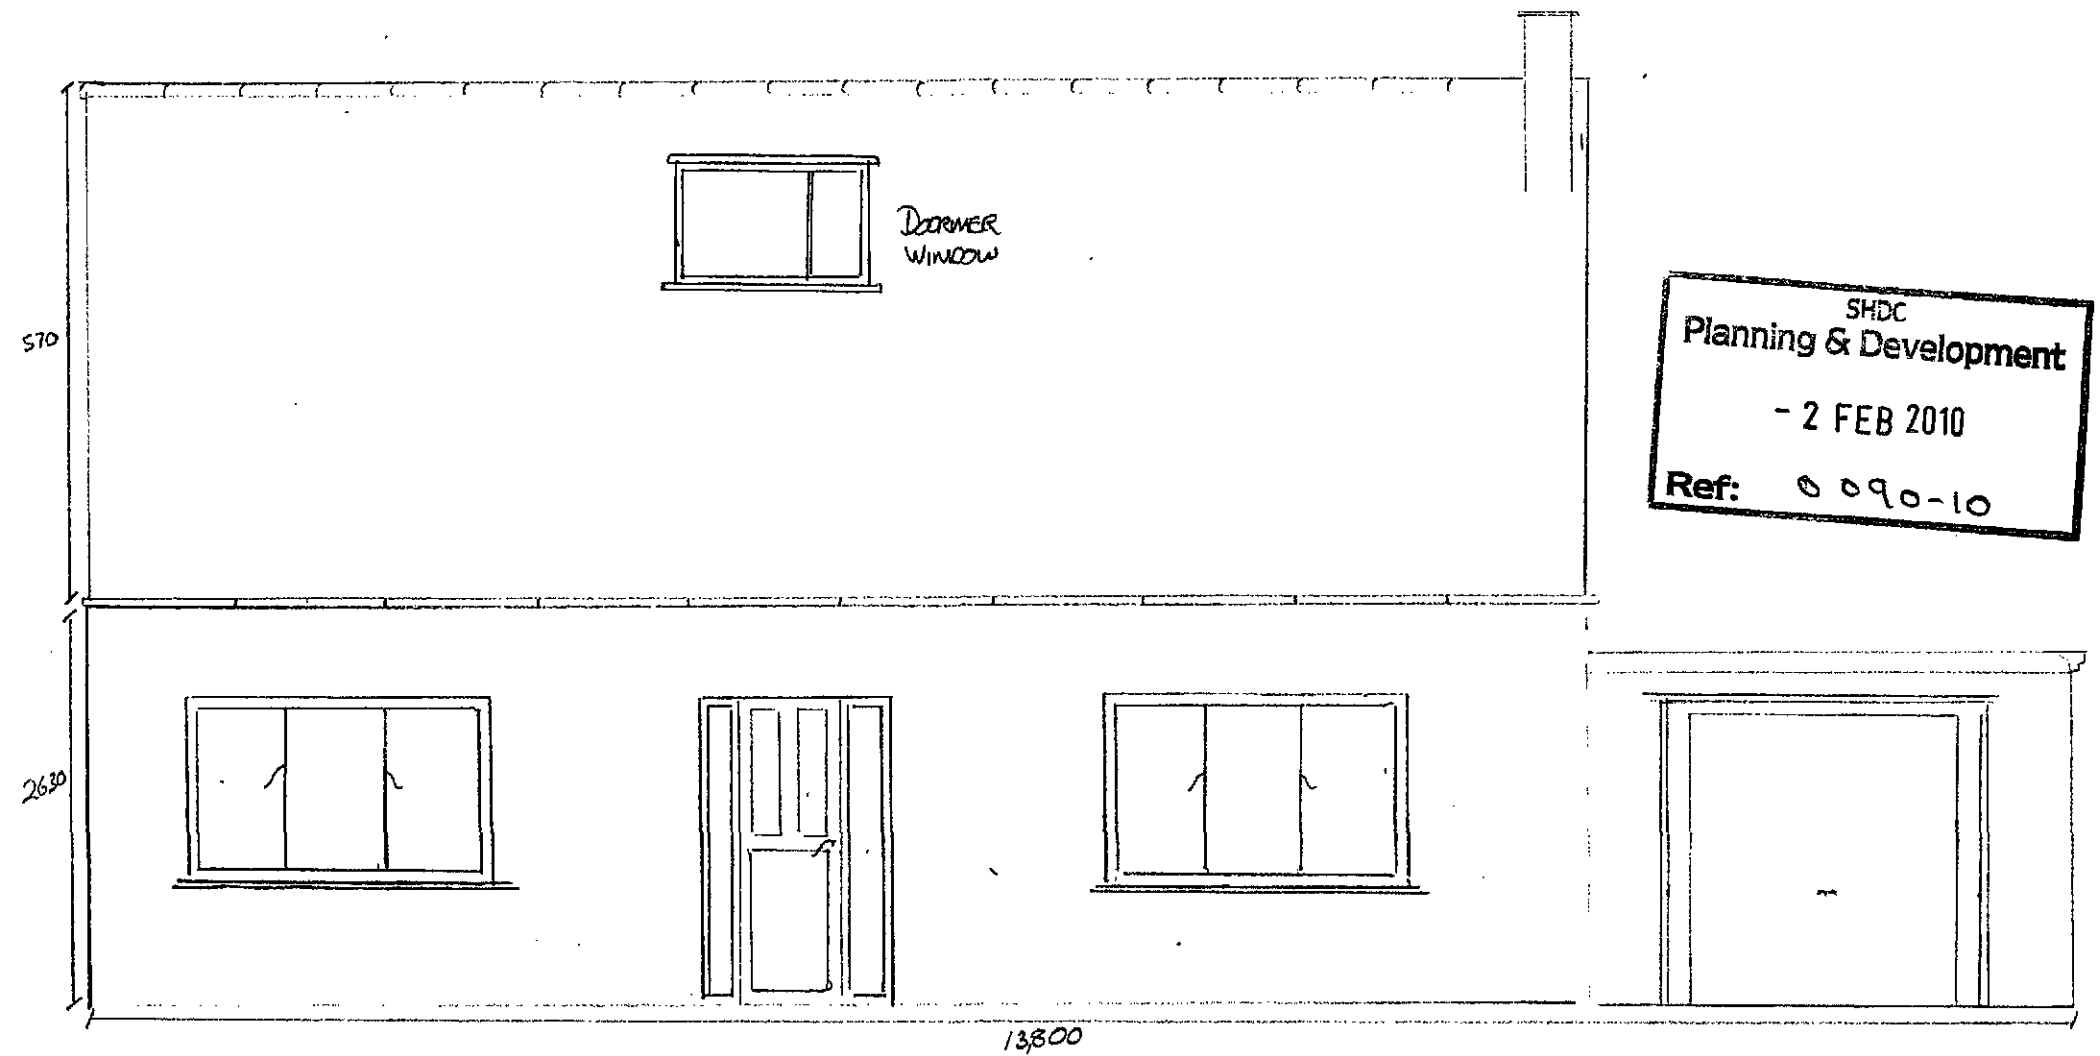

Existing north elevation, Scale 1 - ~~200~~⁵⁰
Mr & Mrs Warner





PROPOSED NORTH ELEVATION ⁵⁰
Mr & Mrs Warner 1-~~200~~

PROPOSED GROUND

FLOOR LAYOUT 1.50



Mr & Mrs Warner

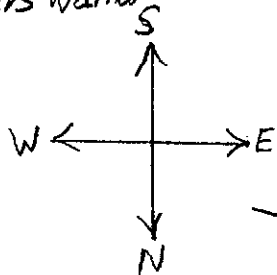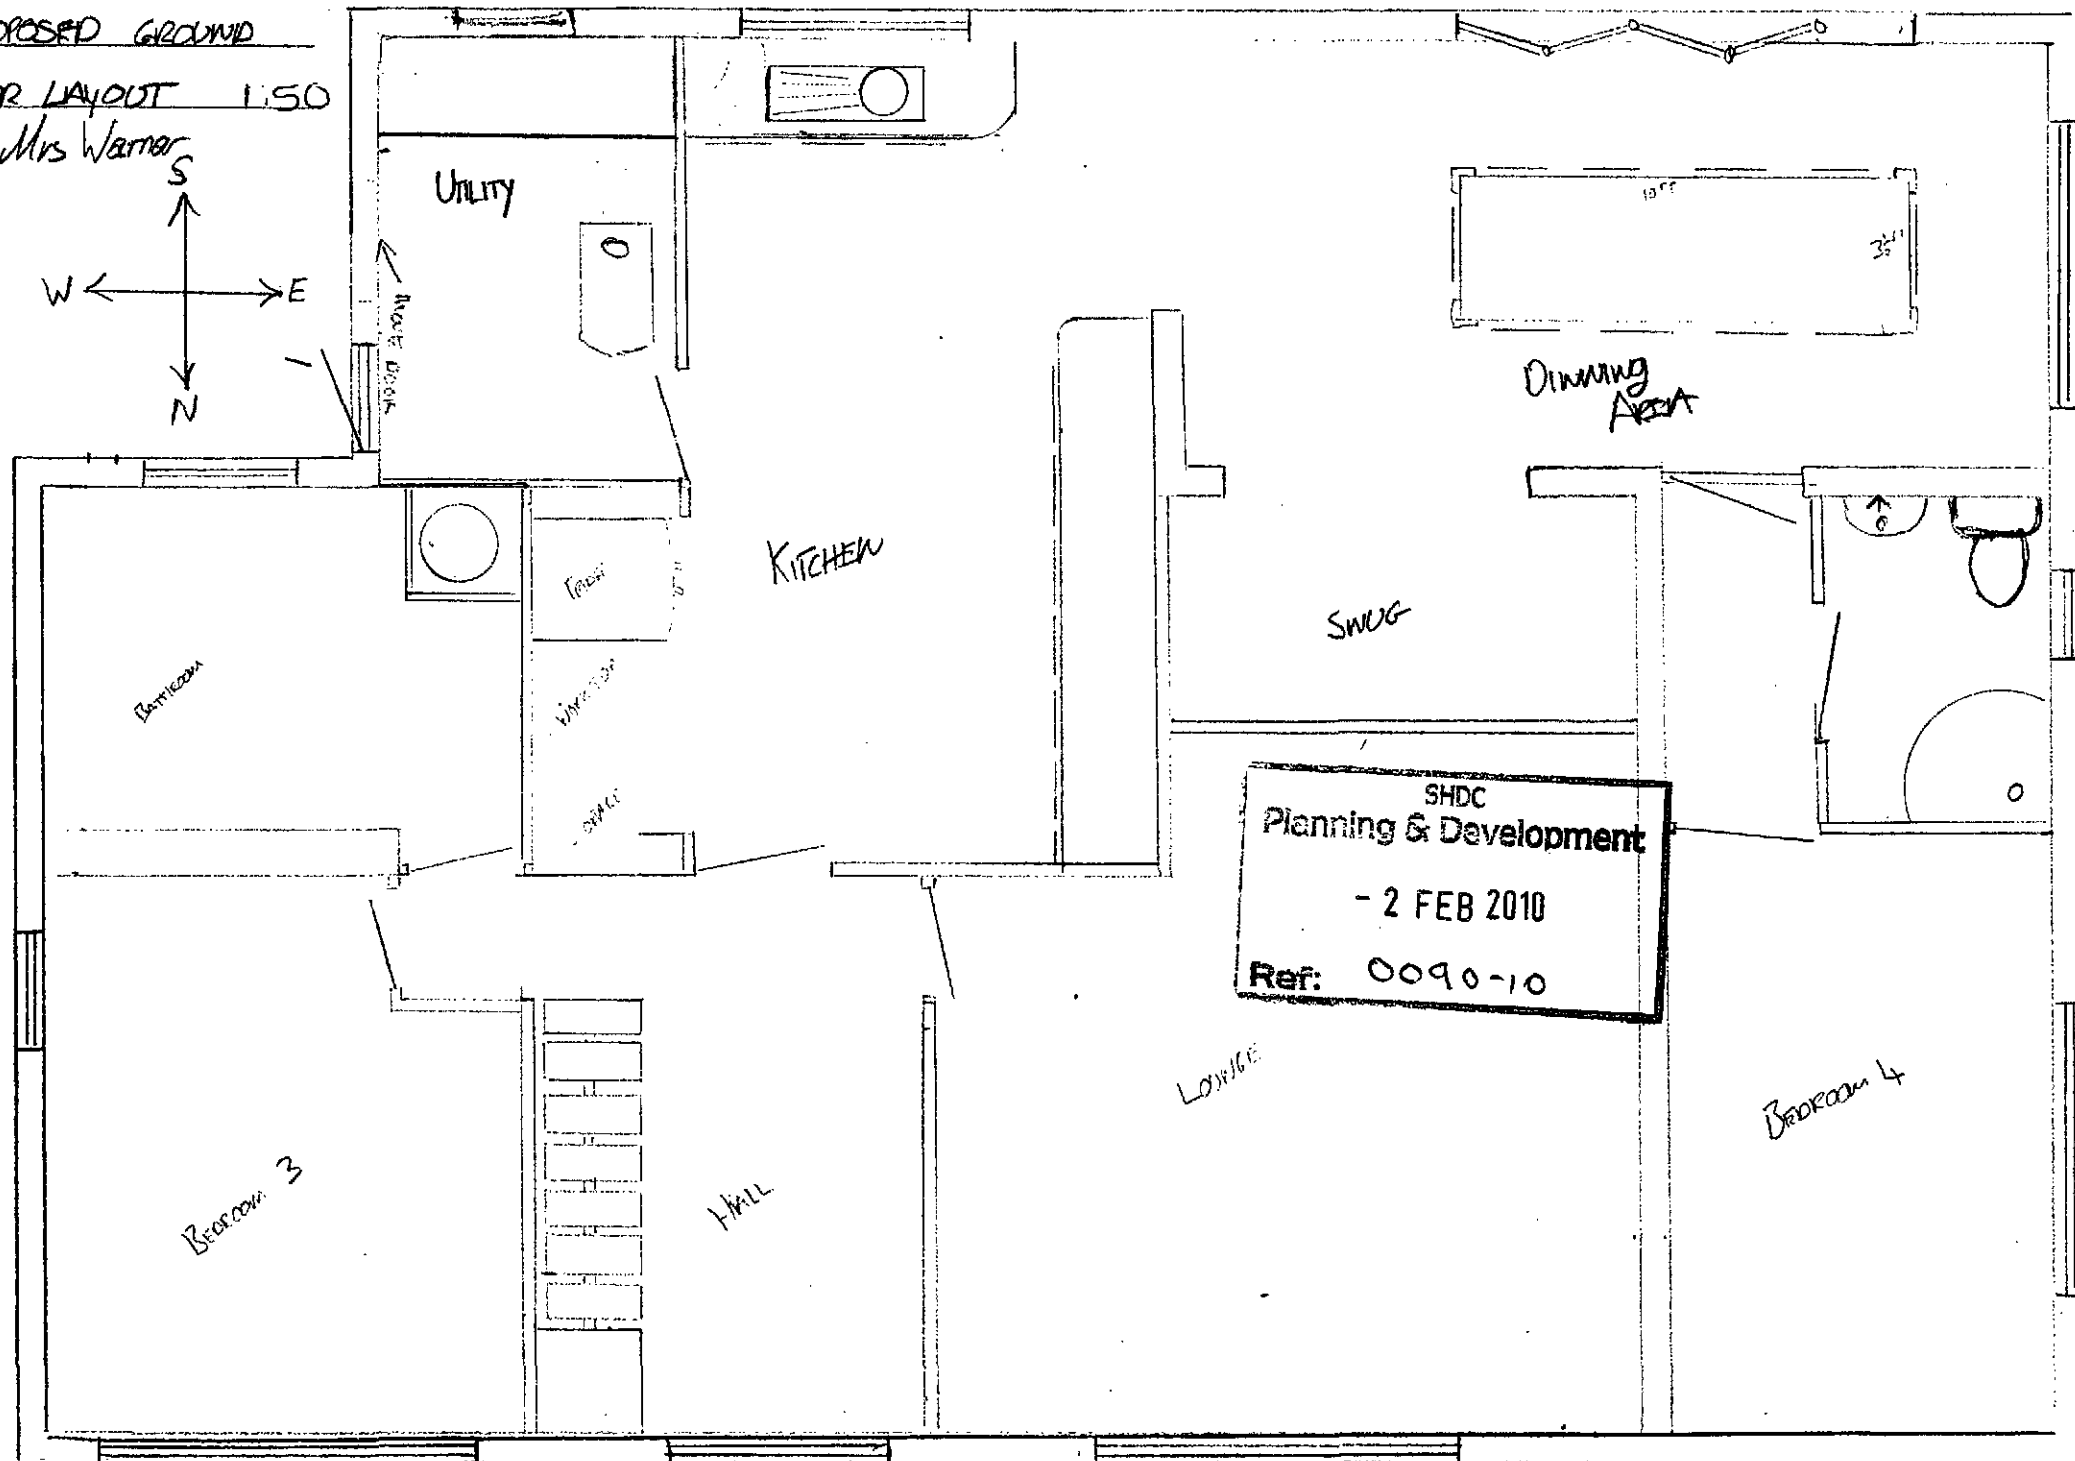


SHDC
Planning & Development
- 2 FEB 2010
Ref: 0090-10

SHDC
Planning & Development
- 2 FEB 2010
Ref: 0090-10

Existing ground floor layout
Urban Mr Wane 1:50

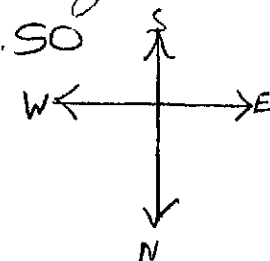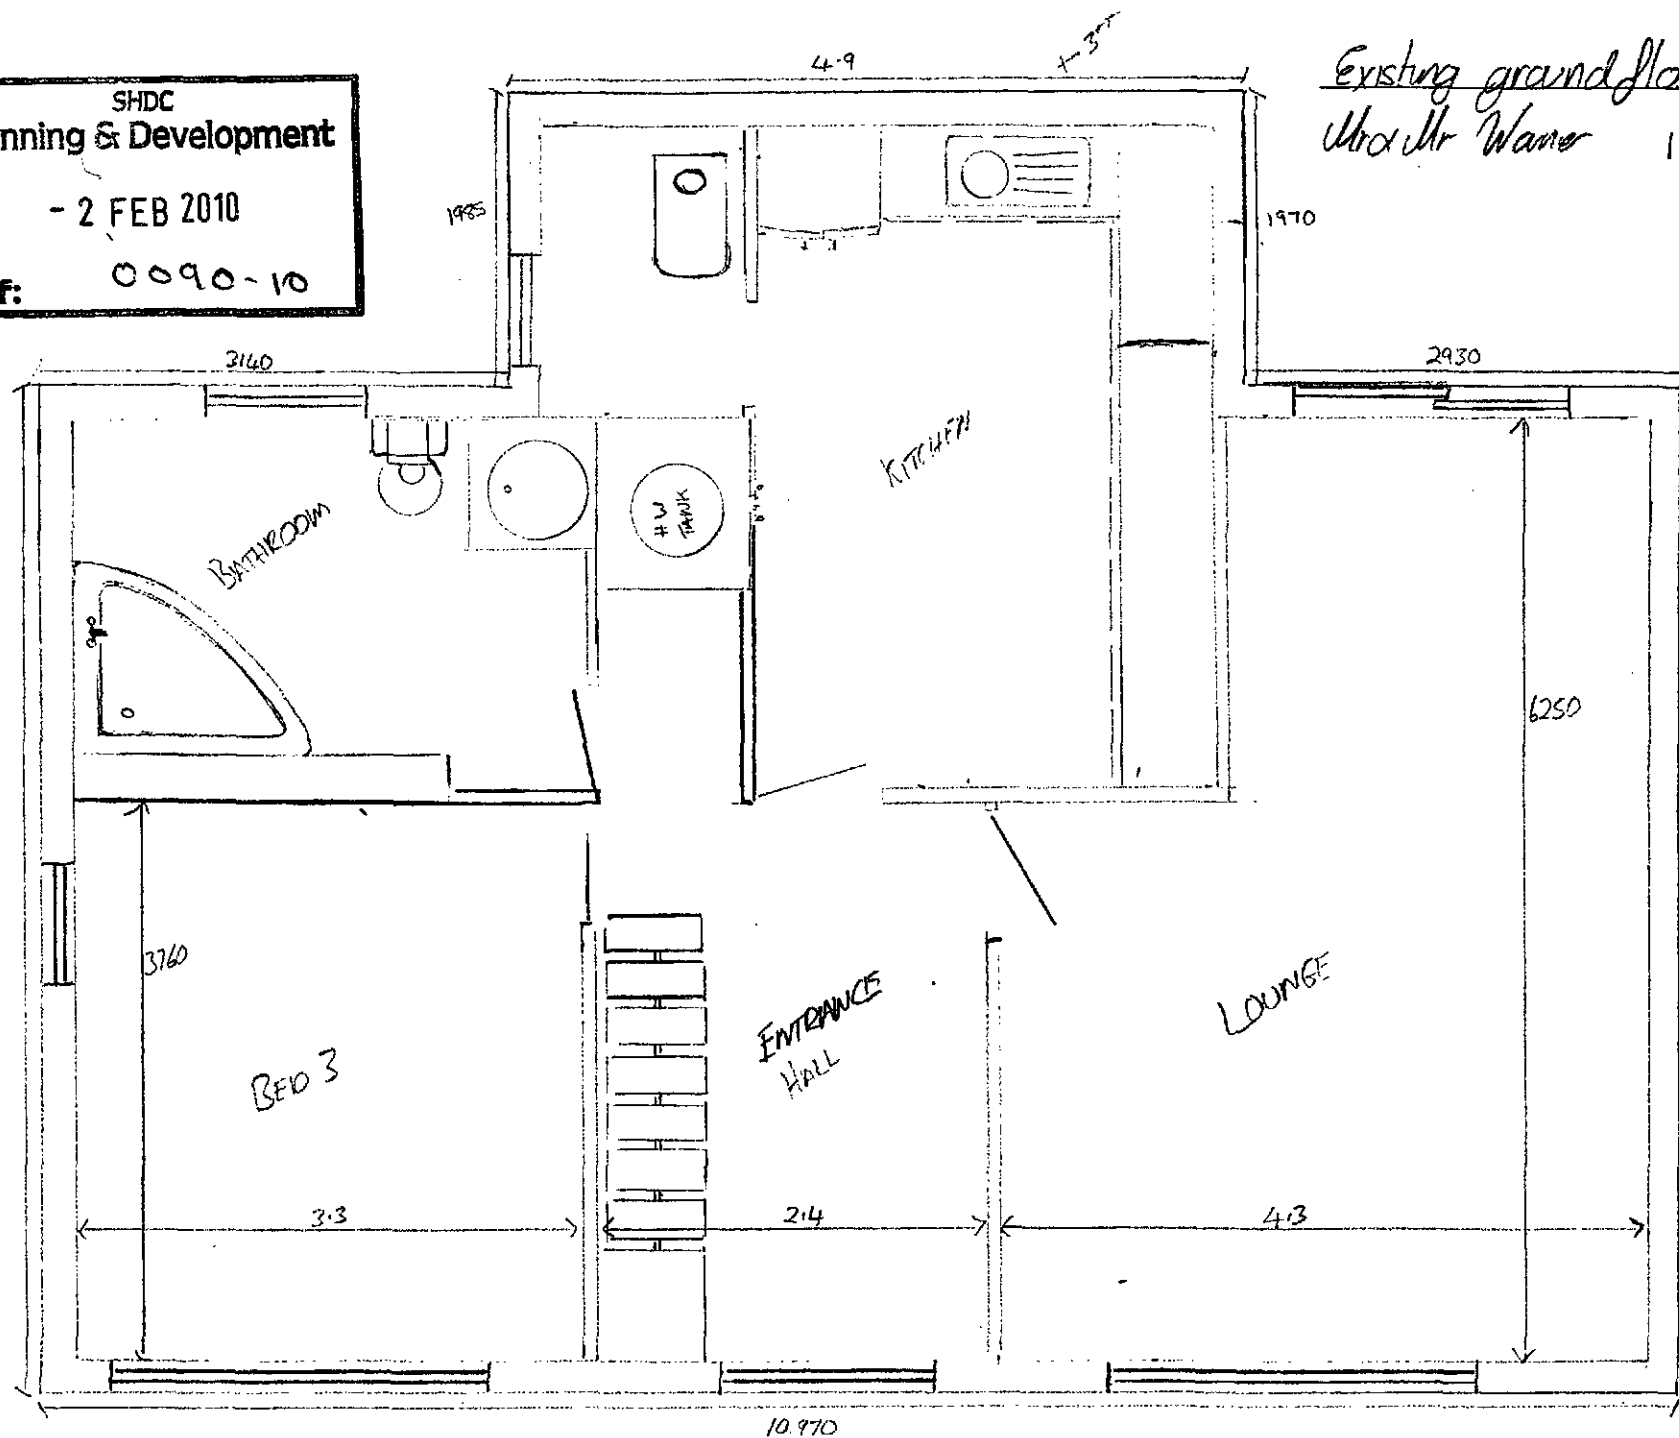


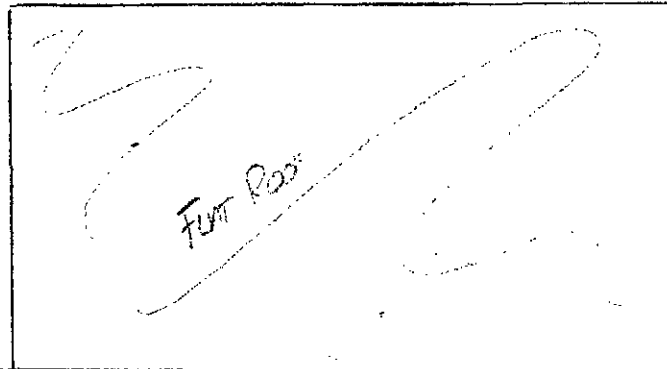


Existing first floor layout 1-~~50~~⁵⁰
ultra Mrs Warner

SHDC
Planning & Development


- 2 FEB 2010

Ref: 0090-10

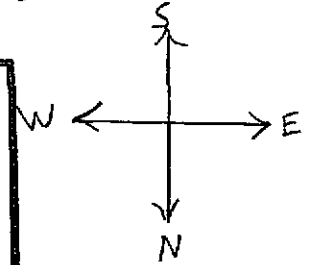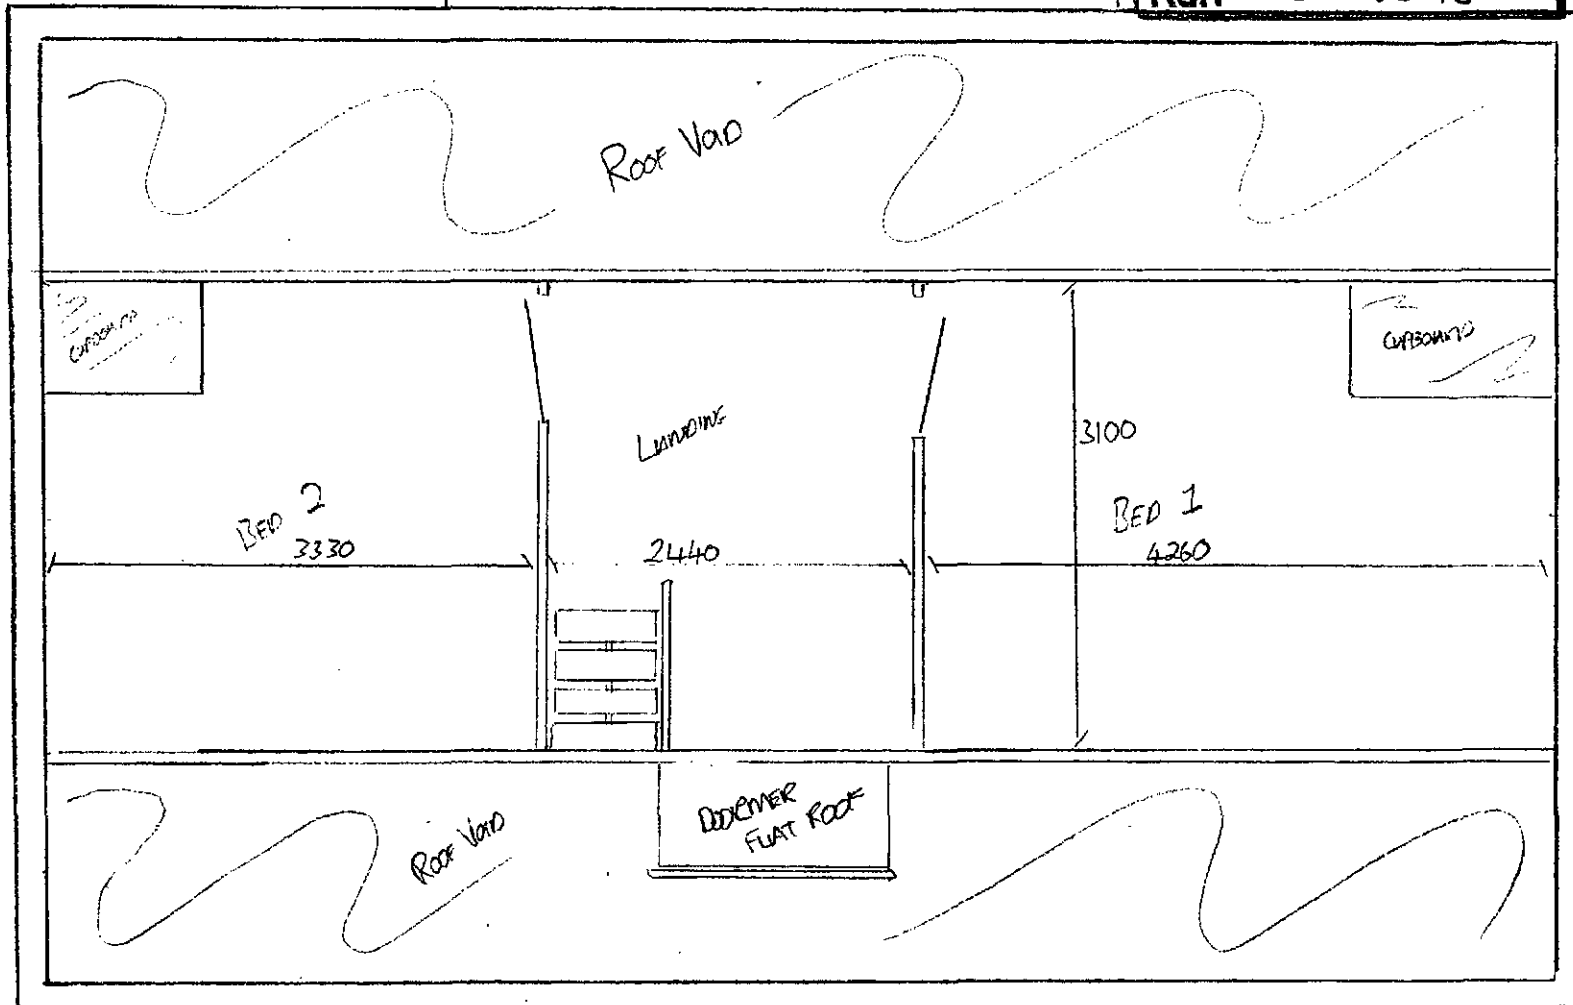


10.300

PROPOSED FIRST FLOOR
LAYOUT 1-~~350~~50
Mr & Mrs Warner

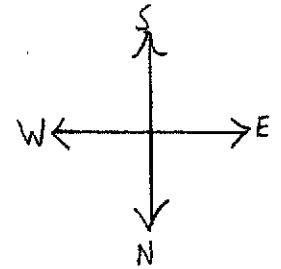

SHDC
Planning & Development
- 2 FEB 2010
Ref: 0090-10

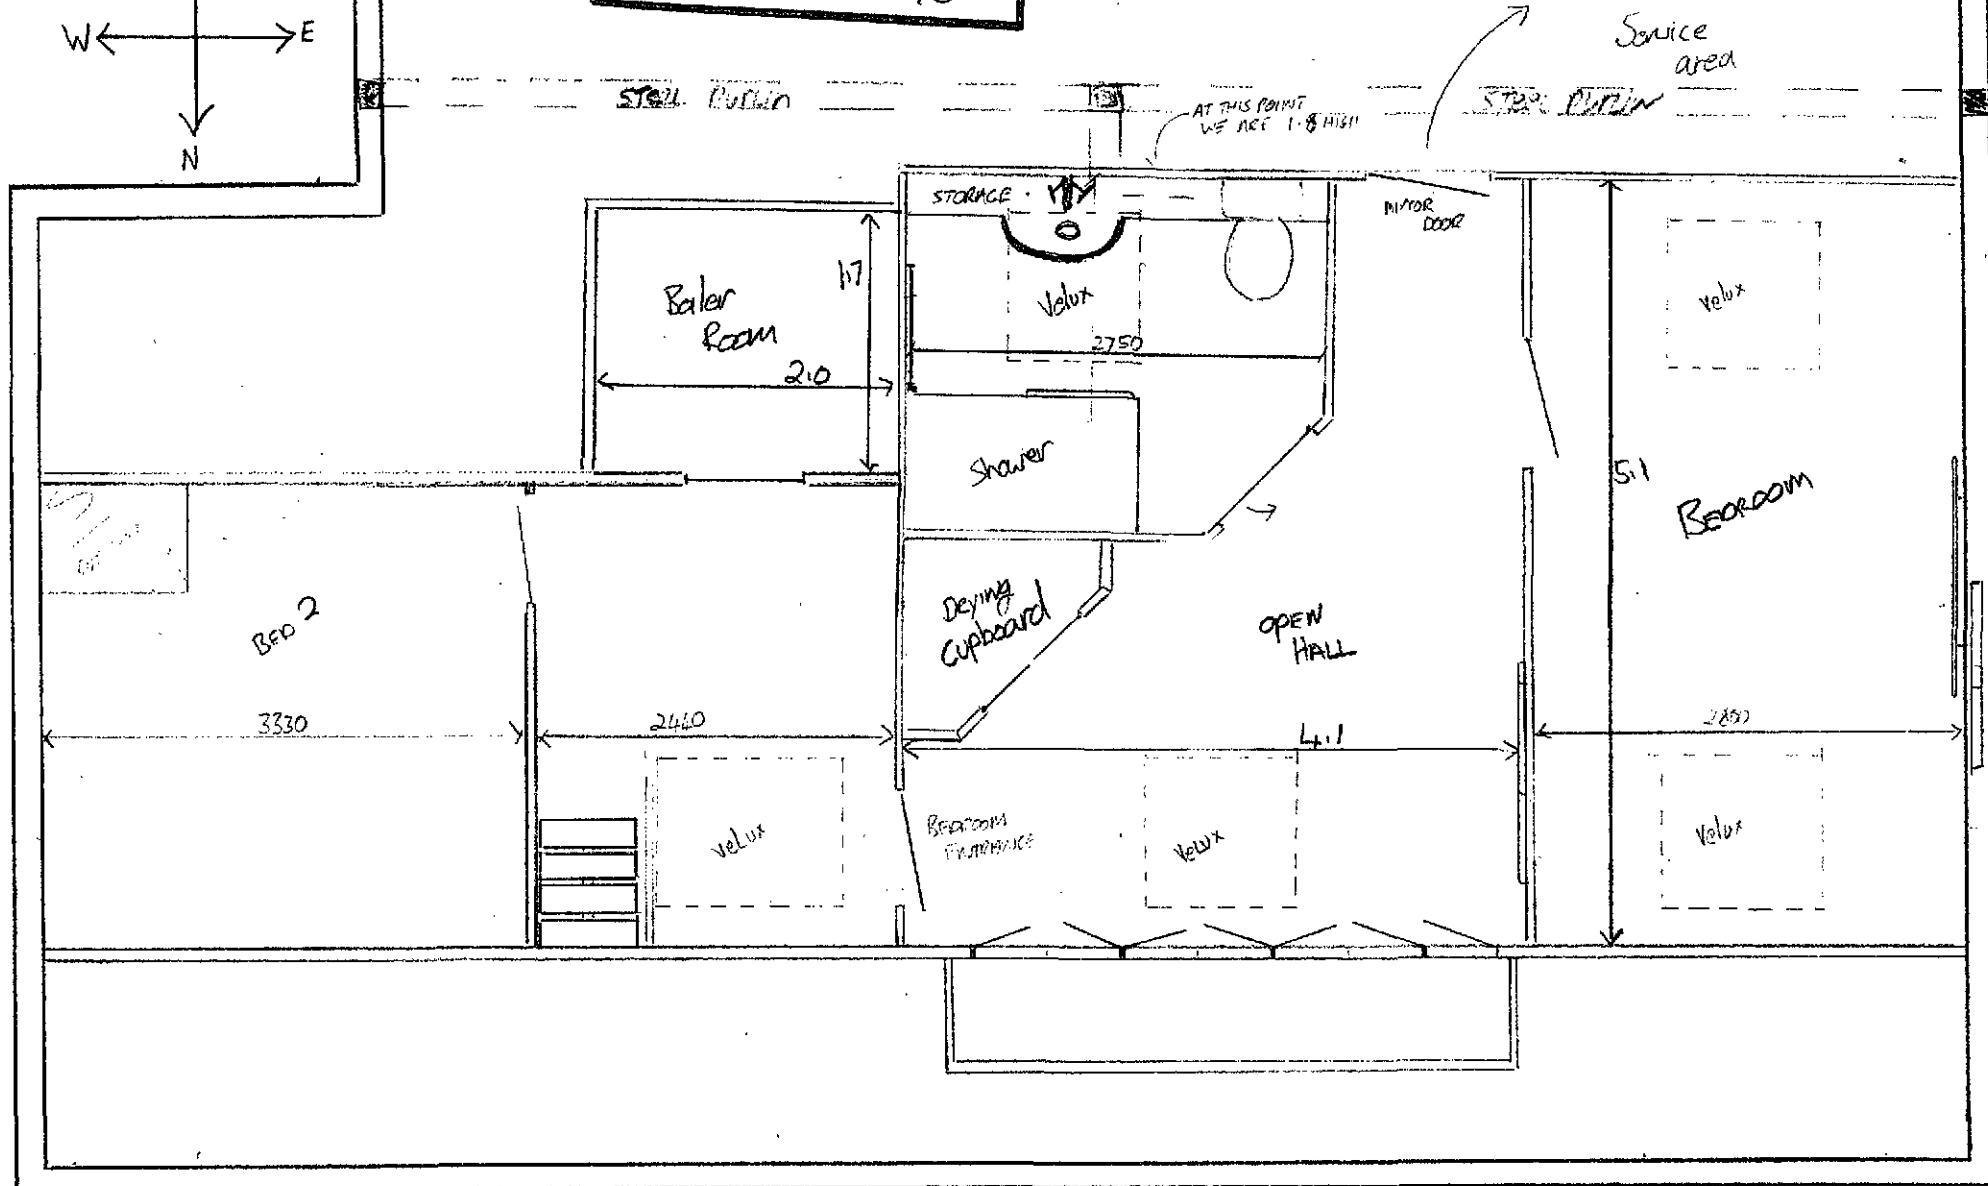

H.M. LAND REGISTRY

TITLE NUMBER

LL 148610

ORDNANCE SURVEY
PLAN REFERENCE


TF3410

Scale
1:2500

COUNTY LINCOLNSHIRE

DISTRICT SOUTH HOLLAND

© Crown copyright

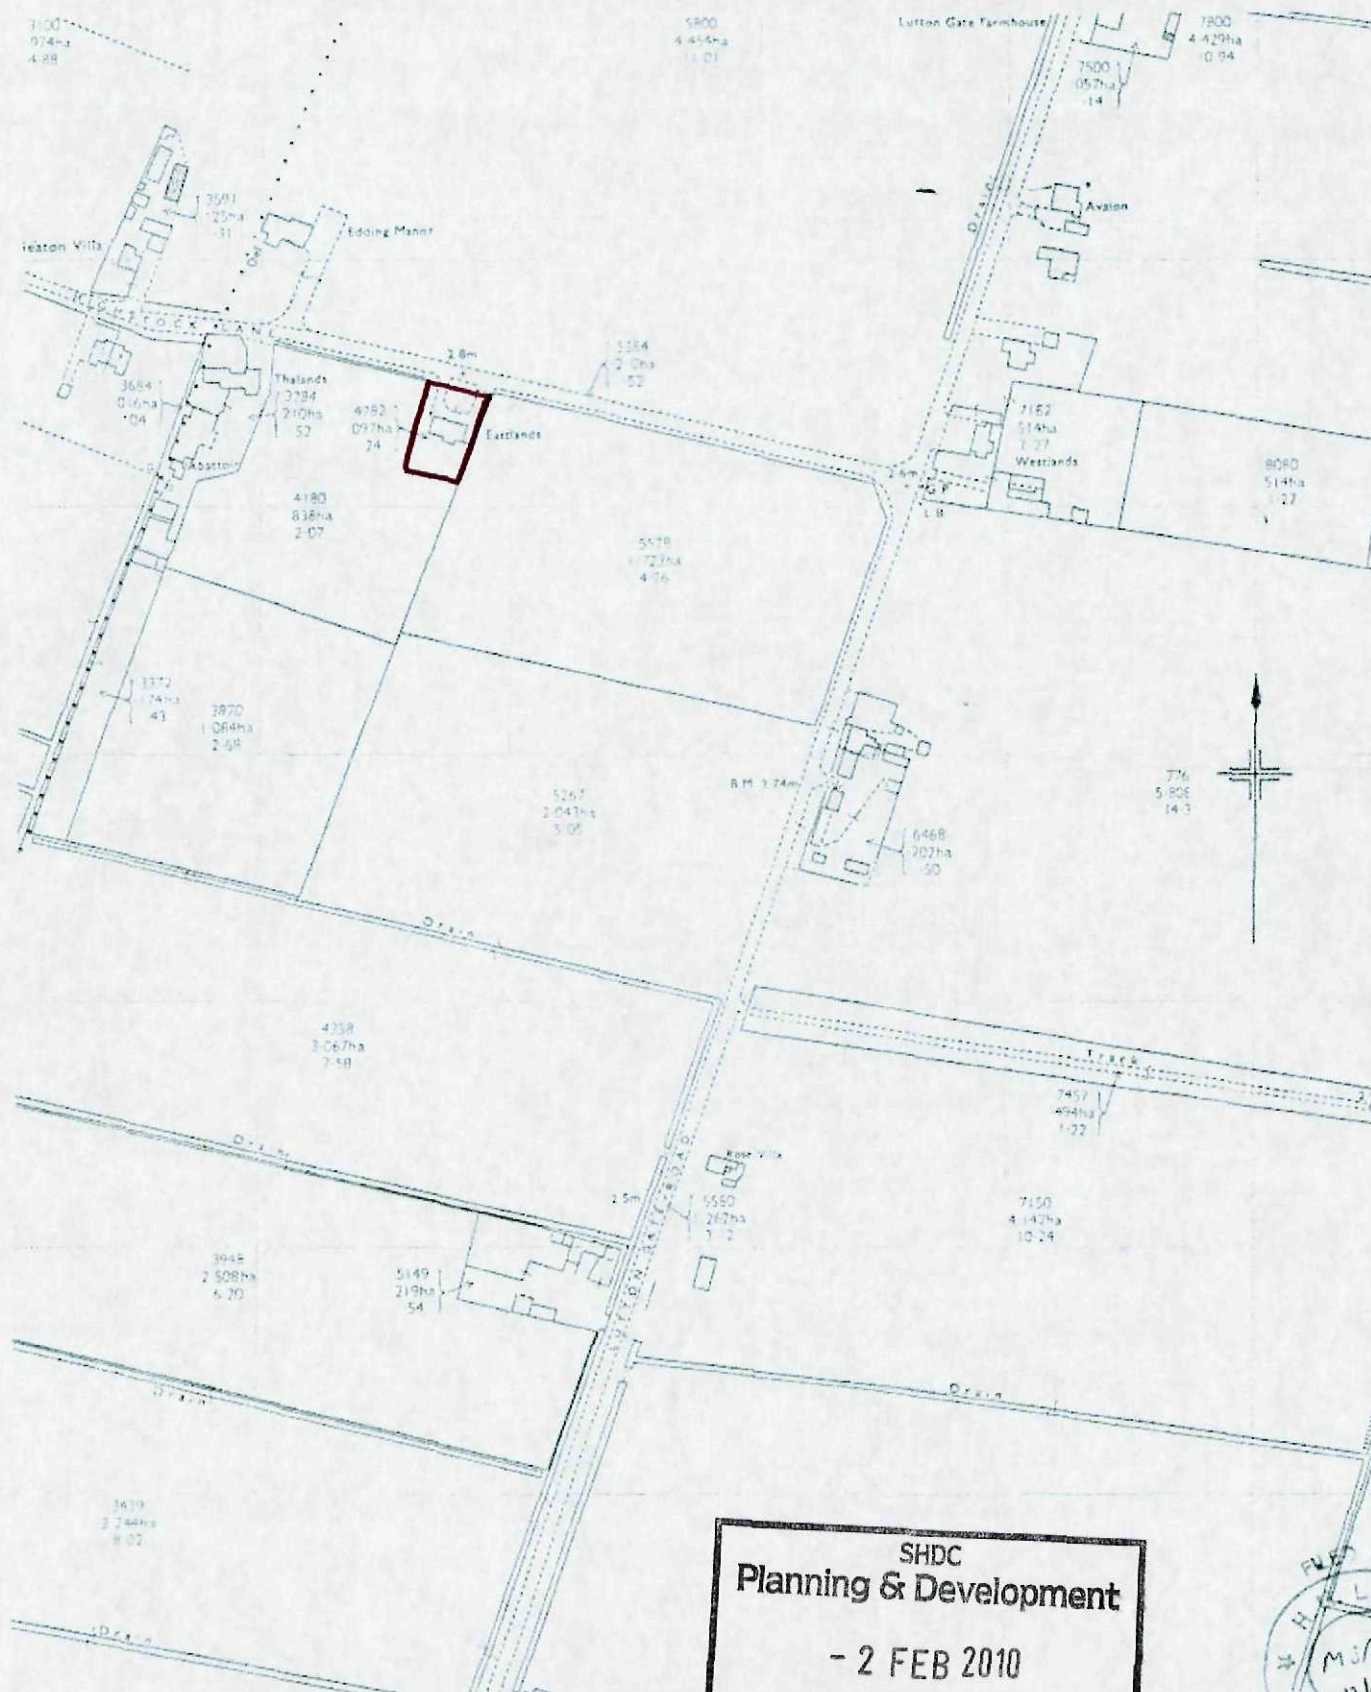

SHDC
Planning & Development

- 2 FEB 2010

Ref: 0090-10

