


Pla... lopment
0 6 ... 03
Ref 0123/03

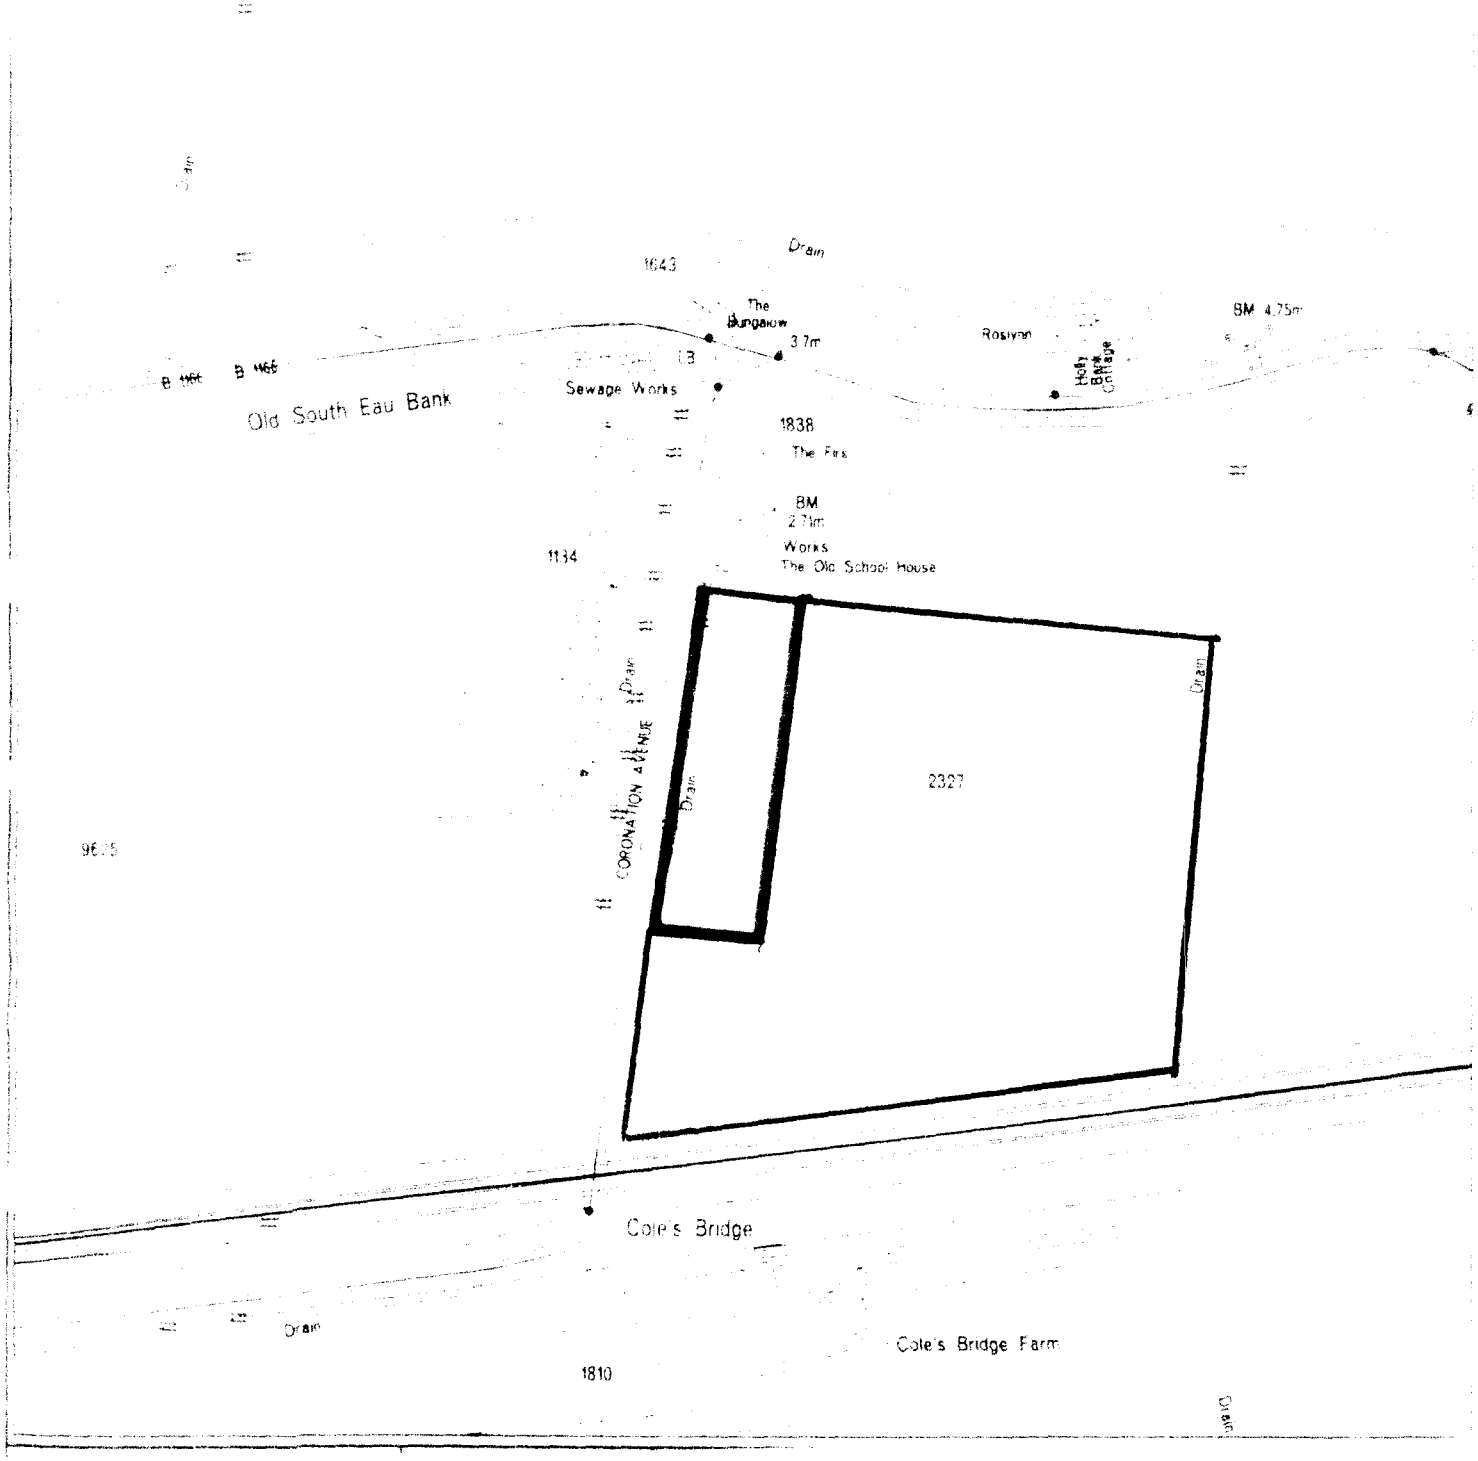

BLOCK PLAN 1:1000

SHDC
Development
0 2003


HROCKENHOLT\DB barn.dwg Plotted: 2003-02-05 15:07:57

DAVID BROKER DESIGN SERVICES
2000 CONCEPT
COMPUTER AIDED DESIGN
ARCHITECTURE


CLIENT

J A CLARKE & SONS
FARMERS LTD


SHDC
Development
P TB 2003
Ref 0123/03

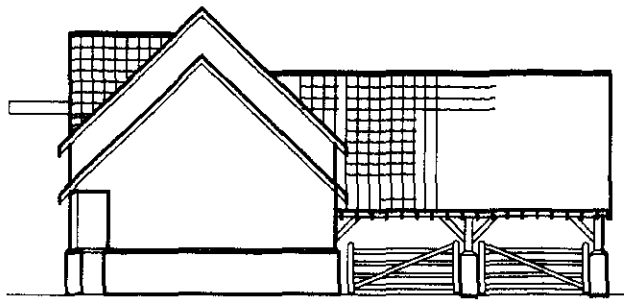


WEST ELEVATION

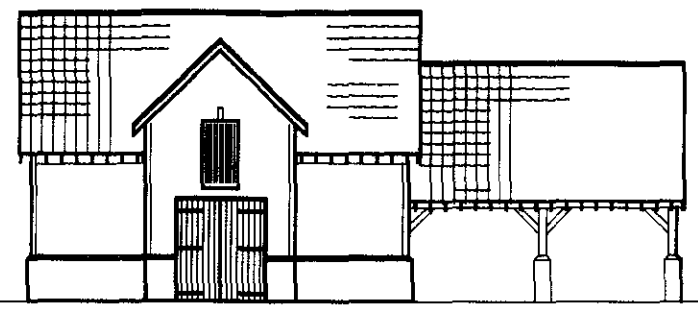

NORTH ELEVATION

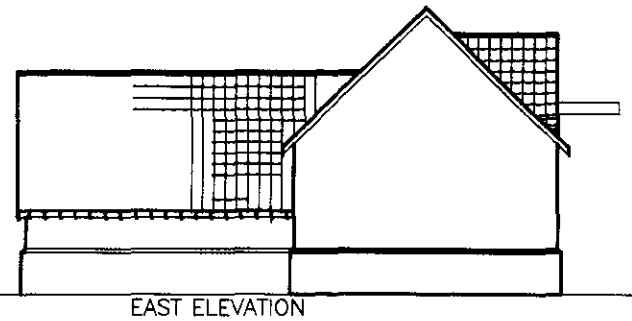

EAST ELEVATION

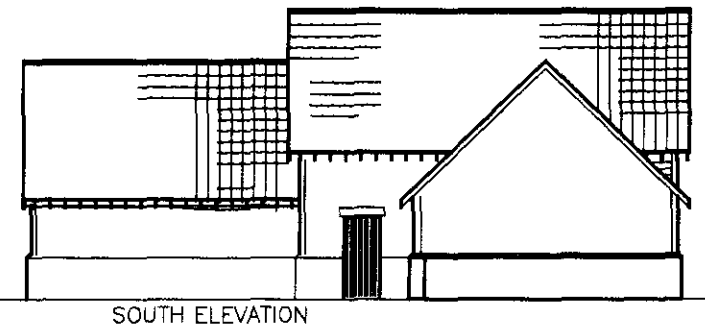

SOUTH ELEVATION

TOTAL INTERNAL FLOOR AREA 173 SQ,M

LOCATION PLAN 1-2500

REPRODUCED FROM THE ORDNANCE SURVEY MAP BY DAVID BROKER DESIGN SERVICES WITH THE SANCTION OF THE DIRECTOR GENERAL, ORDNANCE SURVEY, FOR BUSINESS USE. LICENCE No AR 375859.

HEALTH AND SAFETY C.D.M REGULATIONS 1995
THE CLIENT/DEVELOPER AND BUILDING CONTRACTOR/SUB CONTRACTOR ARE ADVISED TO AQUAINT THEMSELVES WITH THE IMPLICATIONS AND REQUIREMENTS OF THIS BUILDING PROJECT

DRAWING/FILE No JAC 1
PROJECT
PROPOSED AGRICULTURAL BARN IMPLEMENT SHED AND ANIMAL PENS AND HAY LOFT
SCALE 1:100
FEB 03
DRAWN DB

Issued	
Revisions	

ARCHITECTURAL TECHNICIANS
DANBROOKE HOUSE STATION ROAD
WISBECH ST MARY
WISBECH CAMBS.PE13 4RW
Telephone 01945410421
Facsimile 01945410400

THIS DRAWING AND DESIGN REMAINS THE COPYRIGHT OF DAVID BROKER AND MAY NOT BE REPRODUCED OR USED WITHOUT PERMISSION