

Rutland House,
Guanockgate Road,
SUTTON St. EDMUND.

H19/0129/01

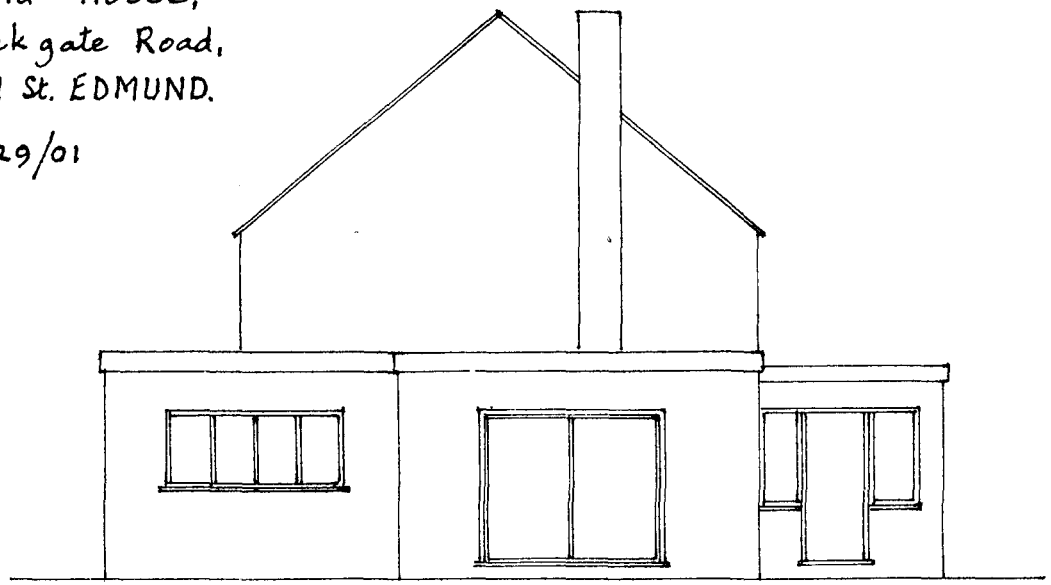


WEST

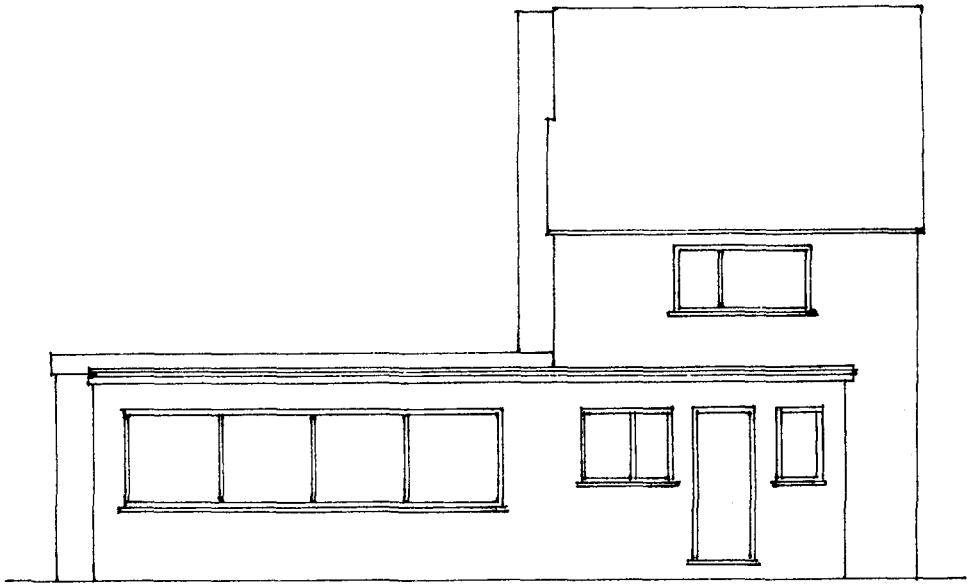


SOUTH

129/01

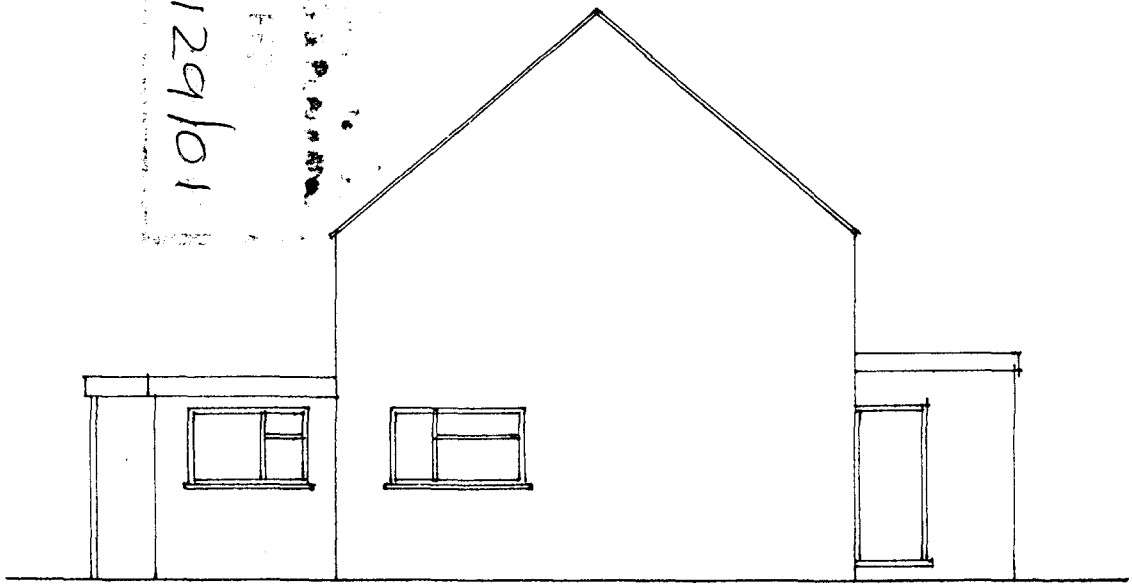

EAST


PLAN

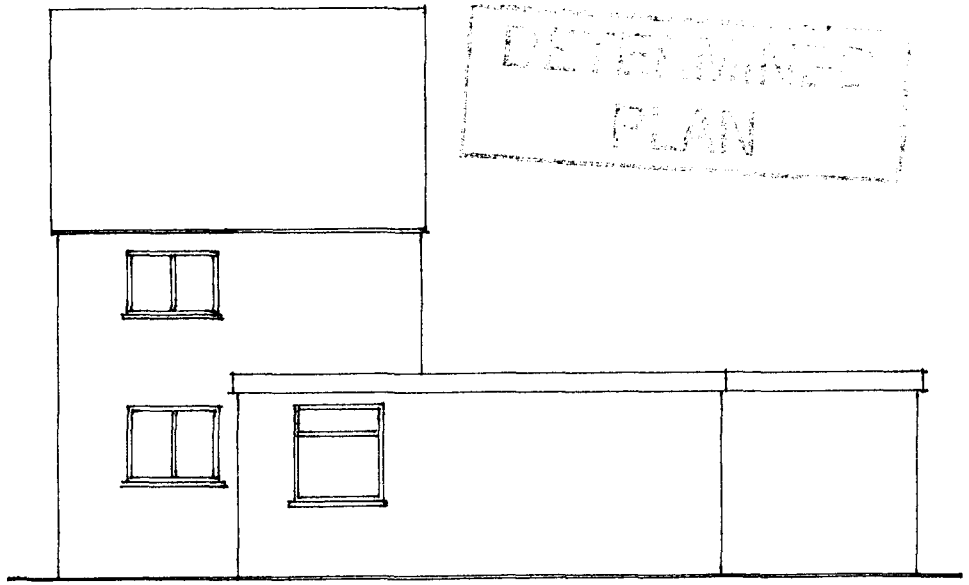


NORTH




WEST

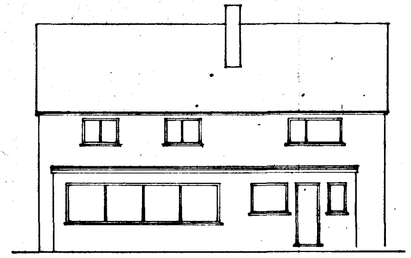


SOUTH

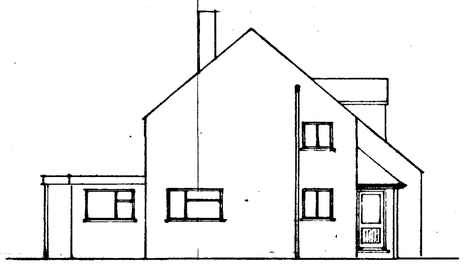


EAST

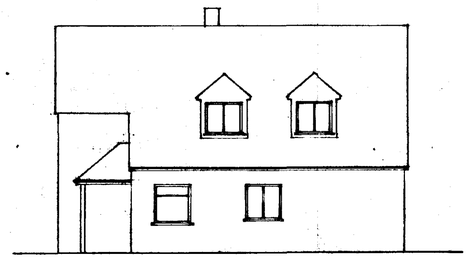


NORTH

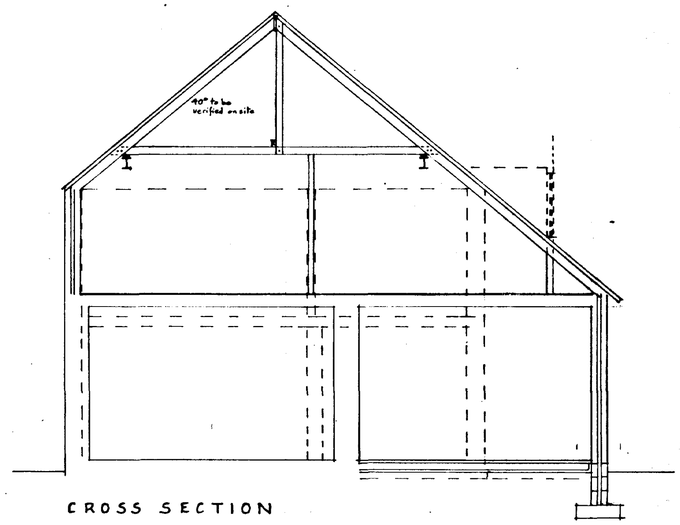


CROSS SECTION

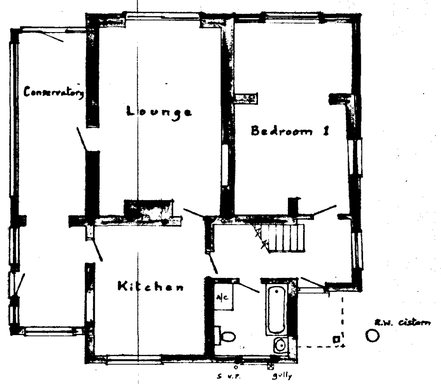

Ground Floor

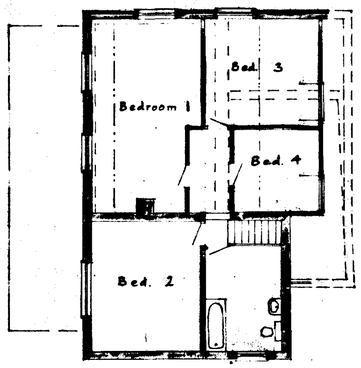

First Floor

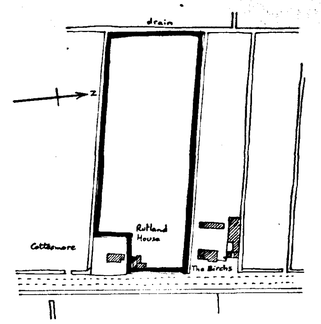

LOCATION Scale 1:2500
O.S. Map ref TF 3712

DETERMINED PLAN

SOUTH HOLLAND DC HOUSING & PLANNING -5 FEB 2001 Ref: a29/01

Mr. and Mrs. T. M. Clarke,
Rutland House, Guanockgate Road,
SUTTON St. EDMUND.

Extension to house.

Written dimensions to be used in preference to scaled, and all measurements to be verified by checking on site	Scale 1:100 & 1:50
Local Authority Ref. Planning	Drawing No. 201211
Building Regulations	Date Dec. 2000

A. ROFFE
BUILDING DESIGN & PLANS
1, Green Lane,
SPALDING, Lincs. PE11 2YB
Tel: 01775-723 680