



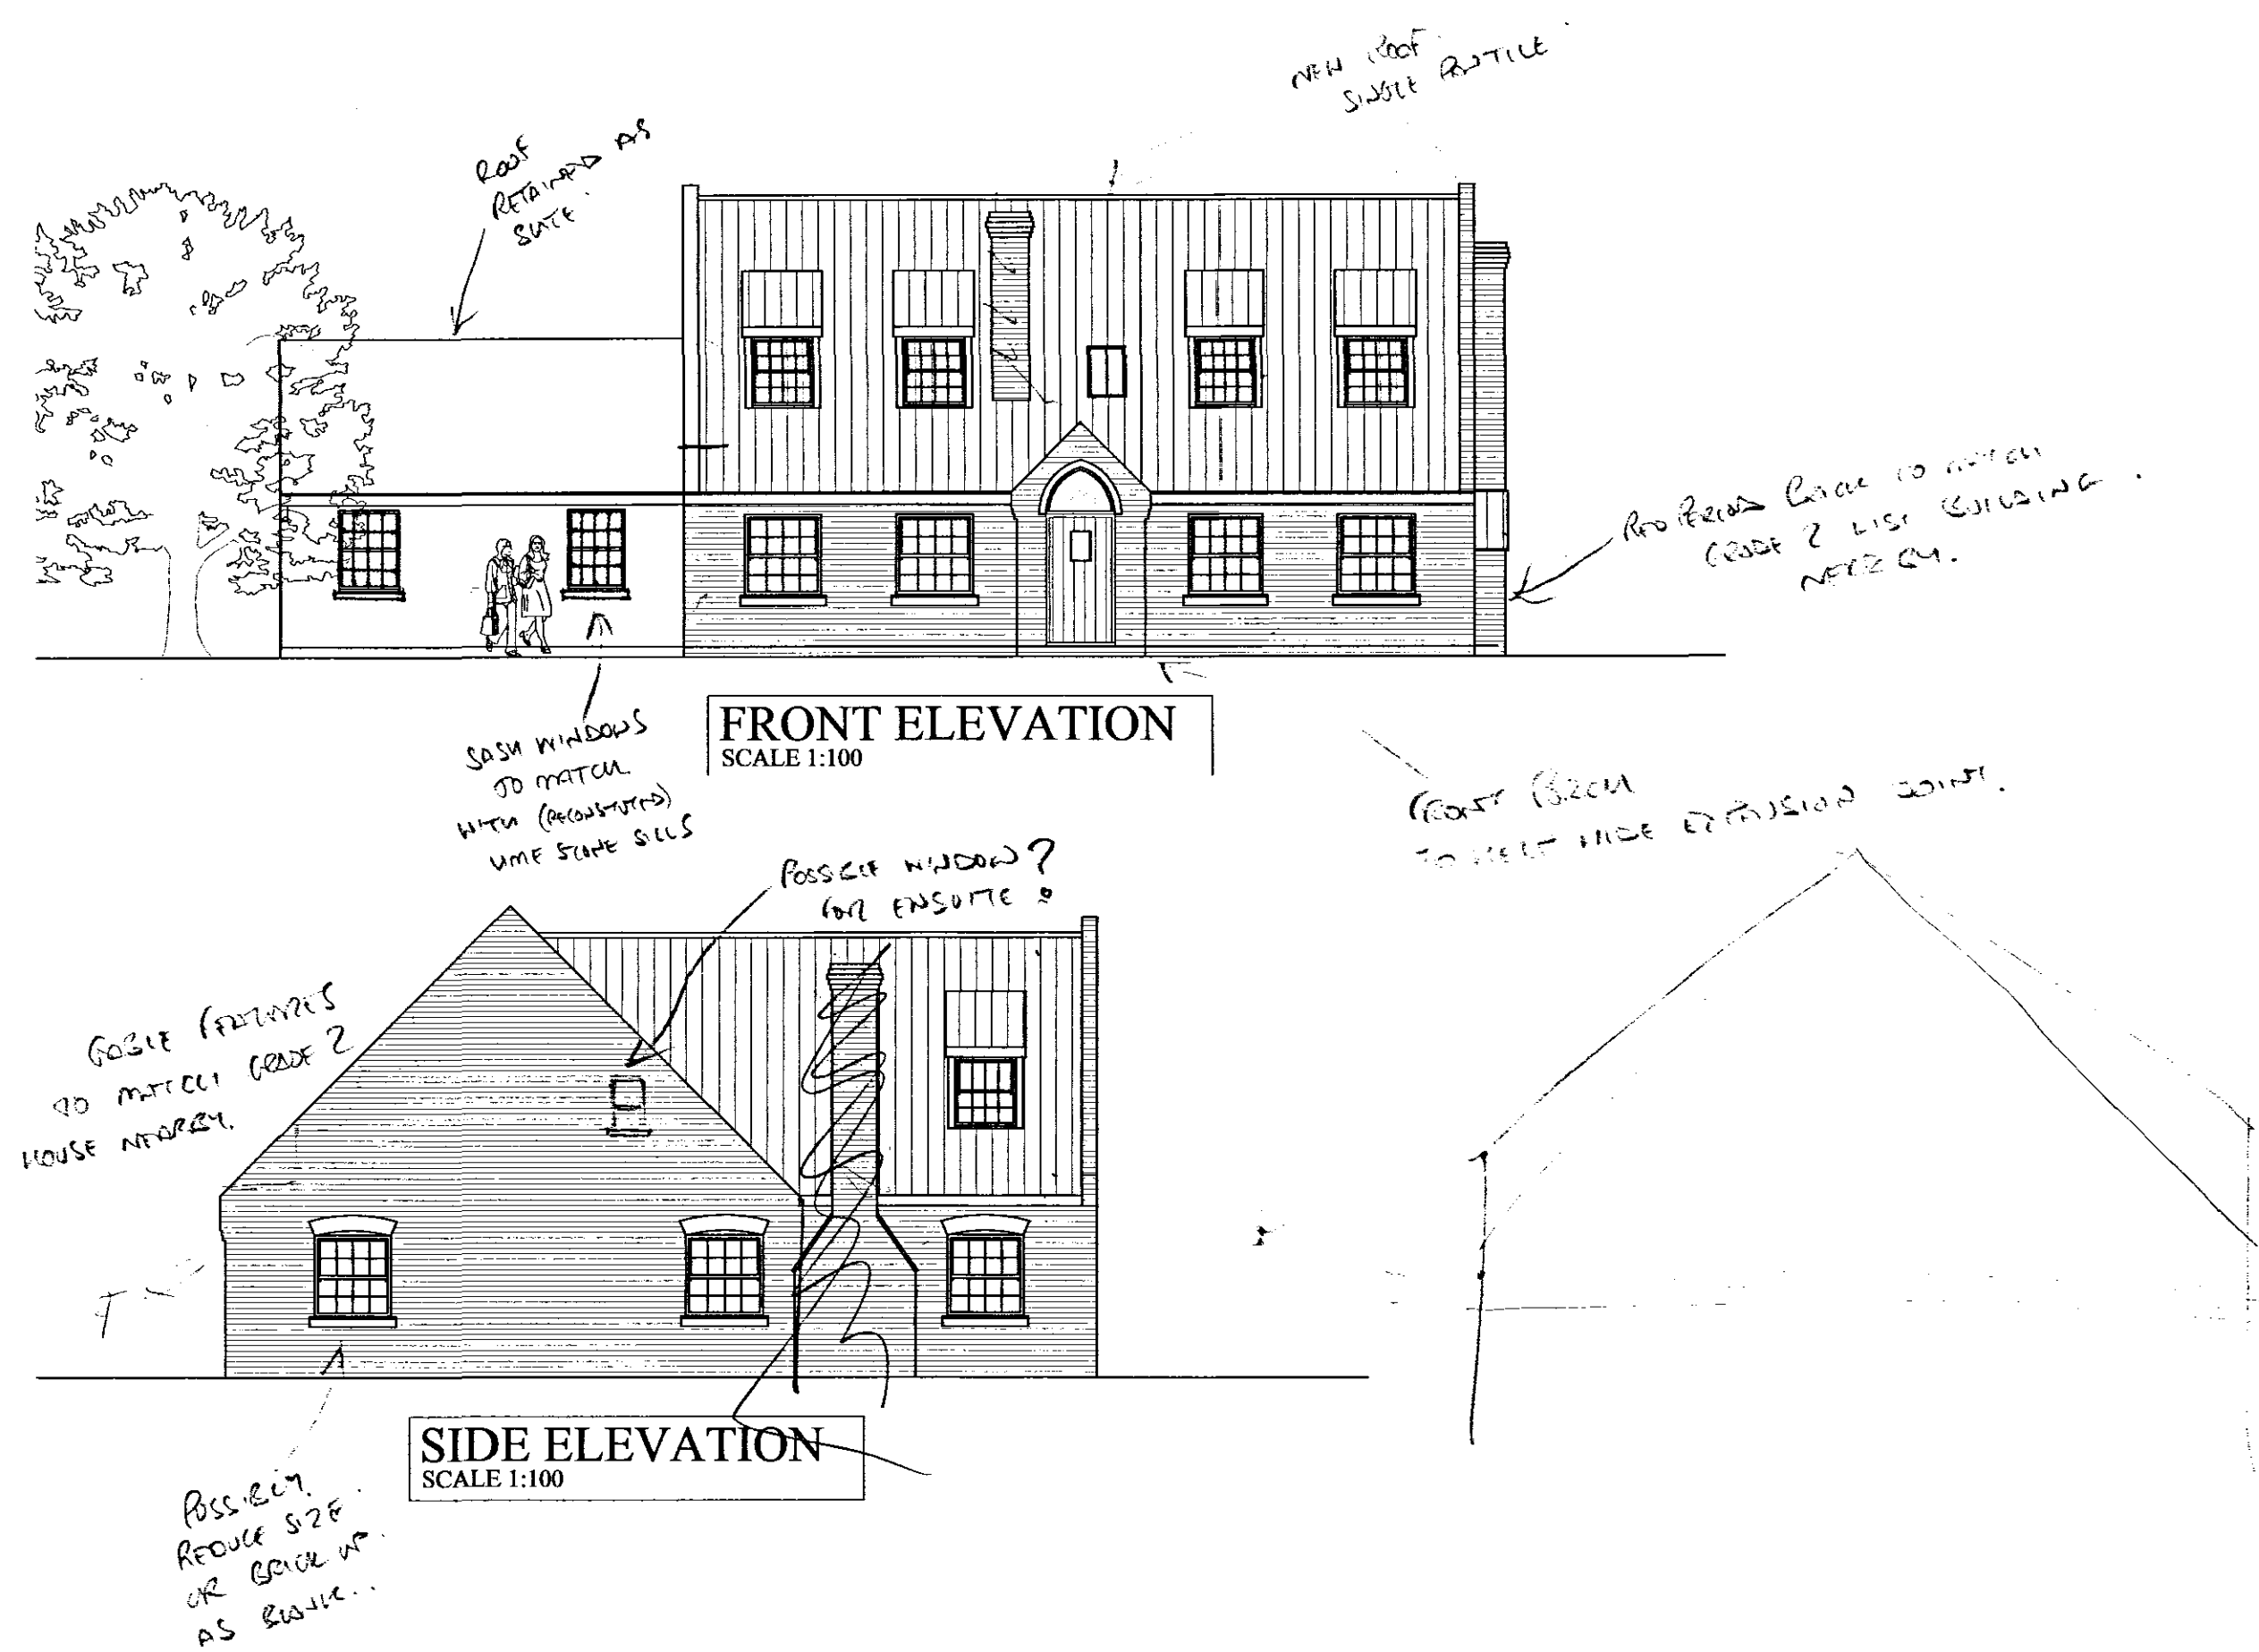


notes

- Contractors are responsible for checking dimensions, tolerances and references. Any discrepancy to be verified with Peter Humphrey Associates Limited before proceeding with the works.

- Where a detail is covered by drawings to different scales the larger scale drawing is to be worked to.

- Figured dimensions to be worked to in all cases.

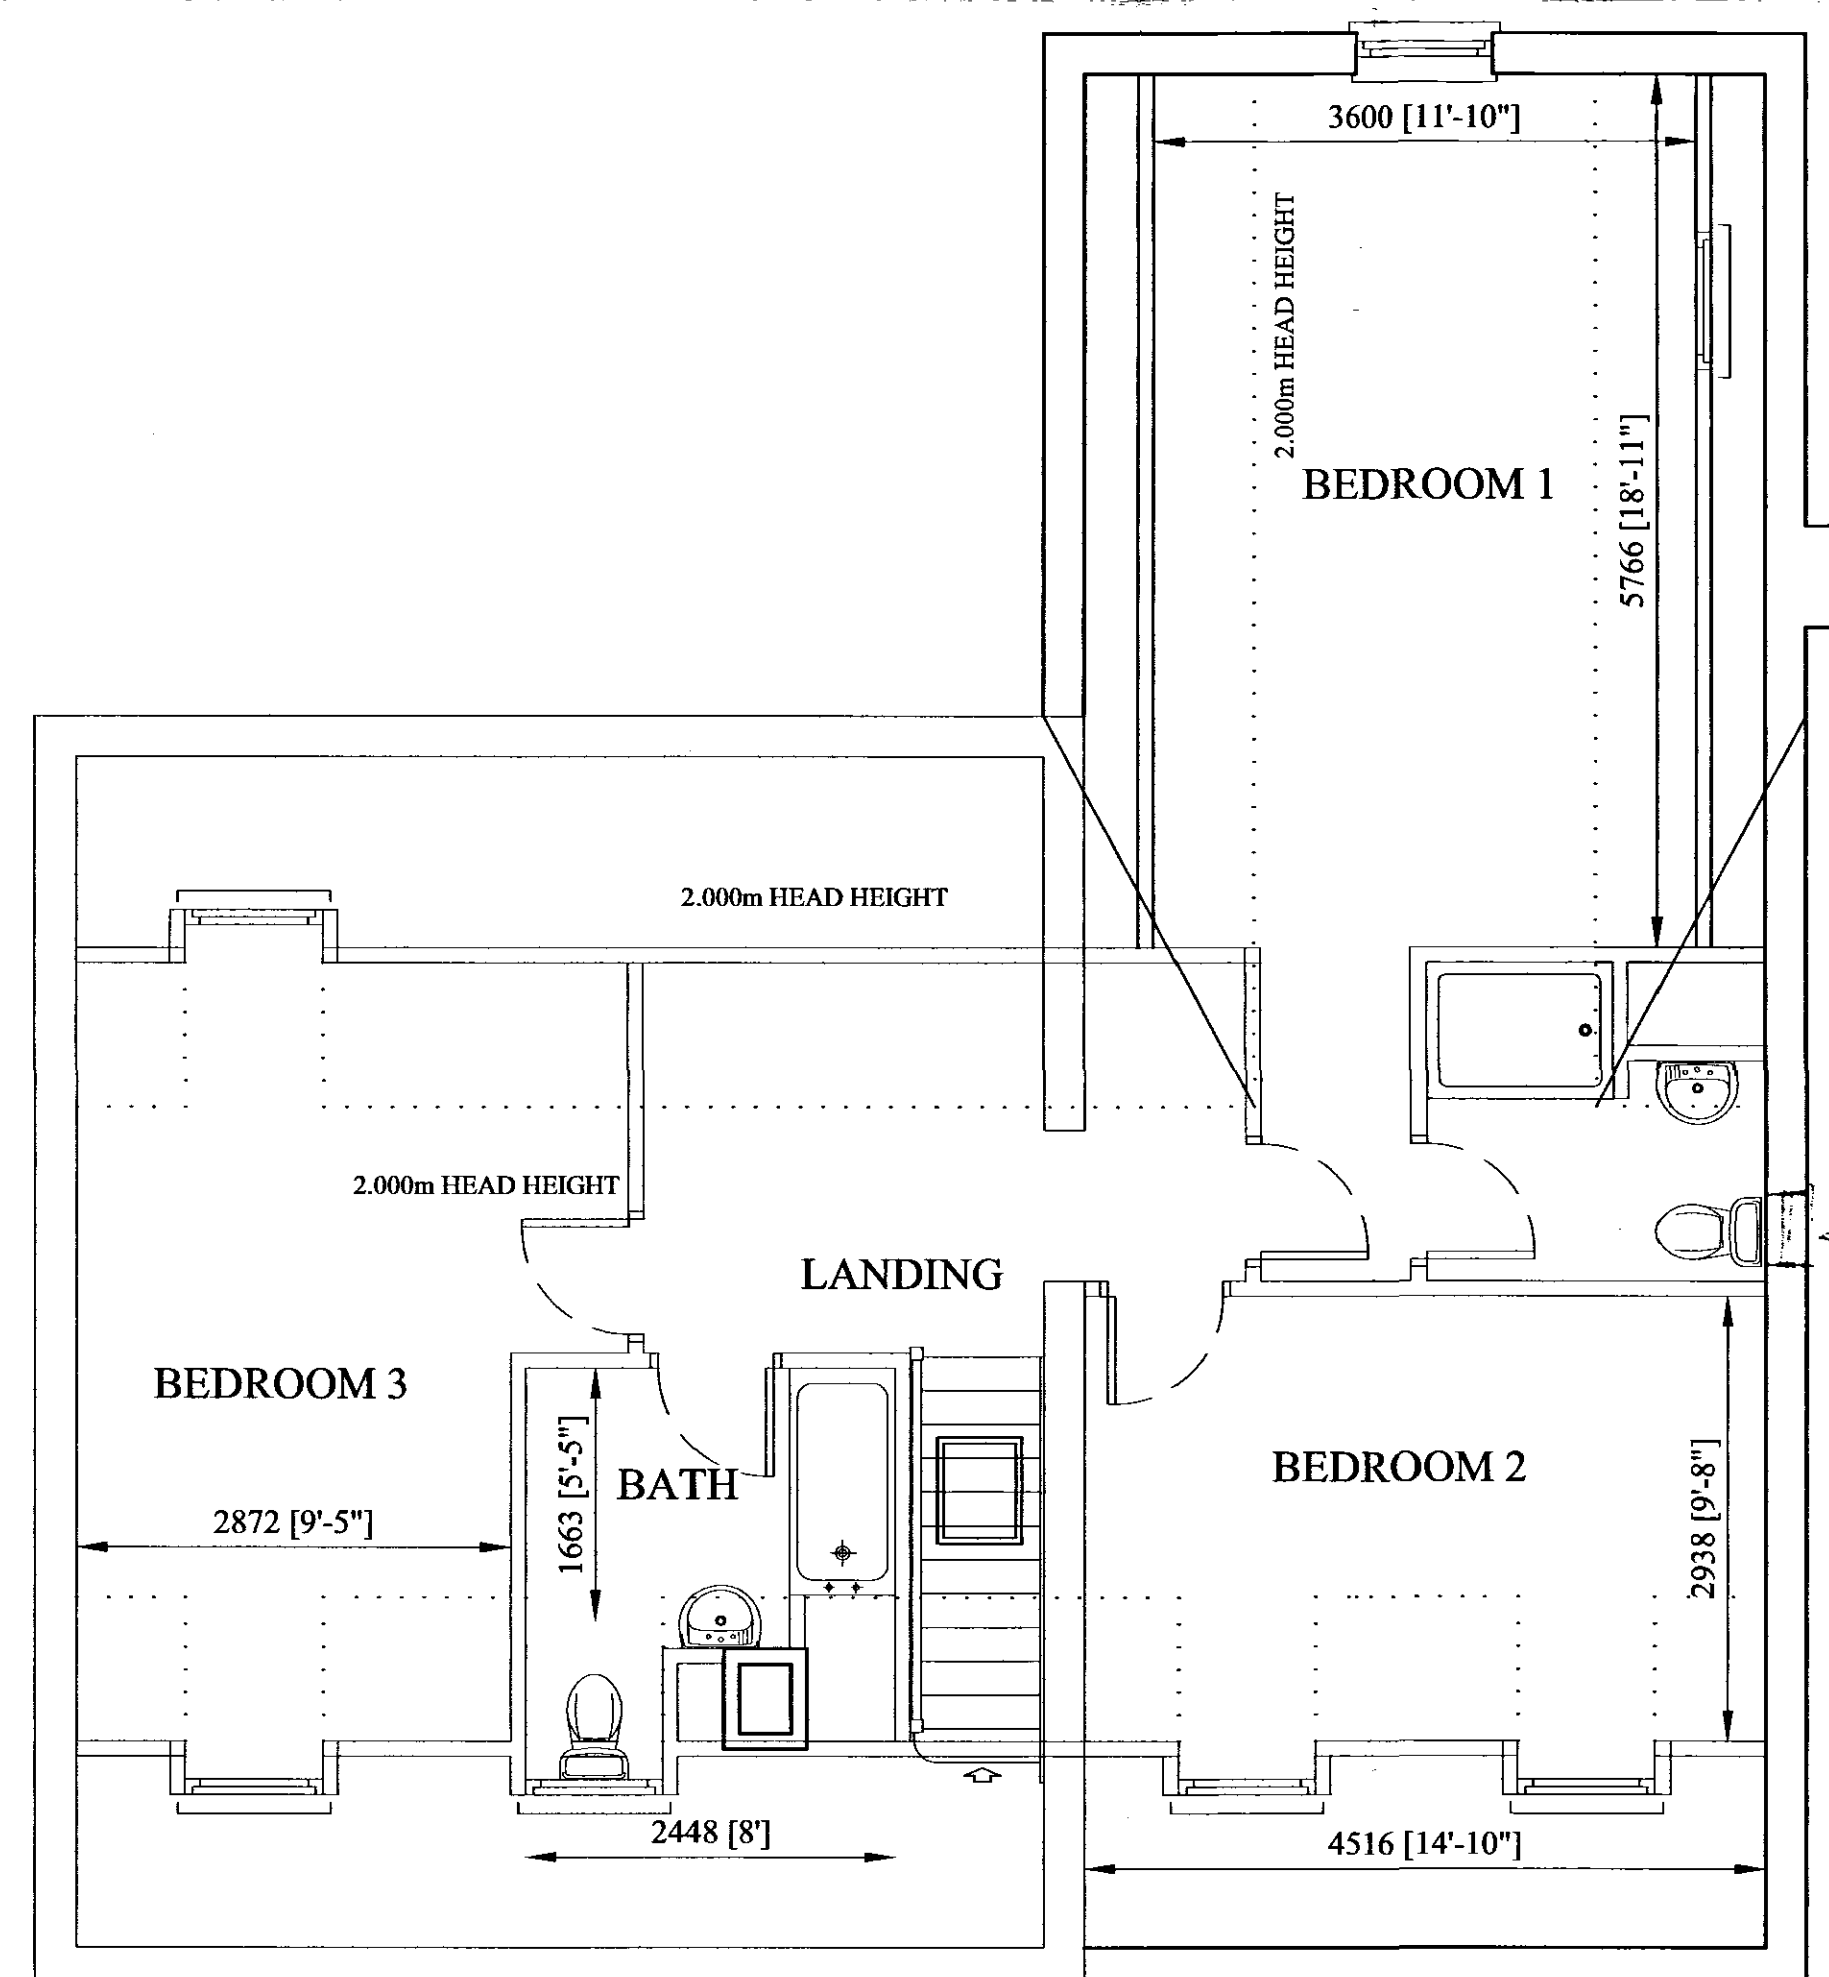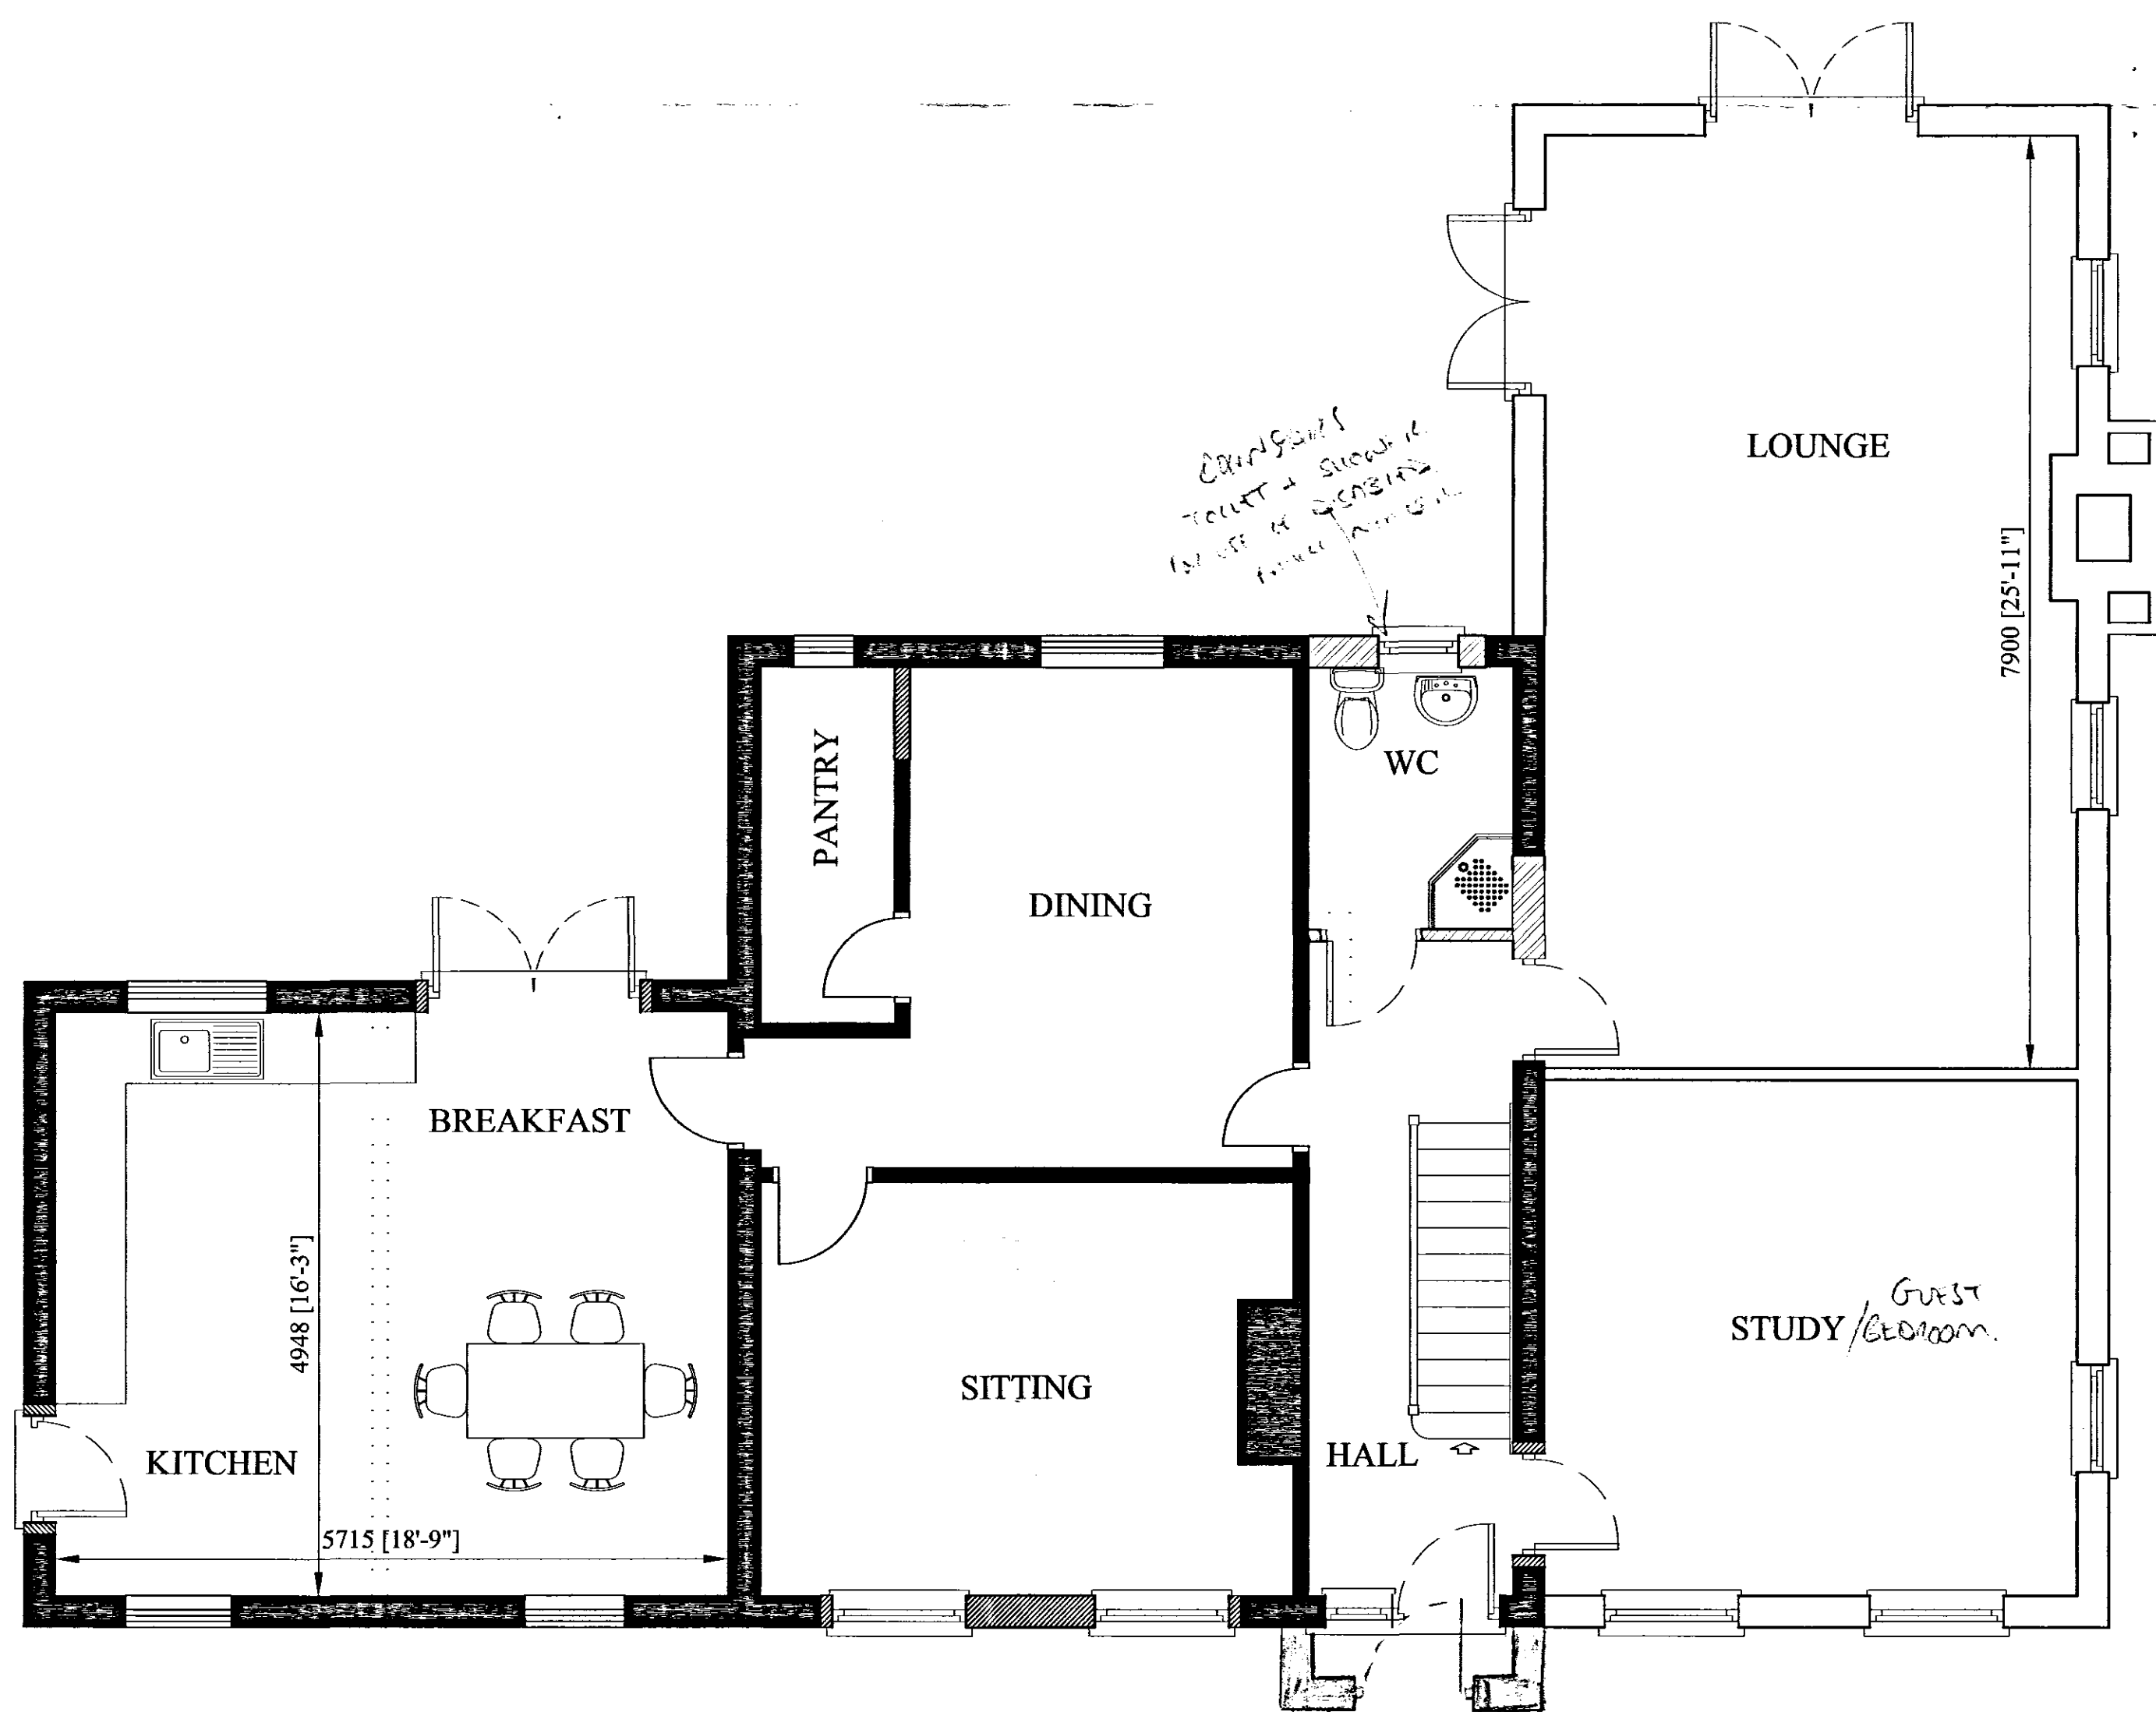

PROJECT
ADDRESS

PROPOSED EXTENSION

FIG TREE COTTAGE
GUANOCKGATE
SUTTON ST EDMUND

CLIENT
DATE
MARCH 08
SCALE
1:50 1:100
DRAWN BY
JOB NO
3846-SK04
REVISION

DO NOT SCALE FROM THIS DRAWING
COPYRIGHT: THIS DRAWING MUST NOT BE ISSUED, LOANED OR COPIED
WITHOUT THE CONSENT OF PETER HUMPHREY ASSOCIATES LIMITED

