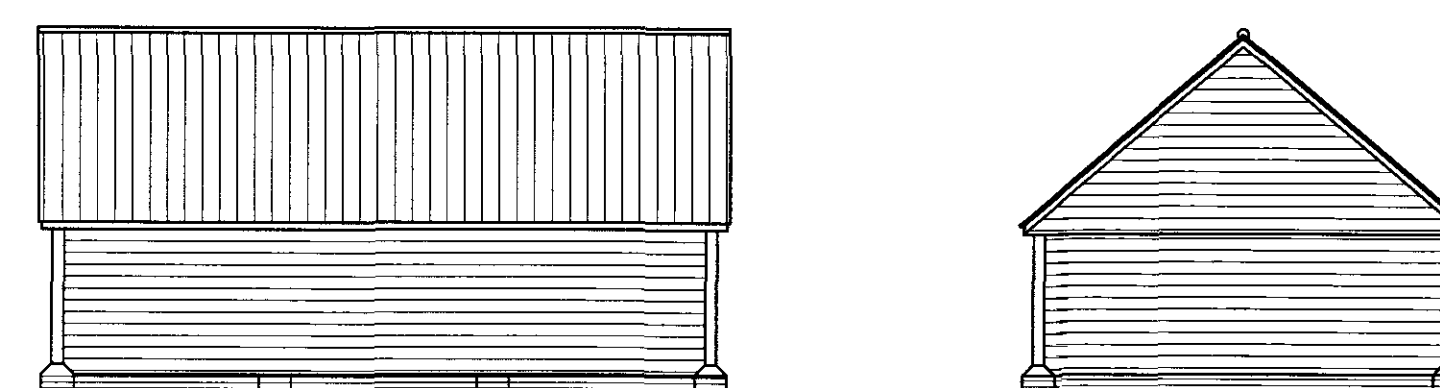


Peter Humphrey Associates
ARCHITECTURAL DESIGN AND BUILDING

PROPOSED EXTENSION

FIG TREE COTTAGE
GUANOCKGATE
SUTTON ST EDMUND

CLIENT **MR HUNNS**

DATE	JAN 07	SCALE	1:100	DRAWN BY
JOB. NO	3846-PL10	REVISION		

DO NOT SCALE FROM THIS DRAWING
COPYRIGHT: THIS DRAWING MUST NOT BE ISSUED, LOANED OR COPIED
WITHOUT THE CONSENT OF PETER HUMPHREY ASSOCIATES LIMITED

OF PETER HUMPHREY ASSOCIATES LIMITED

Peter Humphrey Associates LTD

ARCHITECTURAL DESIGN AND BUILDING

TELEPHONE 01945 466 966
FAX 01945 466 433
E-MAIL: info@peterhumphrey.co.uk

30 OLD MARKET WISBECH CAMBS PE15 7JH



British Institute of
Ambulance and Health Care

DETERMINED
PLAN