




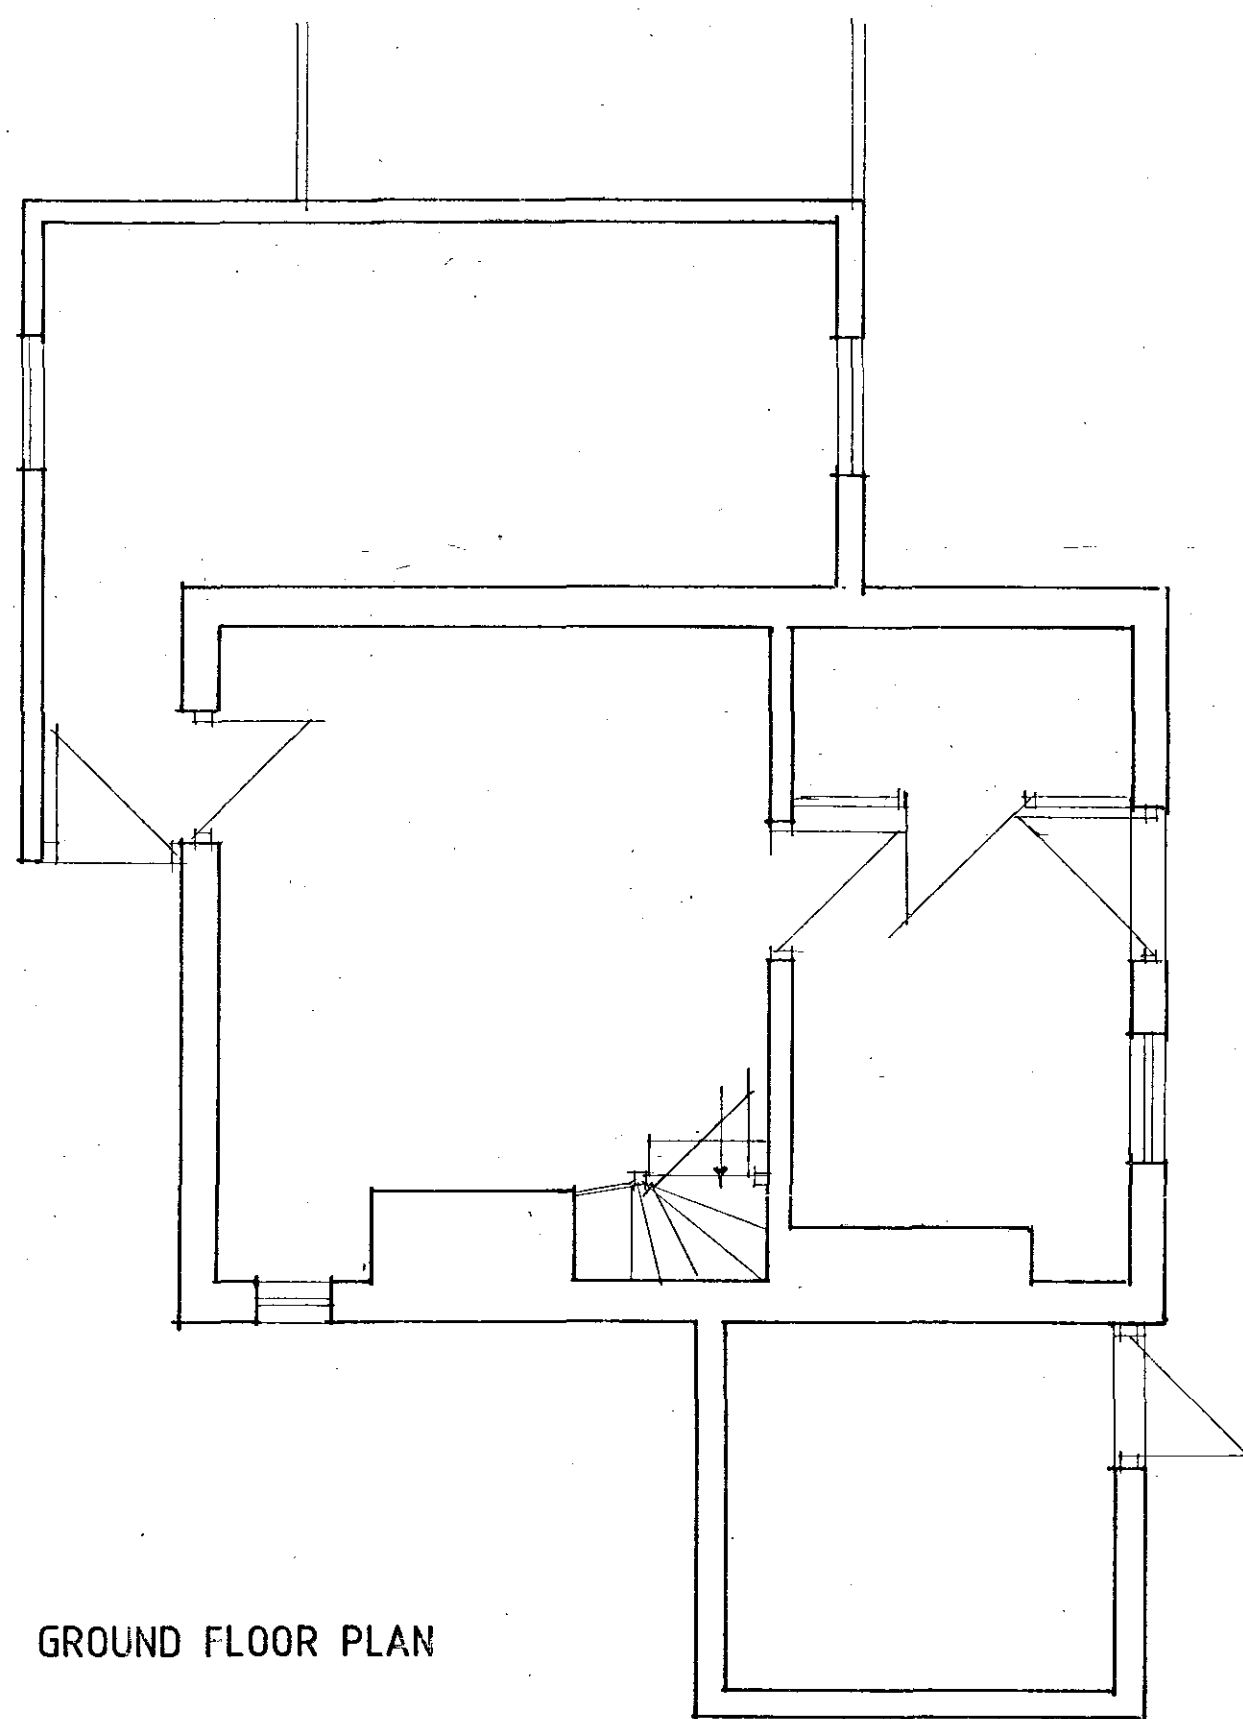

GROUND FLOOR PLAN

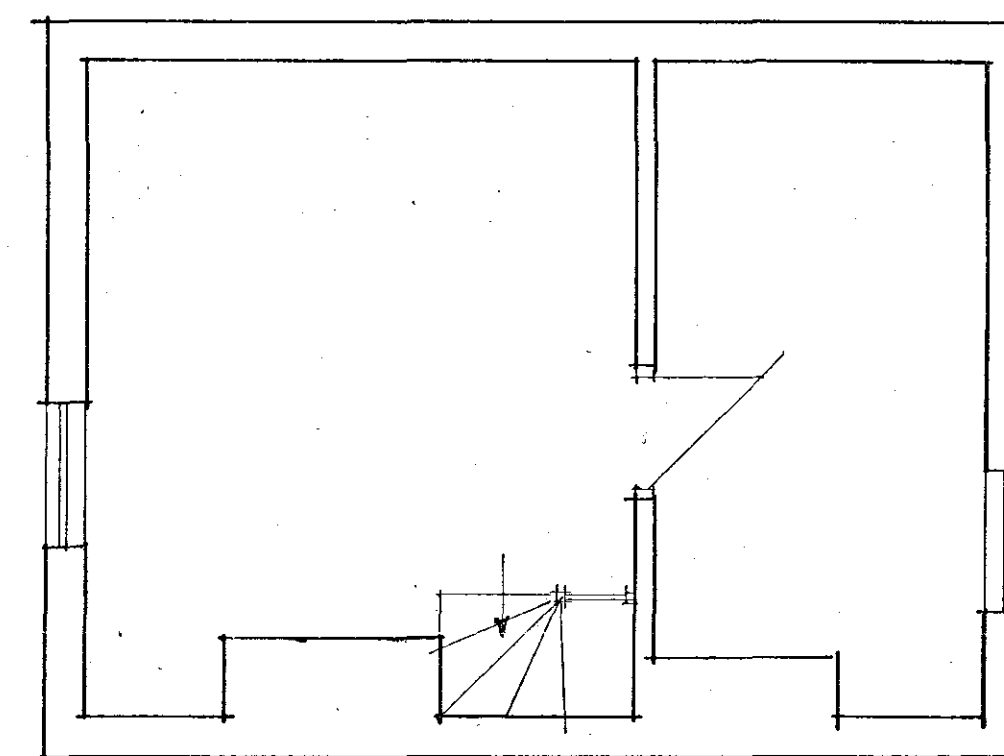

FIRST FLOOR PLAN

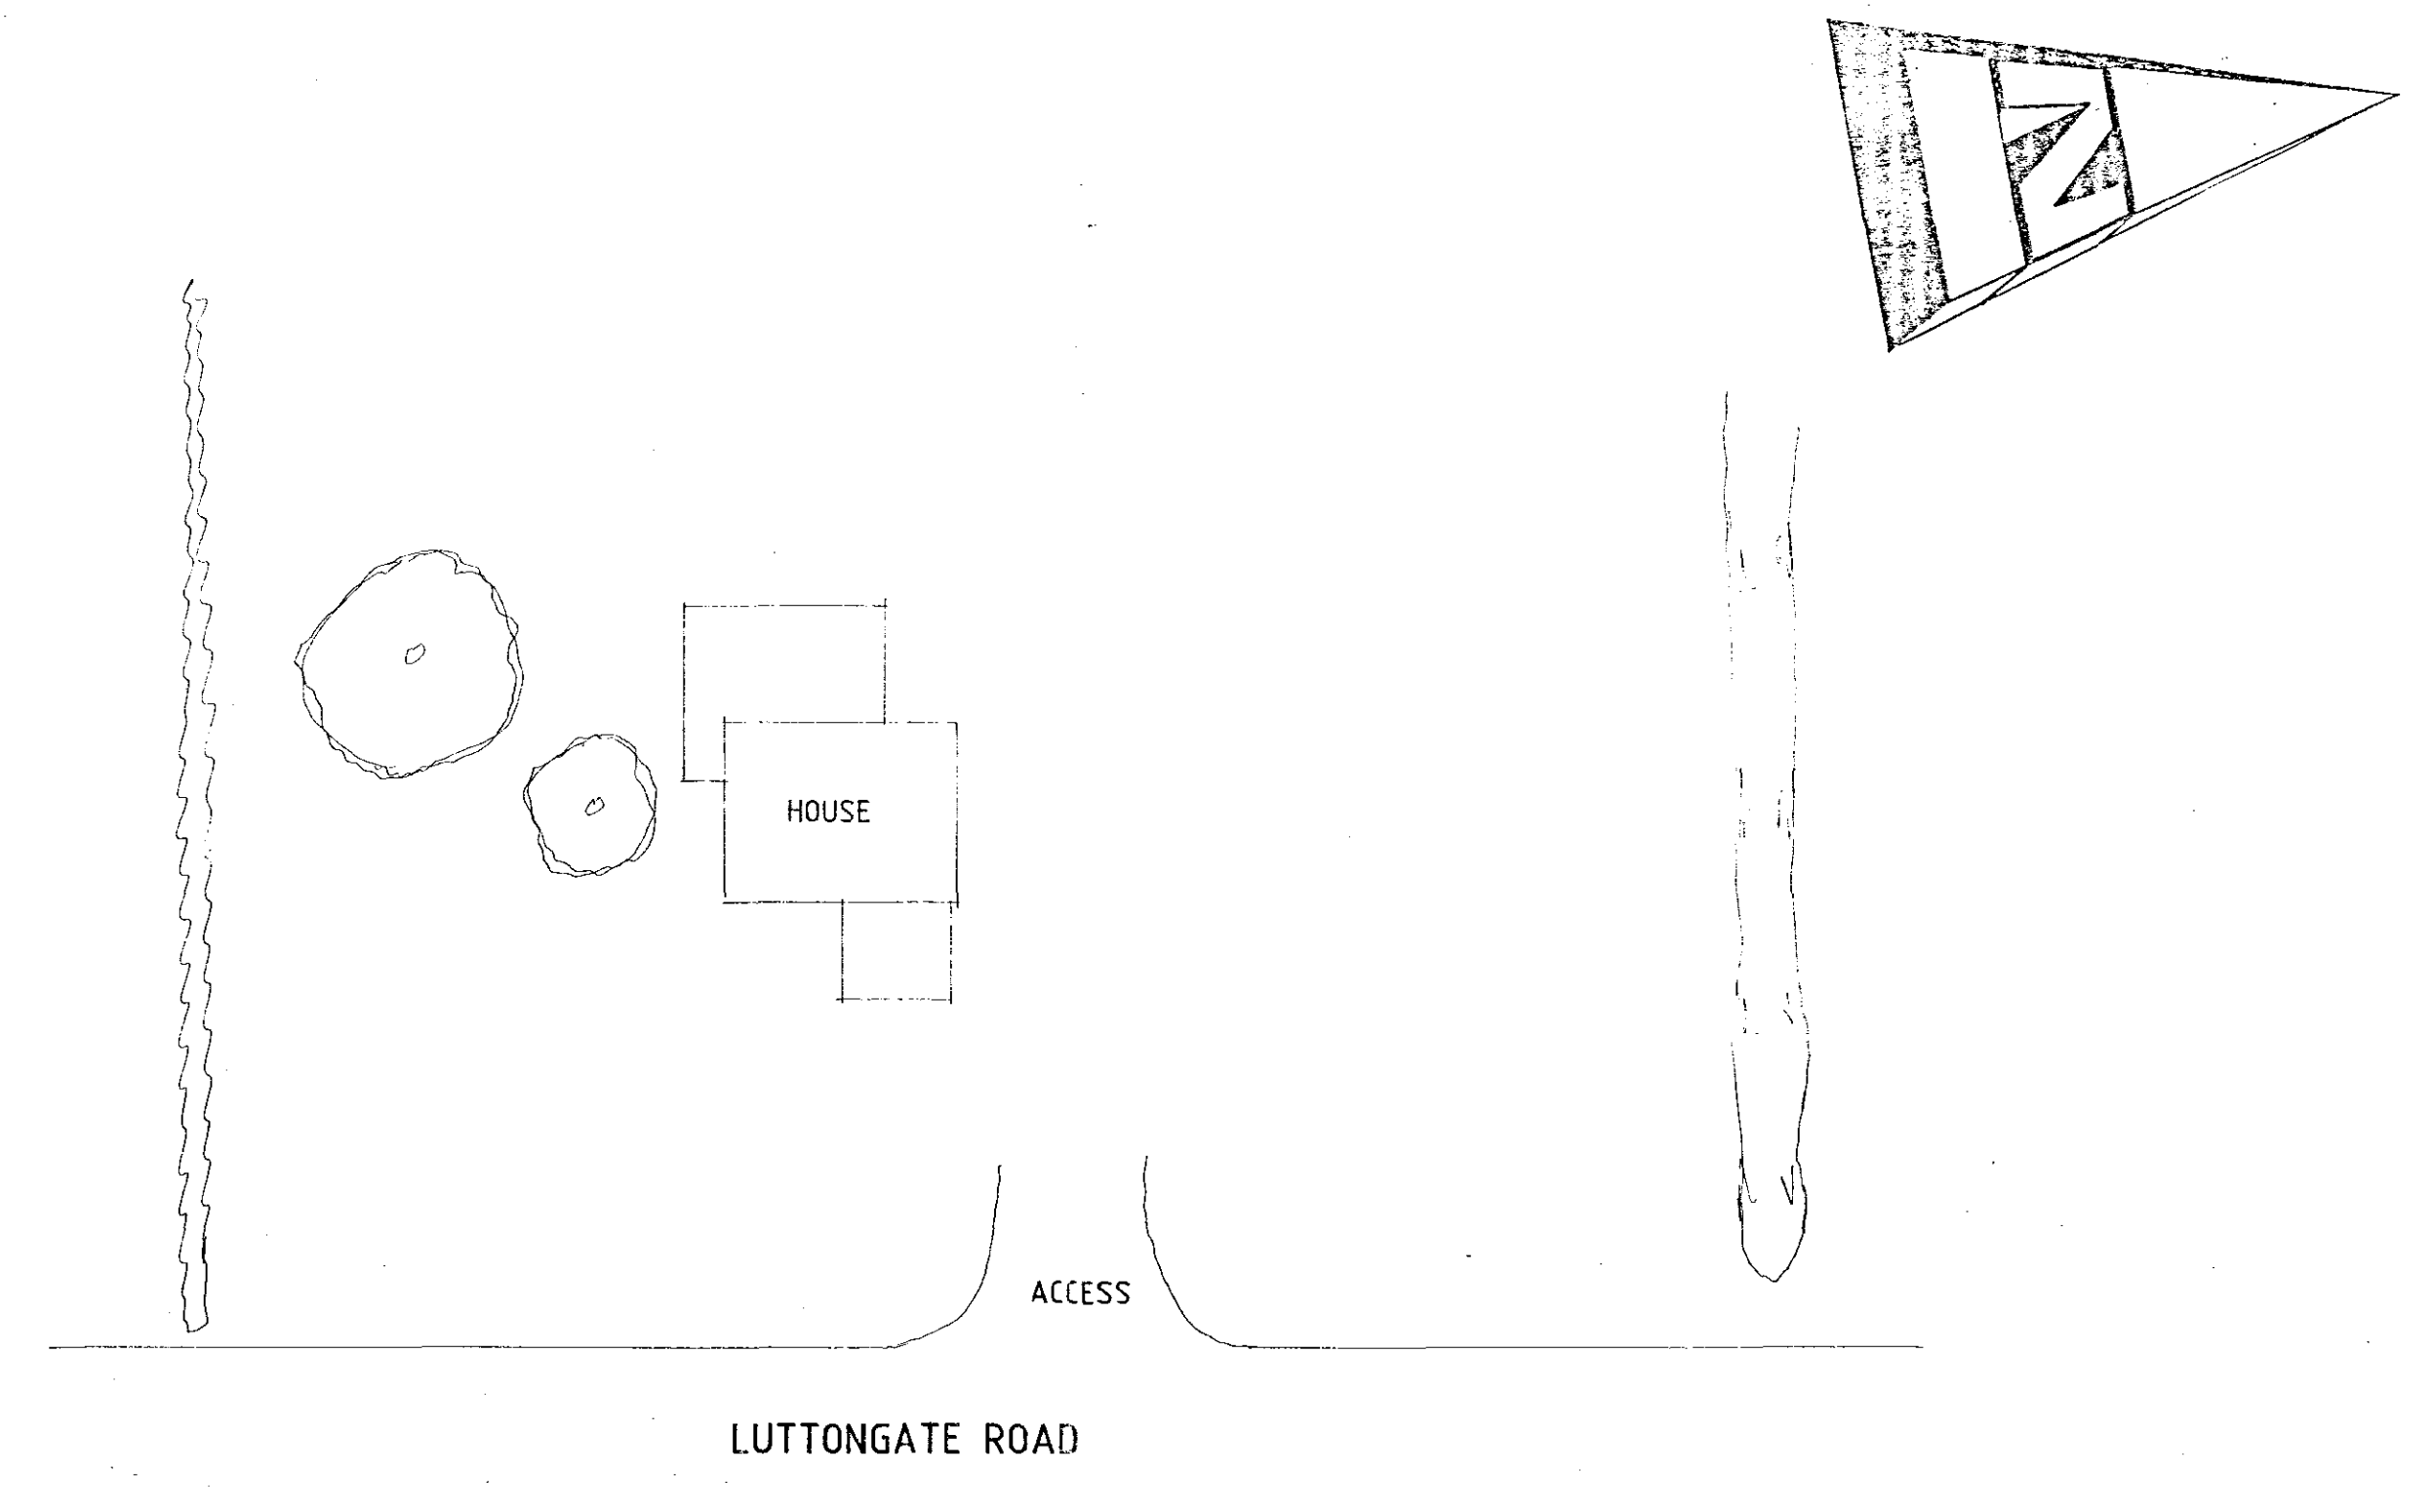

SITE PLAN

**DETERMINED  
PLAN**

**Status**  
CONSULTANTS IN ARCHITECTURE & PLANNING

PROPOSED REPLACEMENT  
DWELLING AT 15 LUTTON  
GATE ROAD, GEDNEY HILL  
FOR

MR. D. A. LILLEY.

PLANS AS EXISTING

|        |       |            |
|--------|-------|------------|
| 1:50   | 1:200 | SD06-012/1 |
| FEB-06 |       | B.GILHAM   |

2 Edinburgh Walk, Holbeach,  
Spalding, Lincs PE12 7AP.  
Tel: 01406 424343 Fax: 01406 490702

