



TYPICAL LONG SECTION OF DYKE AND PIPING

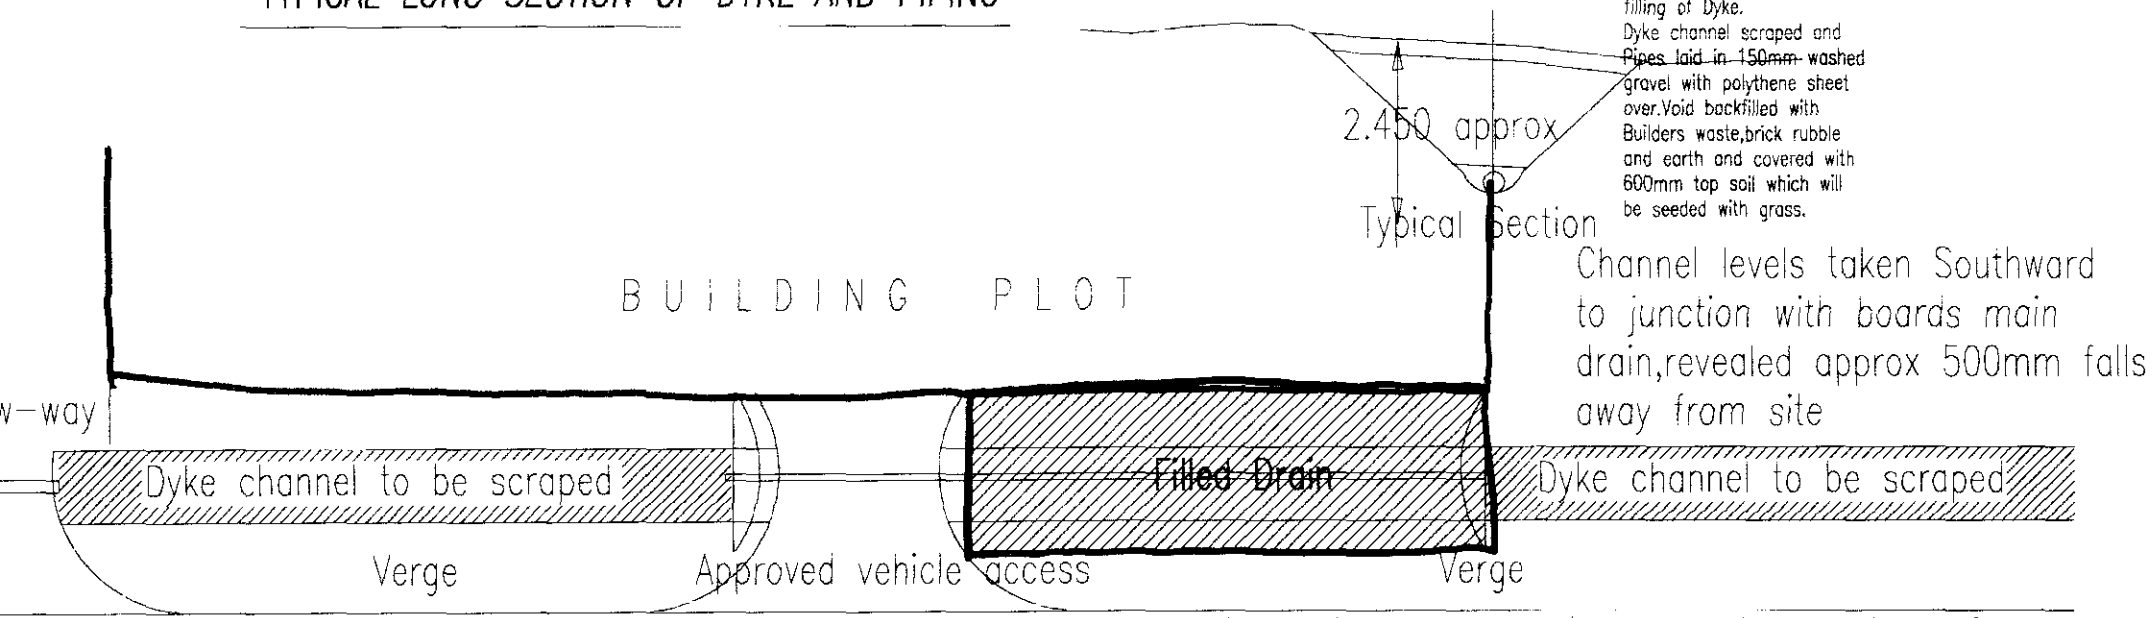

PLAN VIEW

AT LUTTON GATE SUTTON ST EDMUNDS, ACCESS AND PIPING OF DYKE G.A Do Not Scale 7-NOV-97


File: C:\WORK\JWSP1 Plotted: Mon Feb 02 14:45:44 1998

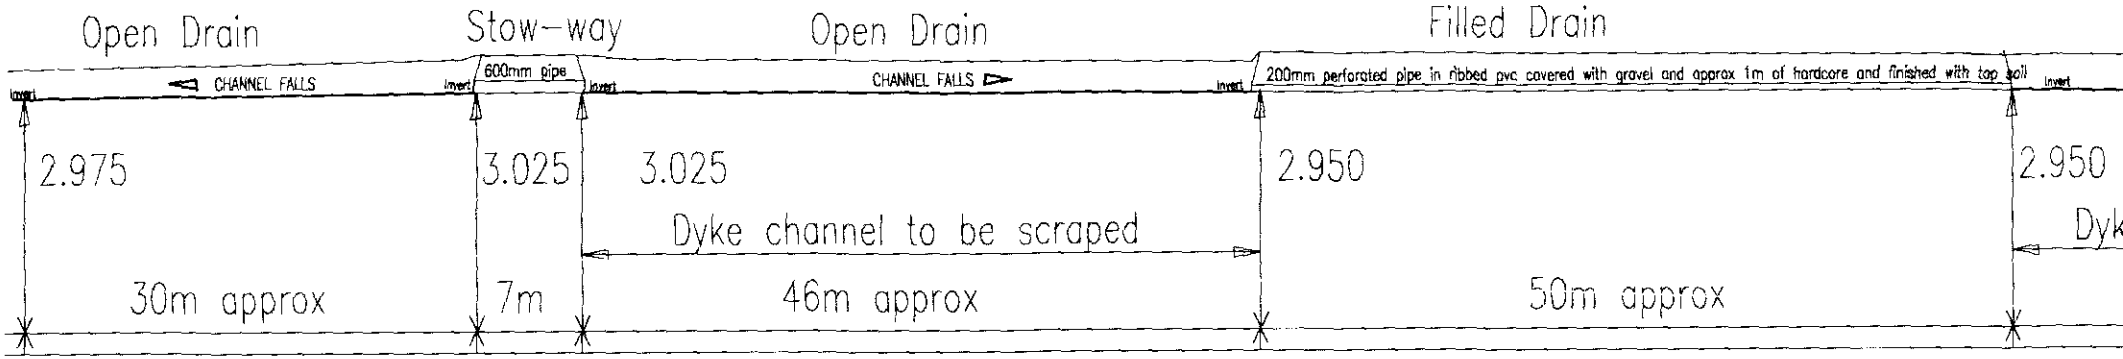

TYPICAL LONG SECTION OF DYKE AND PIPING

12 FEB 1998
Ref: C149/98


Channel levels taken northward at 8 intervals revealed, Channel to be <LEVEL>

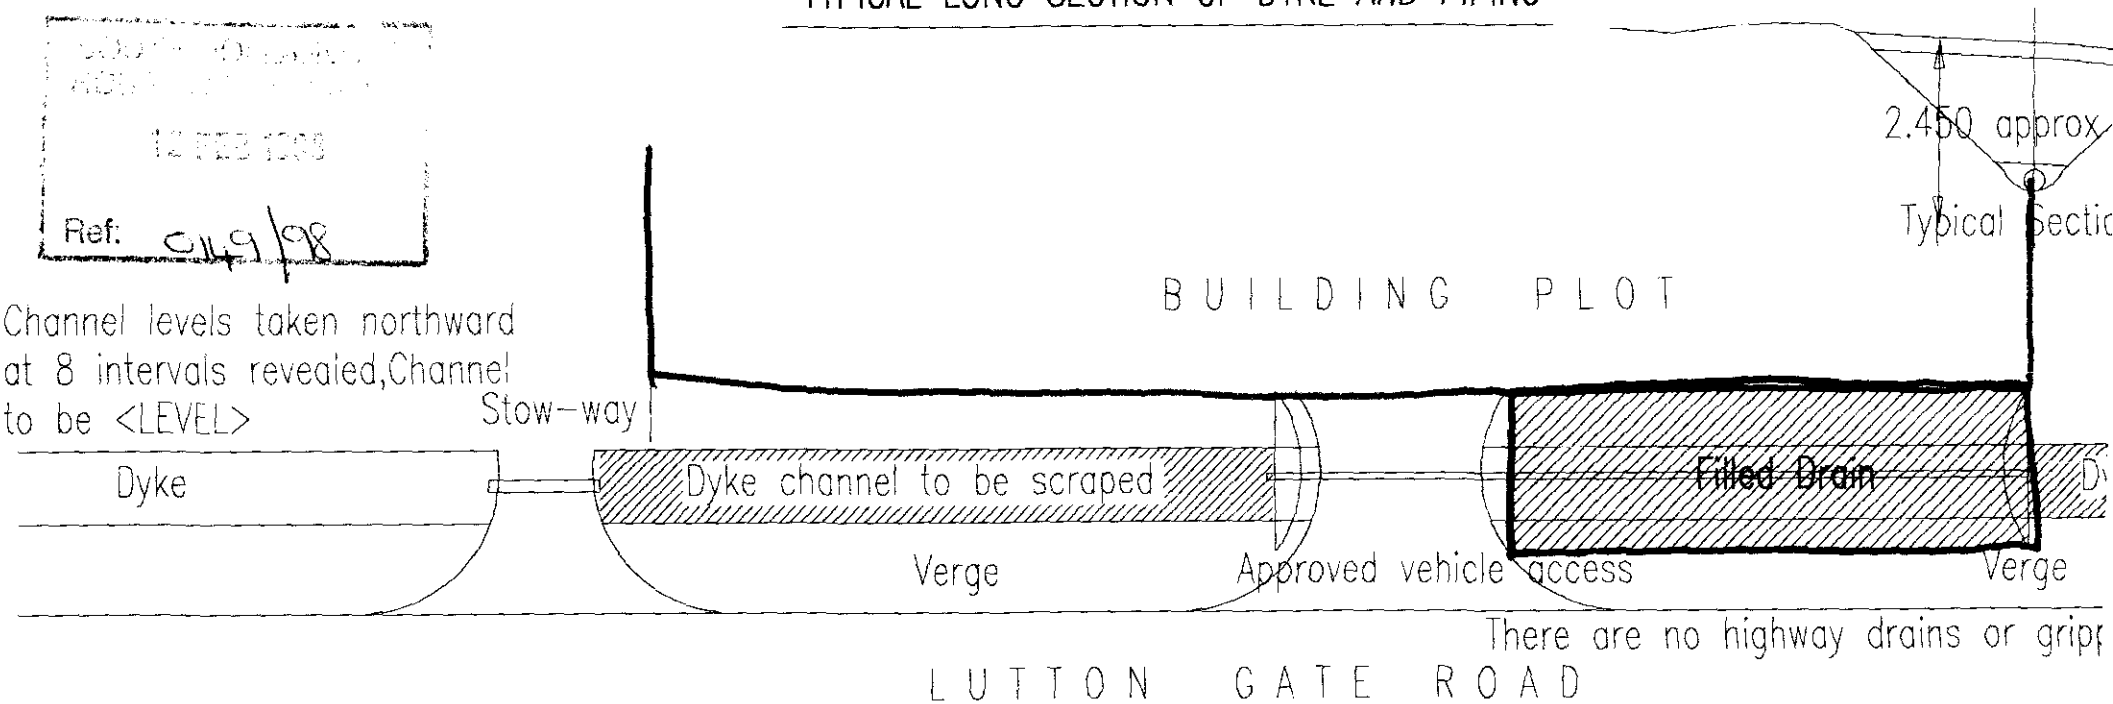

PLAN VIEW

J WHITWELL. BUILDING PLOT AT LUTTON GATE SUTTON ST EDMUNDS, ACCESS AND PIPING OF DYKE G.A Do Not Scale

14 1998

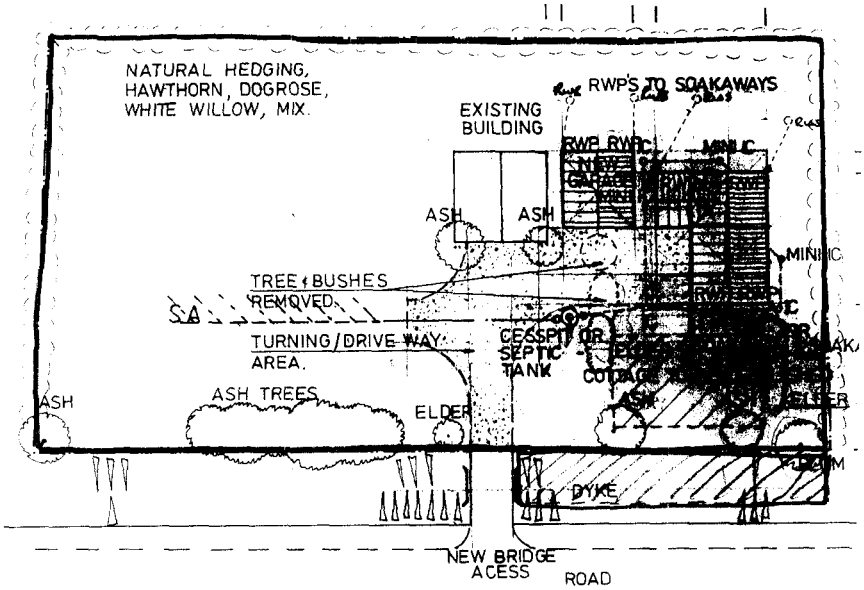

SITE PLAN 1:500

PROPOSED FILLING OF DYKE
AT 242 LUTTON GATE ROAD
SUTTON ST EDMUNDS.
FOR S. R. WHITWELL ESQ

