



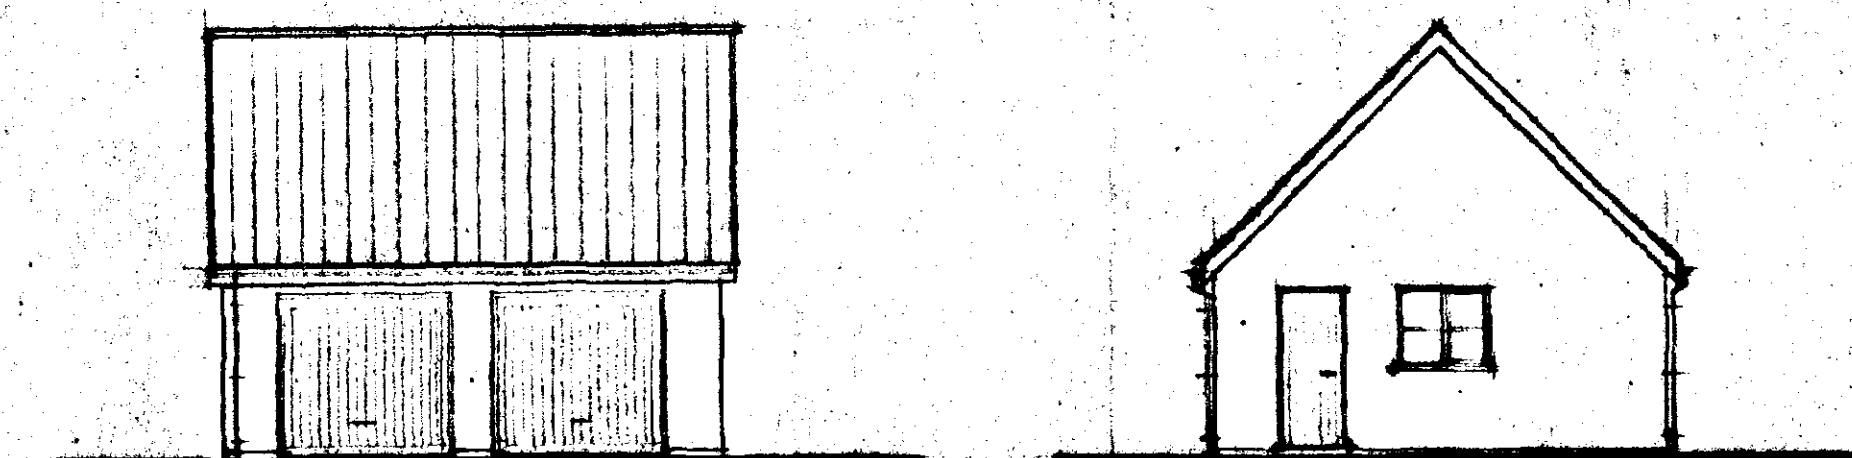


FRONT


SIDE

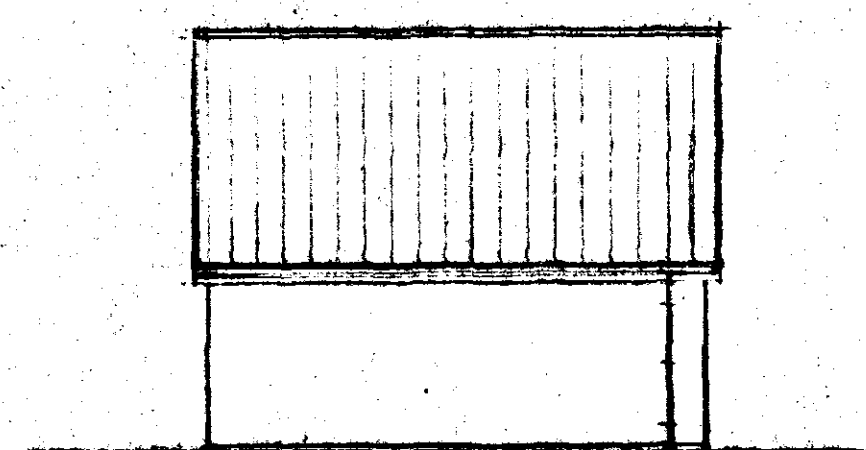

REAR

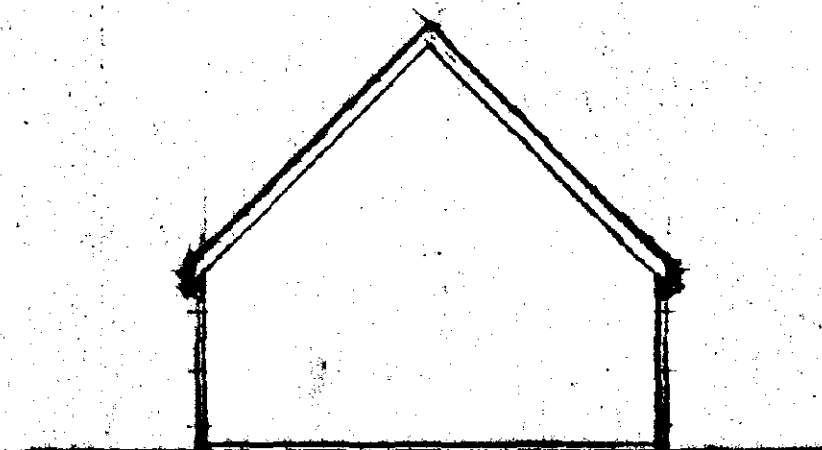

SIDE

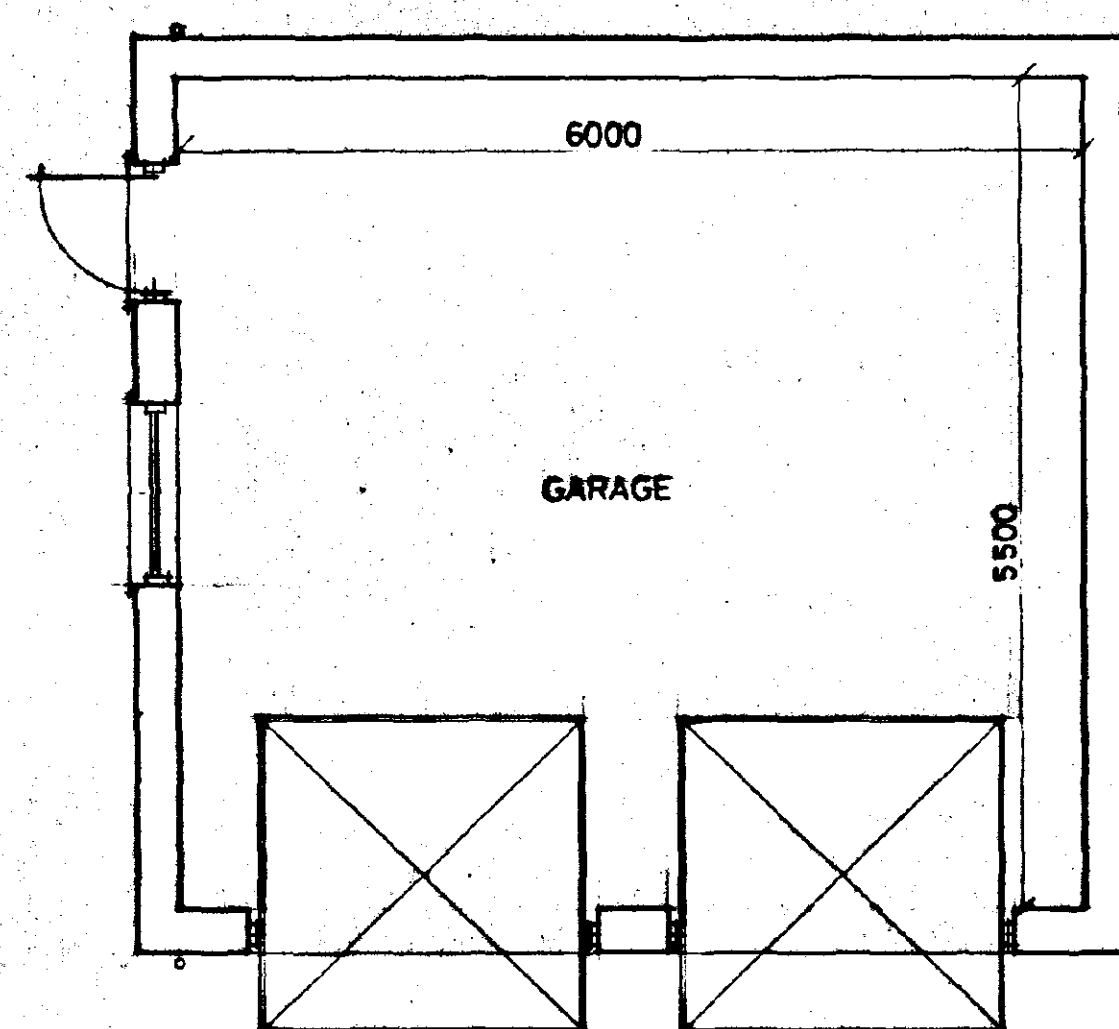

PLAN

DO NOT SCALE FROM THIS DRAWING

This drawing is copyright and may not be altered, traced, photocopied or used for any purpose other than that for which it is issued.

The General Contractor is to check all dimensions on site and report discrepancies to the Architect.

All details shown on this drawing including foundations are based upon typical site conditions related to the area. No responsibility can be accepted for abnormal conditions which may be discovered during construction unless reported to the Architect so that design amendments may be considered. Site soil surveys are recommended in respect of foundations to establish specific site conditions before foundation work is undertaken.

01/01/99

SOUTH HOLLAND DC
HOUSING & PLANNING
18 FEB 1999
Ref: 0154/99

G. R. MERCHANT
1 ENG AMICE, FIWO,
ARCHITECTURAL, STRUCTURAL
& LAND DRAINAGE CONSULTANT
TEL: HOLBEACH (01406) 490800

PROJECT:

DOUBLE GARAGE

CLIENT:

MR & MRS C. MARRIOTT

SCALES:

1/50 1/100

DATE:

JAN 1999

DRAWING No.:

REVISIONS:

CM.04

DETERMINED
PLAN