


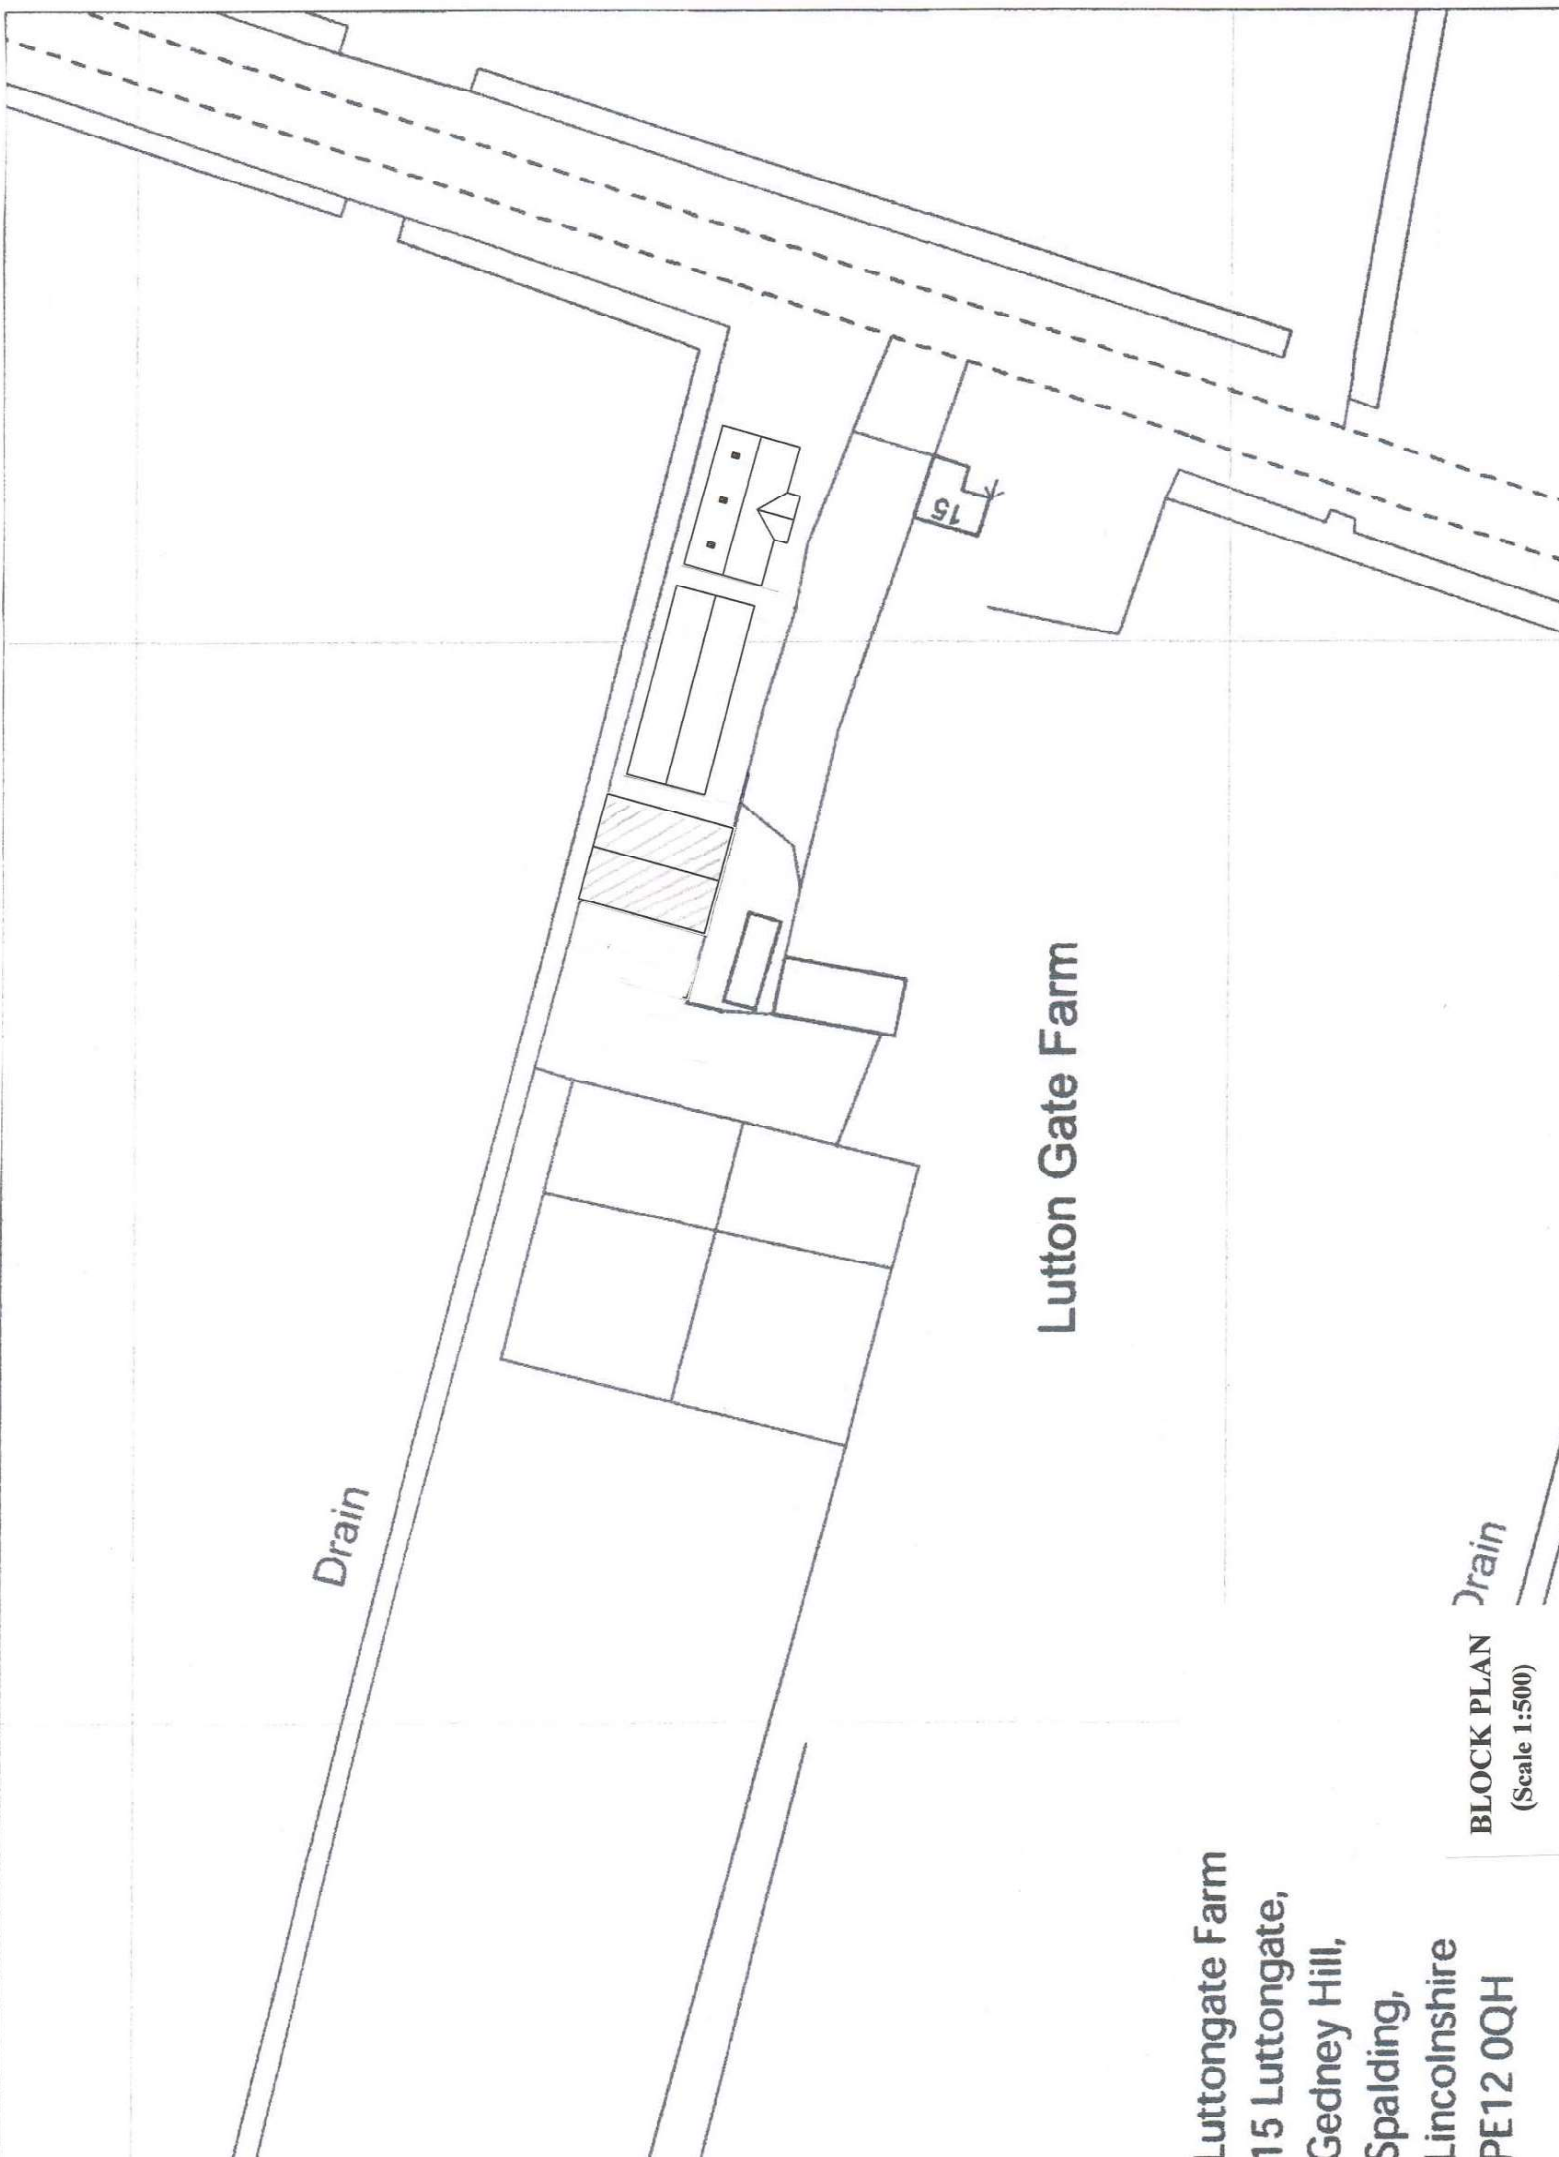

Luttongate Farm

Luttongate Farm
15 Luttongate,
Gedney Hill,
Spalding,
Lincolnshire
PE12 0QH

BLOCK PLAN
(Scale 1:500)

Drain