

CORONATION AVENUE

Grass Verge

Drain

HOUSE

DRIVE

Proposed 1.8m High

CB fence


GARAGES

PROPOSED ANNEXE
CONVERSION

proposed Dwelling

RAISED
PATIO

RAISED
PATIO

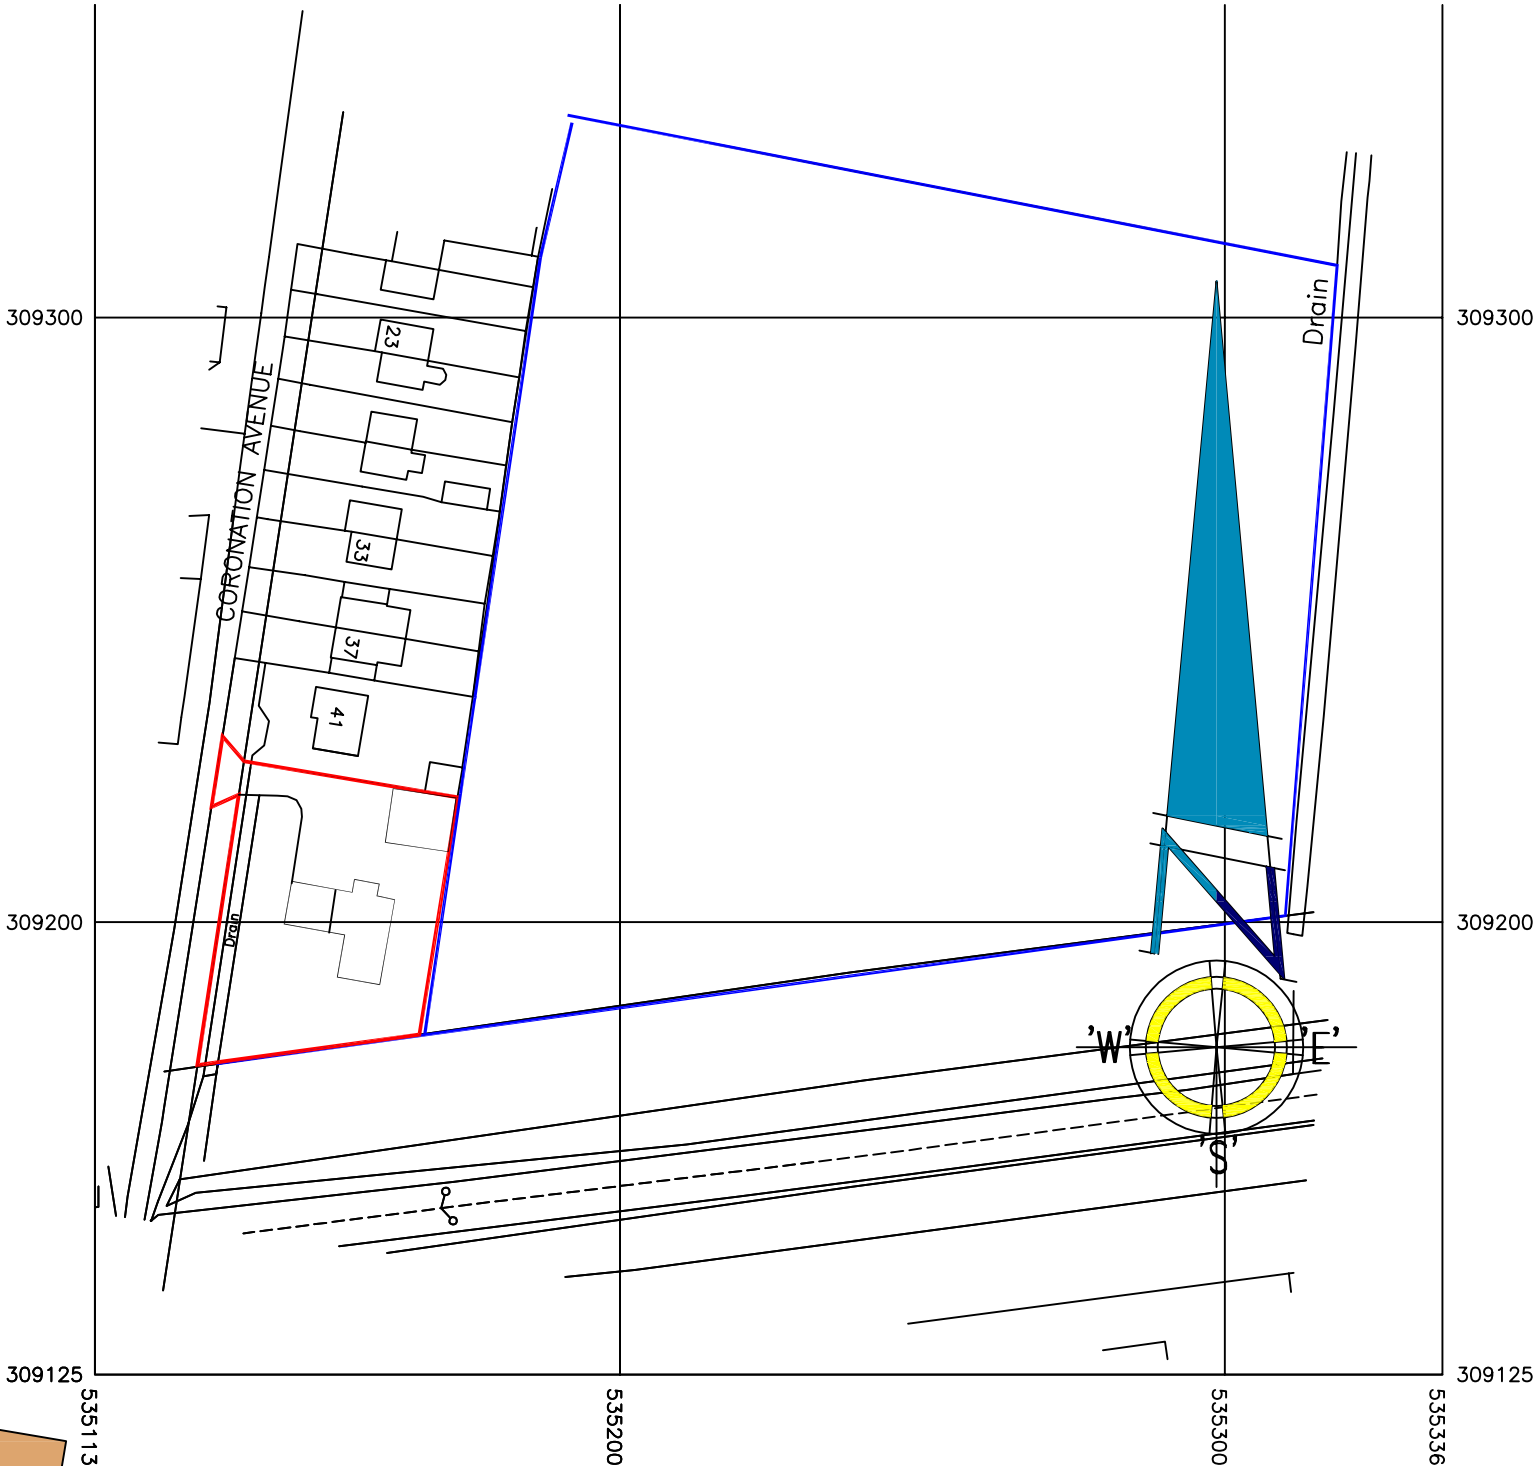

LOCATION PLAN 1:1250

0 20 40 60 80



DBDS

Web site www.davidbrokerdesignservices.co.uk

DAVID BROKER DESIGN SERVICES
ESTABLISHED 1975
ARCHITECTURAL TECHNICIANS
OLDEN LODGE STATION ROAD
WISBECH ST MARY
WISBECH CAMBS. PE13 4RY
Telephone 01945410421
Facsimile 01945410400
E-mail- david.broker@btinternet.com

Issue:		
Client:	MR & MRS MD BROKER	
Drawing No:	2192-P1 PROPOSED SITE AND LOCATION PLAN	
Project:	PROPOSED CONVERSION OF DOMESTIC GARAGE TO A RESIDENTIAL ANNEXE	
Site:	LAND SOUTH OF No 41 CORONATION AVENUE THROCKENHOLT	
Postcode:	PE12 0QT	Drawn: DB
Print Scale:	1:50 @ A1	Checked: -
Date:	01-003-23	Revision No: -

All dimensions to be verified on site - This drawing and design remains the copyright of David Broker and may not be reproduced without permission. David Broker or Concept 2000 will not be held responsible for any construction works undertaken prior to approval or before approved plans are issued - Any alterations to details or specifications may invalidate the approval and incur significant additional costs.