

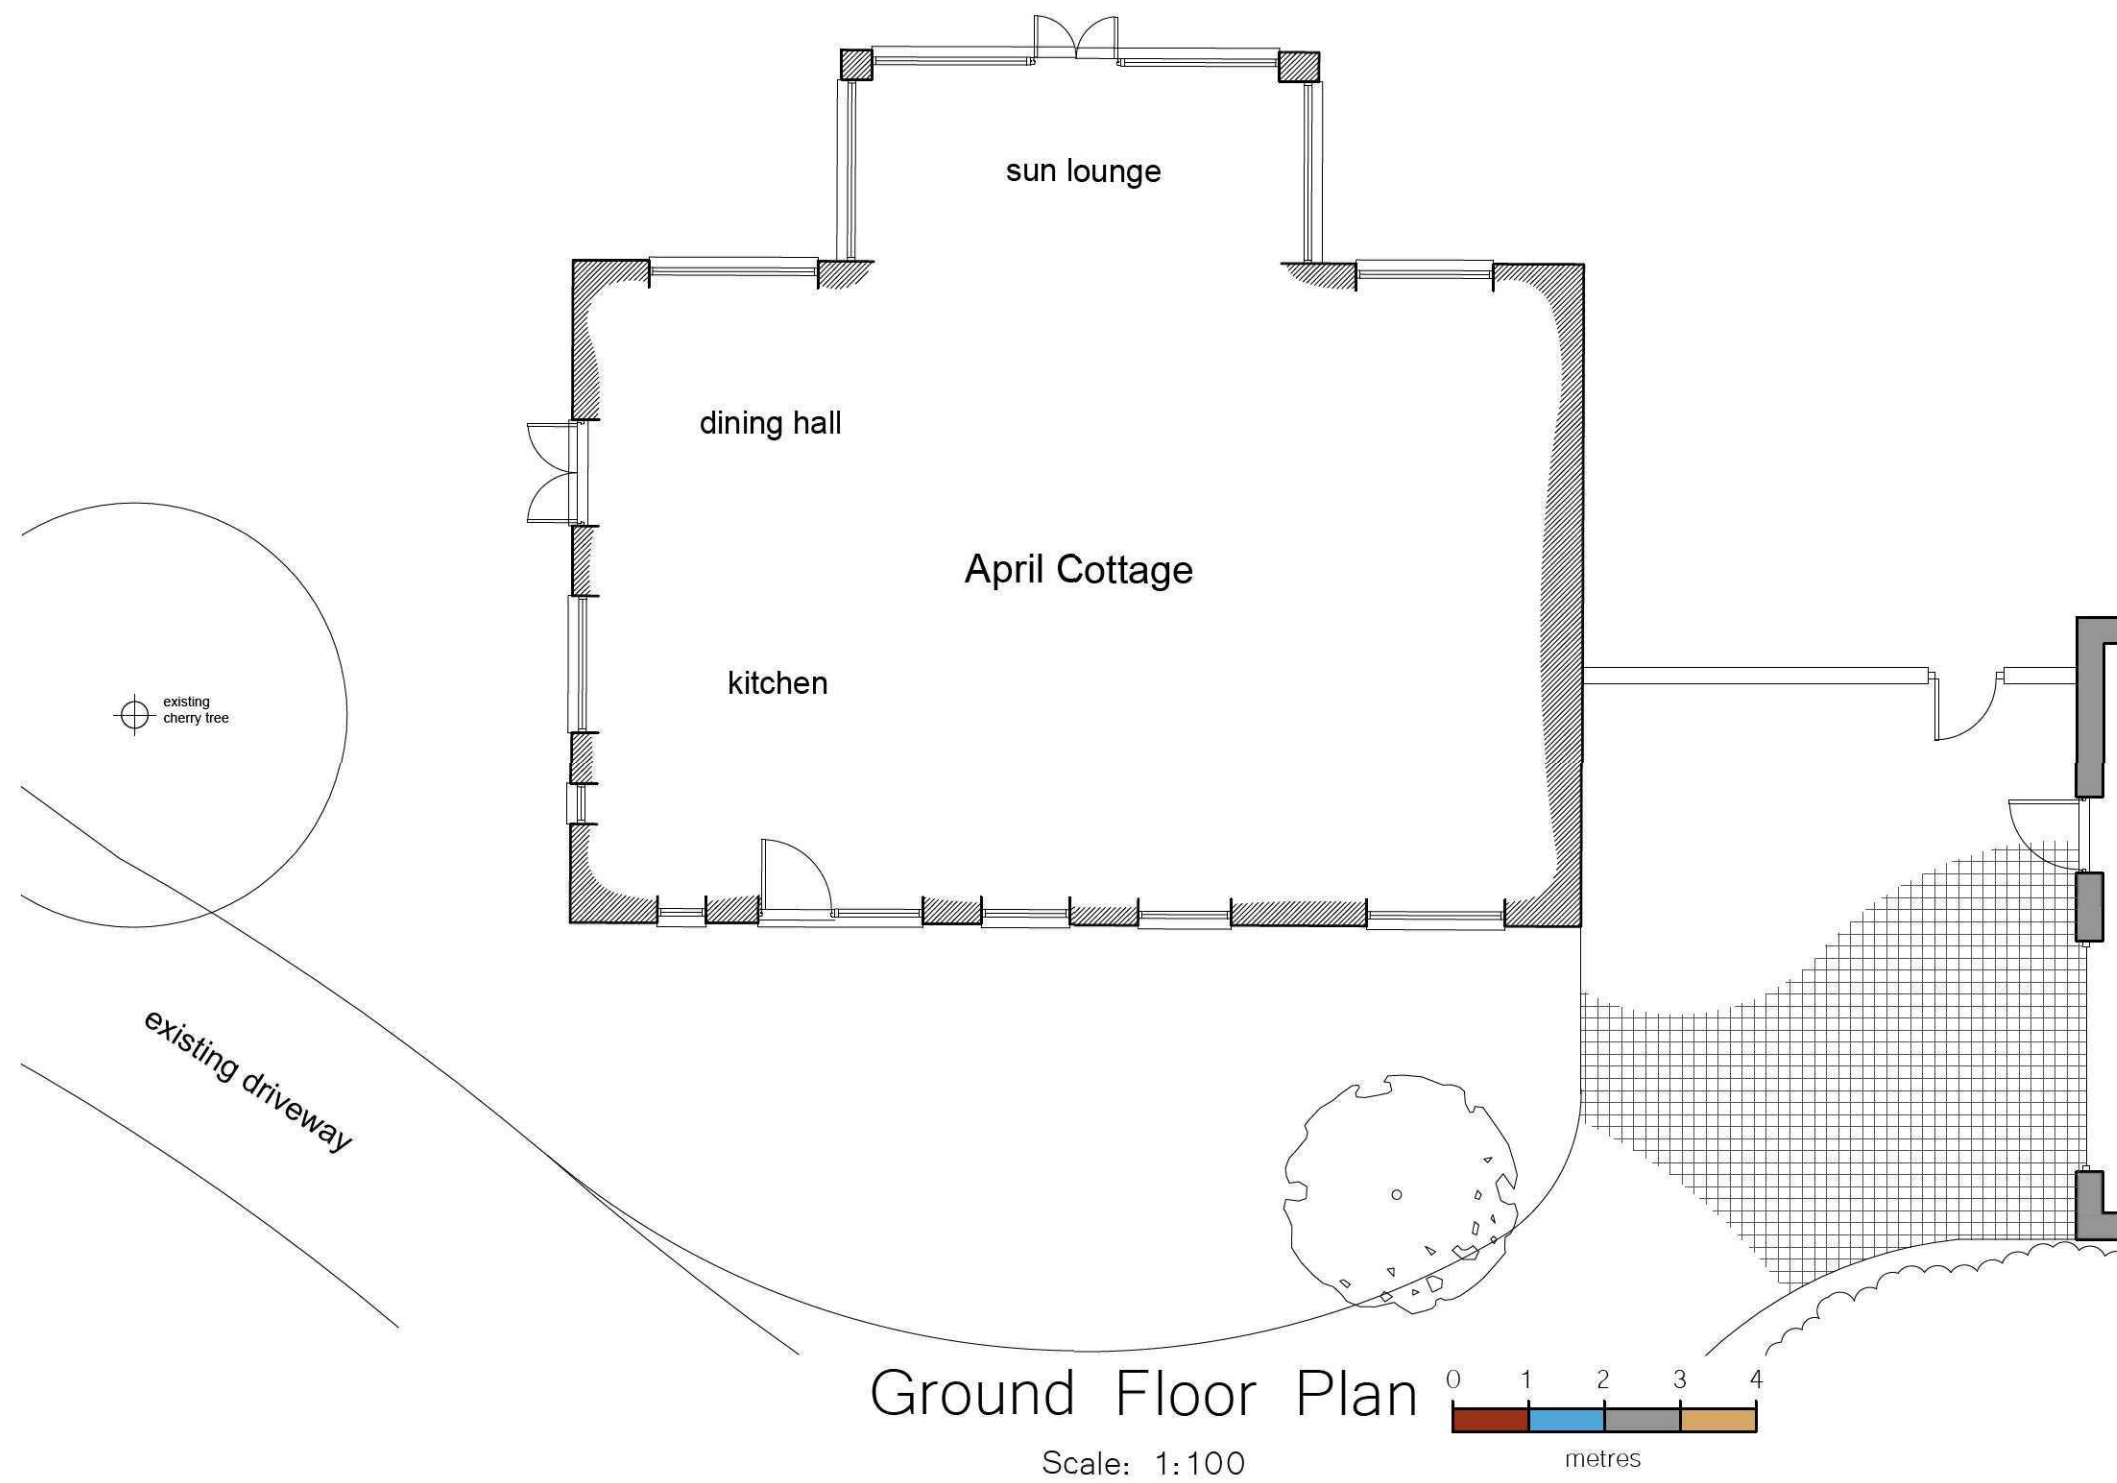
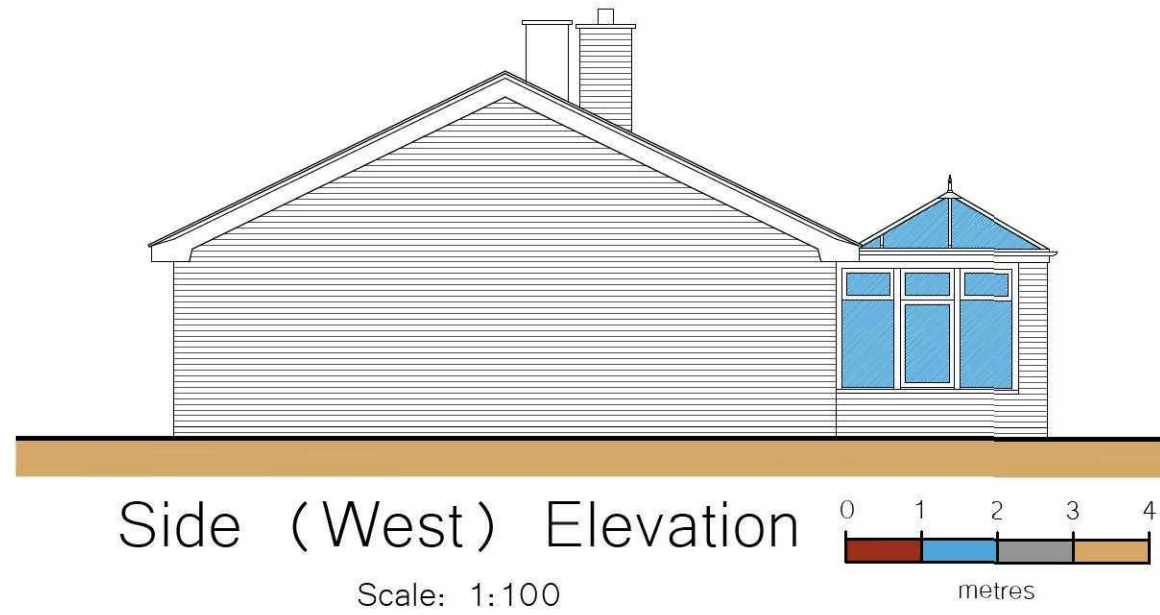
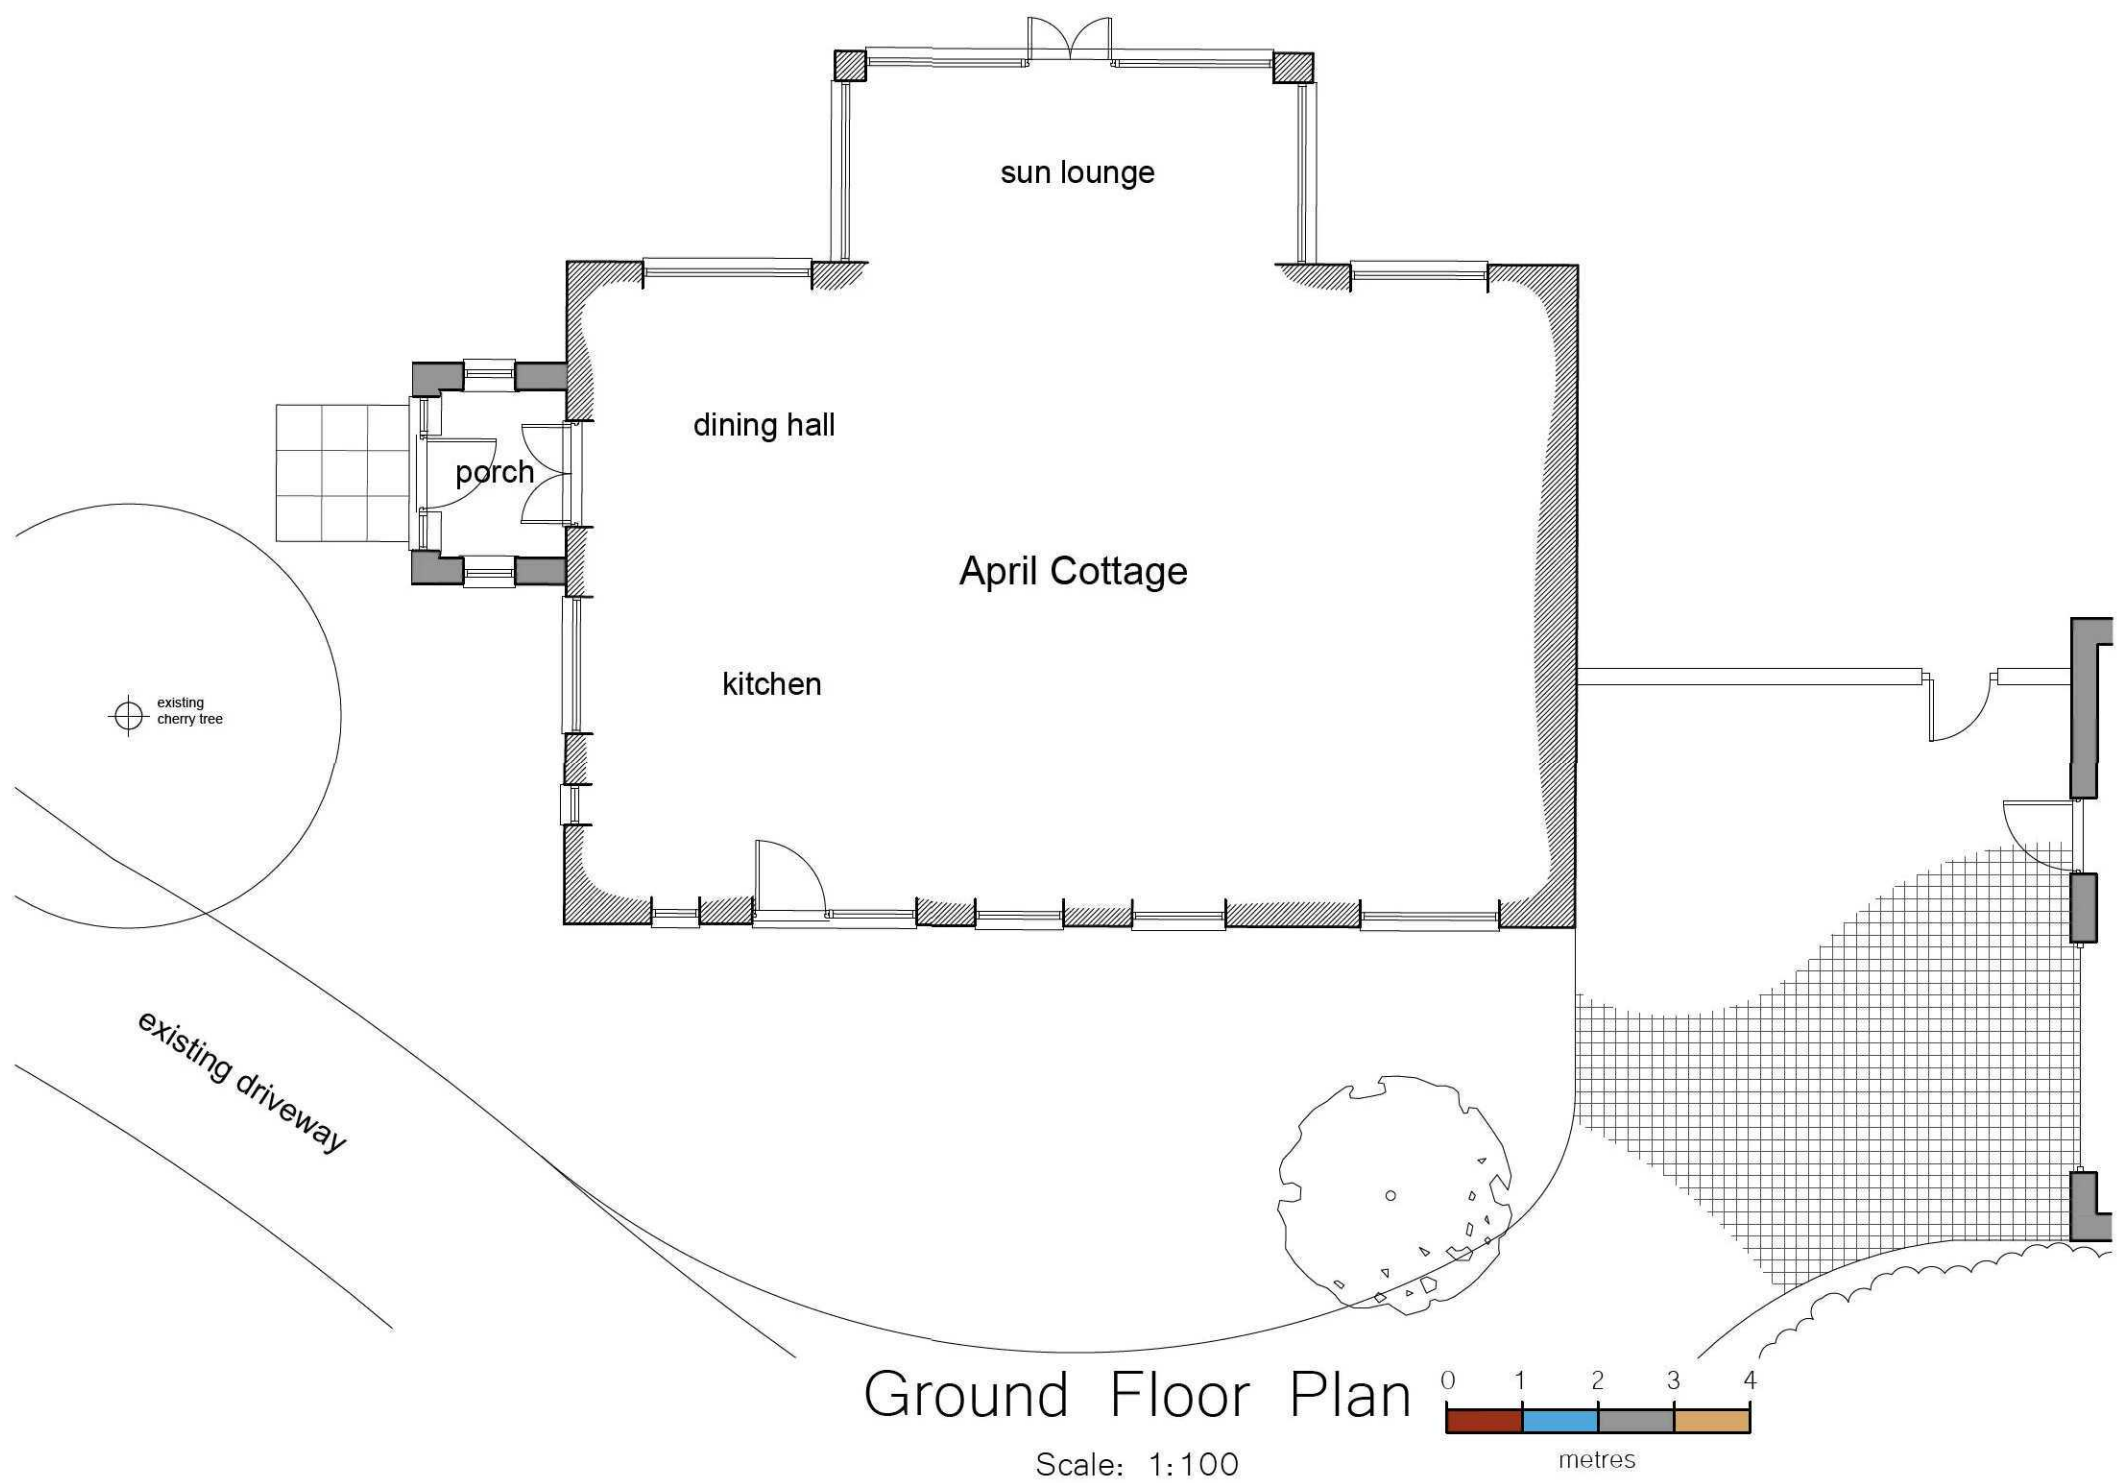


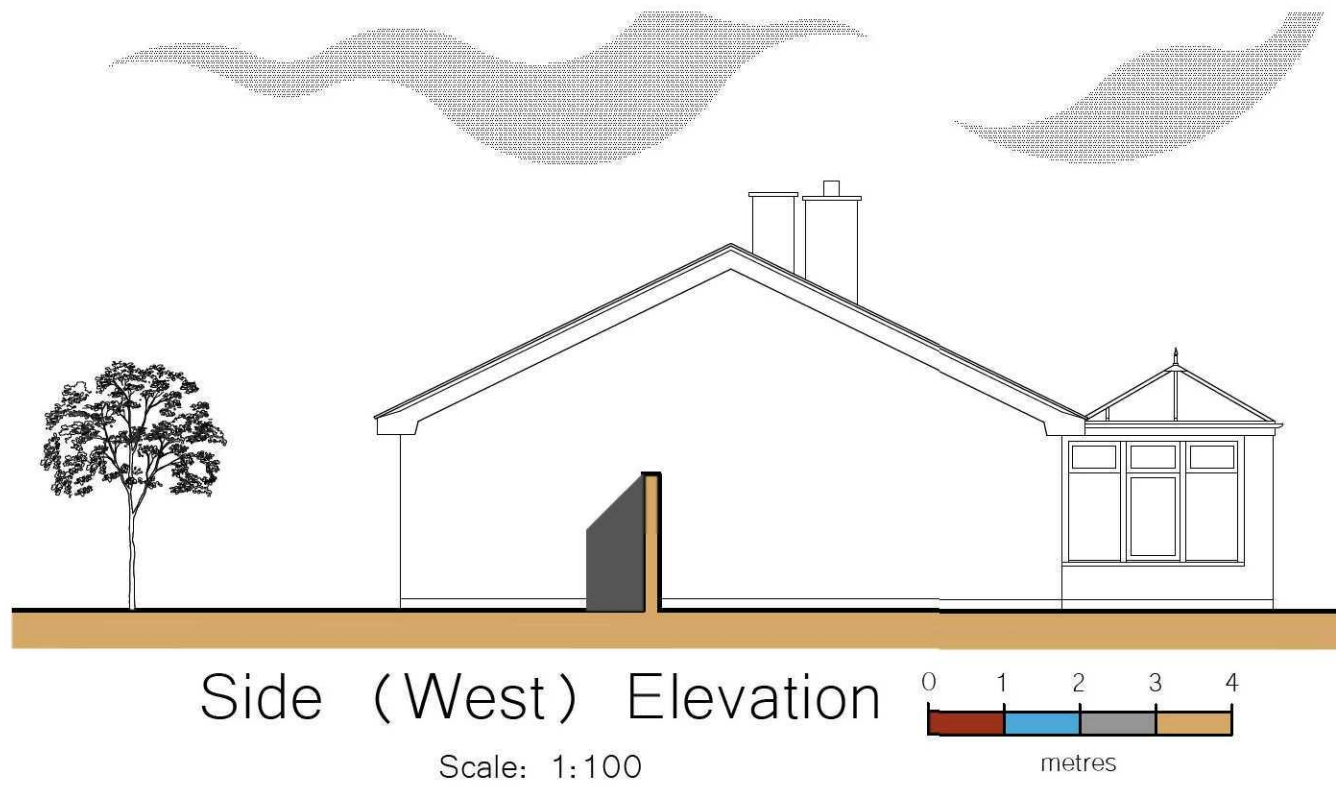

Existing

Proposed

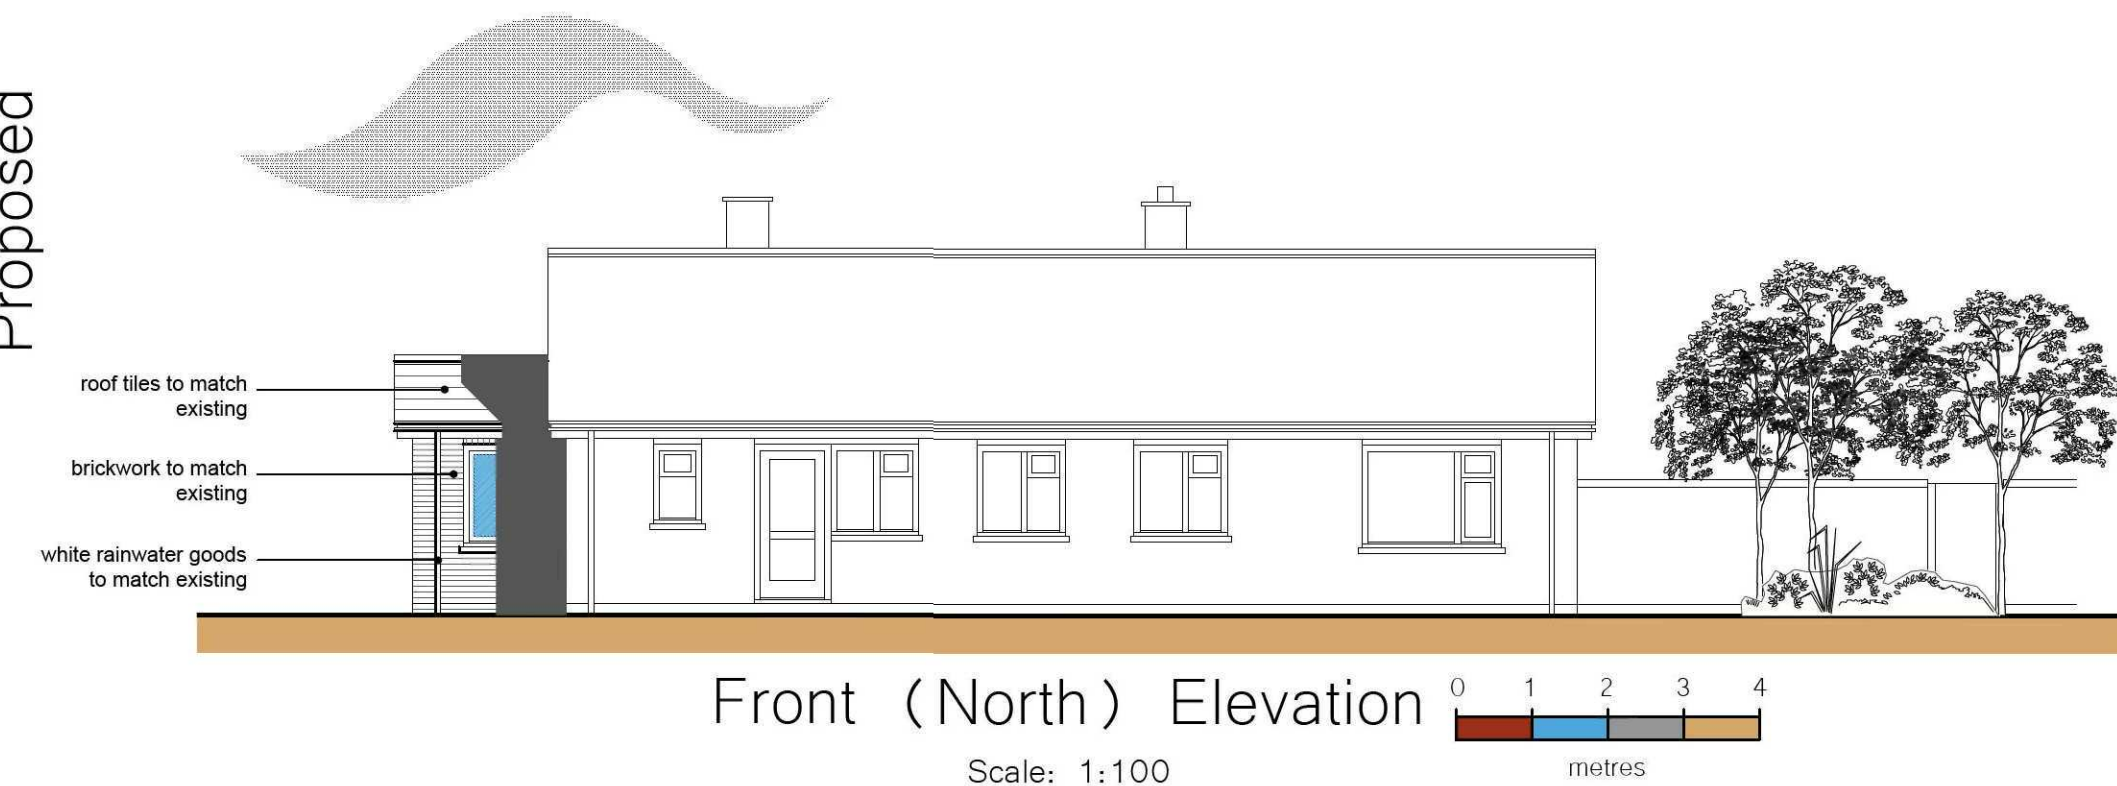

- General Notes
1. This drawing shall not be scaled, figured dimensions only to be used.
 2. All dimensions are shown in "mm" unless otherwise stated.
 3. The contractor, sub-contractors and suppliers must verify all dimensions on site prior to the commencement of any work.
 4. This drawing is to be read in conjunction with all relevant engineers and specialist sub-contractors drawings and specifications.
 5. Any discrepancies are to be brought to the designers attention.

Schedule of Sizes	
Internal Floor Areas	
Museum	
Ground Floor	262.7m ²
First Floor	115.7m ²
Total	378.4m ²
Porch	3.7m ²
Maximum Dimensions (exc roof overhangs)	
Museum	
FFL to Top of Ridge	9.100m
FFL to Front Eaves	4.975m
Width	22.380m
Depth	17.980m
Porch	
FFL to Top of Ridge	3.275m
FFL to Eaves	2.175m
Width	2.915m
Depth	2.025m

SWANN EDWARDS
ARCHITECTURE
Swann Edwards Architecture, Elveden House, Gull Road,
Guyhirn, Wisbech, Cambs. PE13 4ER
t 01945 450694 e info@swannedwards.co.uk w www.swannedwards.co.uk

Job Title Proposed Museum and Porch April Cottage, Old South Eau Bank, Throckenholt, Spalding for Mr T Cass & Ms R Hourihane	Date March 2012	Scale Various Sheet Size A1
Drawing Title Scheme Drawing Porch Existing and Proposed	Job No. SE-073 Dwg No. 05	Drawn by RS Revision