
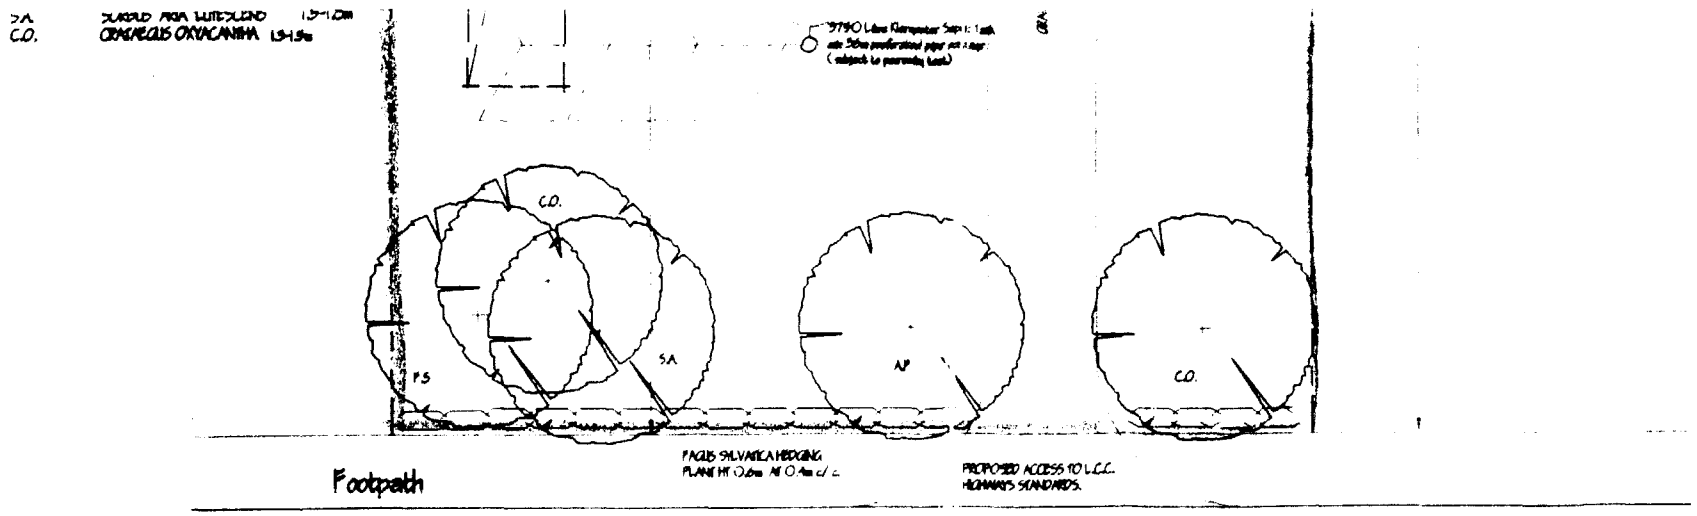


BROADGATE ROAD

BLOCK PLAN 1:200

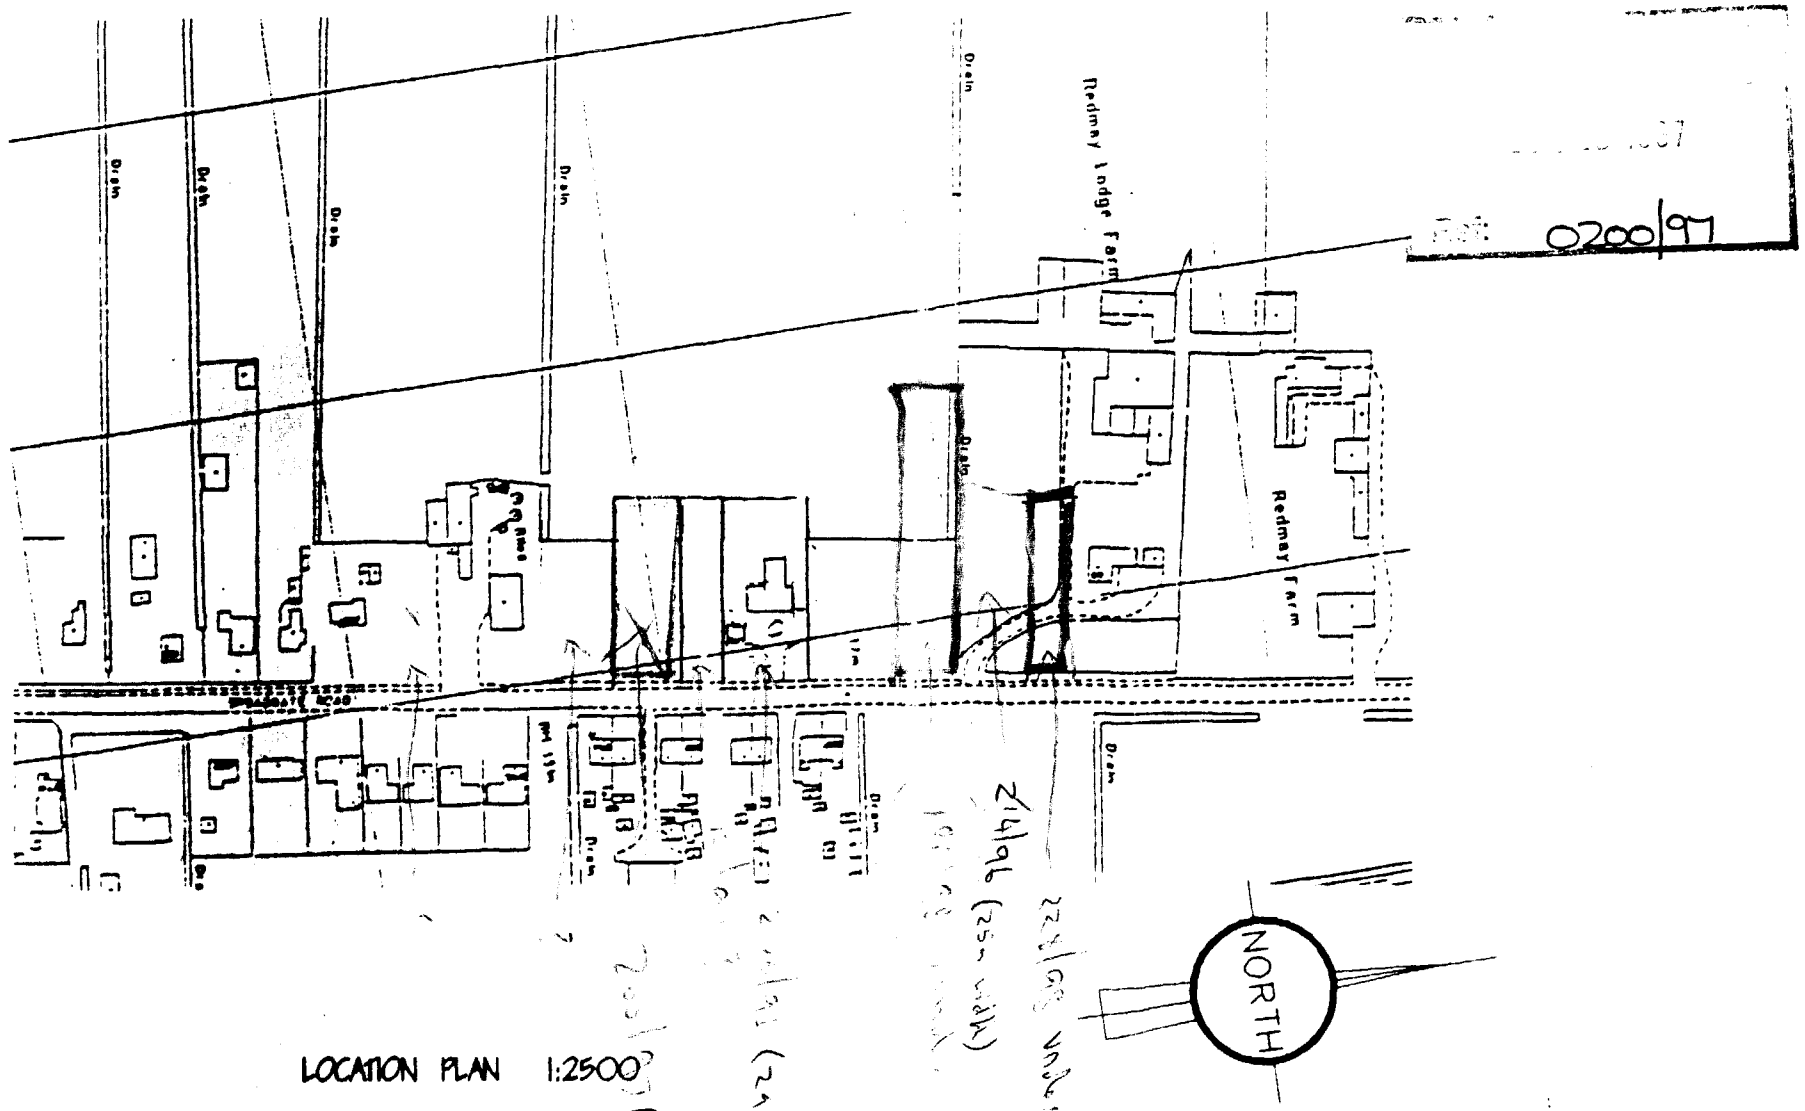

LOCATION PLAN 1:2500

DETERMINED PLAN

0200/97

COOPER ARCHITECTURAL DE
BRONAVON, HOCKLESGATE,
FLEET, SPALDING, LINC'S PE12 8LF
Tel/Fax : 01406 423762

Client
REDMAY DEVELOPMENTS

Project
PROPOSED HOUSE & GARAGE
BROADGATE ROAD,
SUTTON ST EDMUND
SPALDING,
LINC'S.

Drawing
BLOCK & LOCATION PLAN

Scale	Drawing No. 964
Date FEB. '97	Drawn. J.C.