

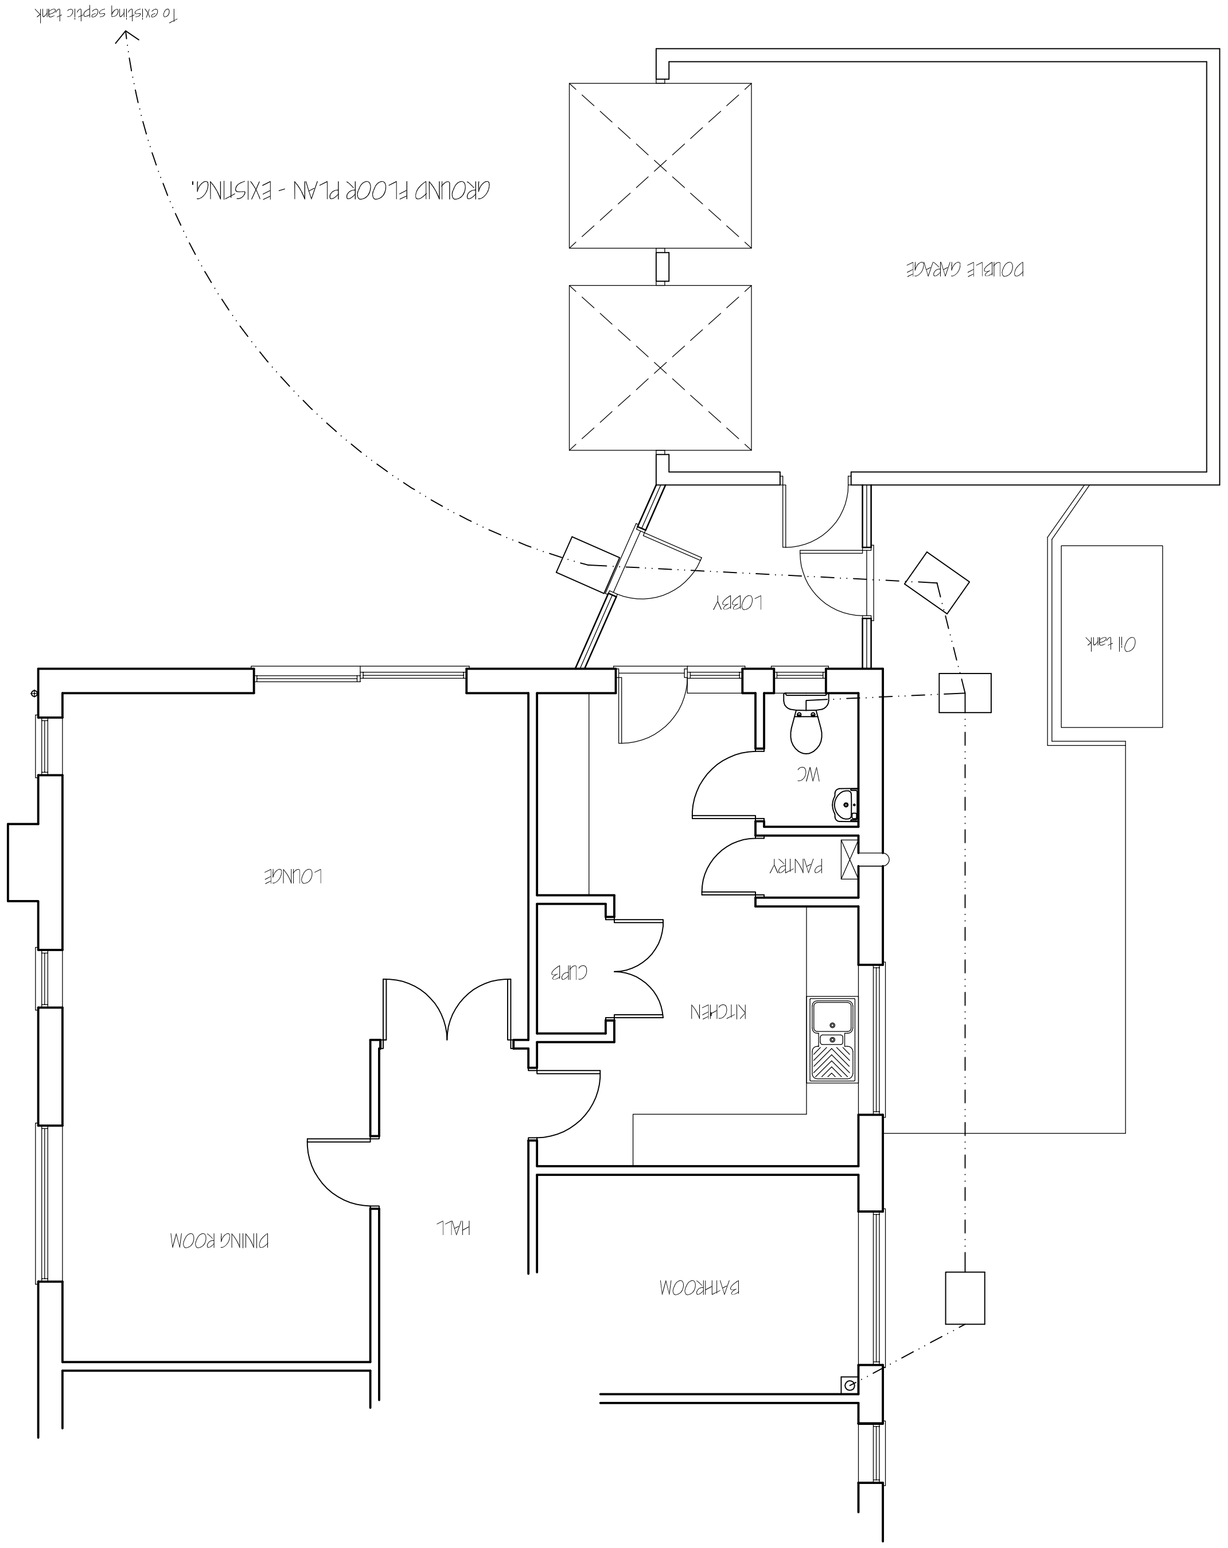
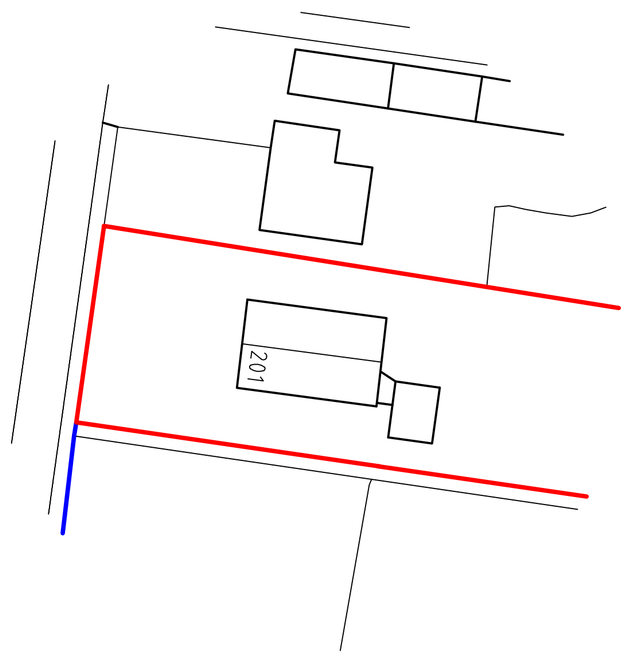


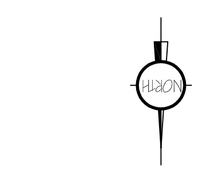

SITE LAYOUT PLAN.
1/ 500.

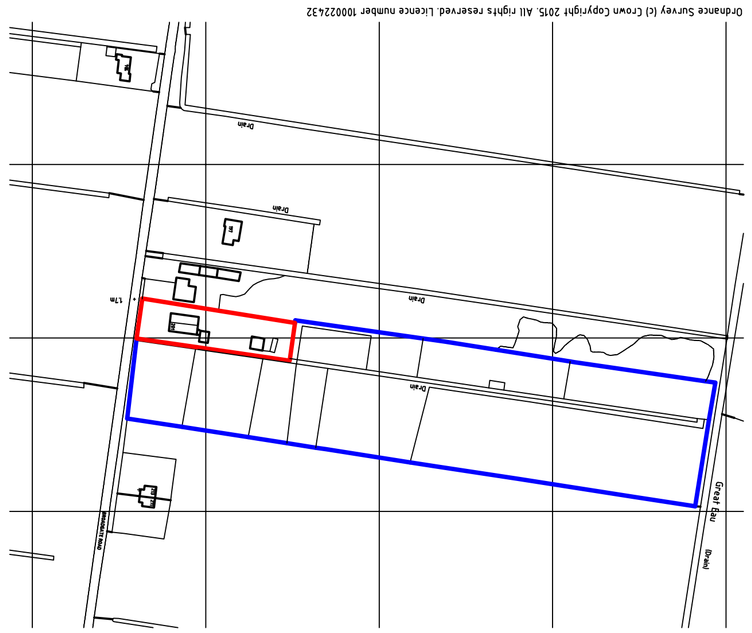

LOCATION PLAN.
1/ 2500.


Ordnance Survey (c) Crown Copyright 2015. All rights reserved. Licence number 100022432
Grove Lane
Road
Drain
Drain
Drain