

0M 5M
SCALE 1:50
0M 5M 10M 15M 20M 30M
SCALE 1:200

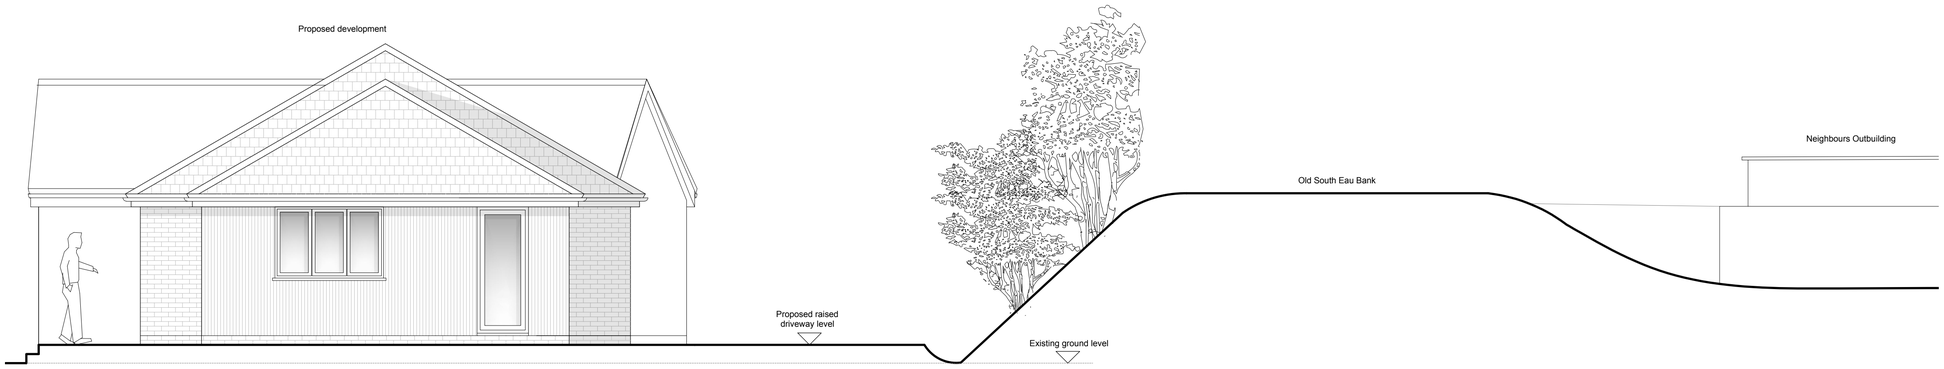

Proposed Site Section A-A
(Scale 1:50)

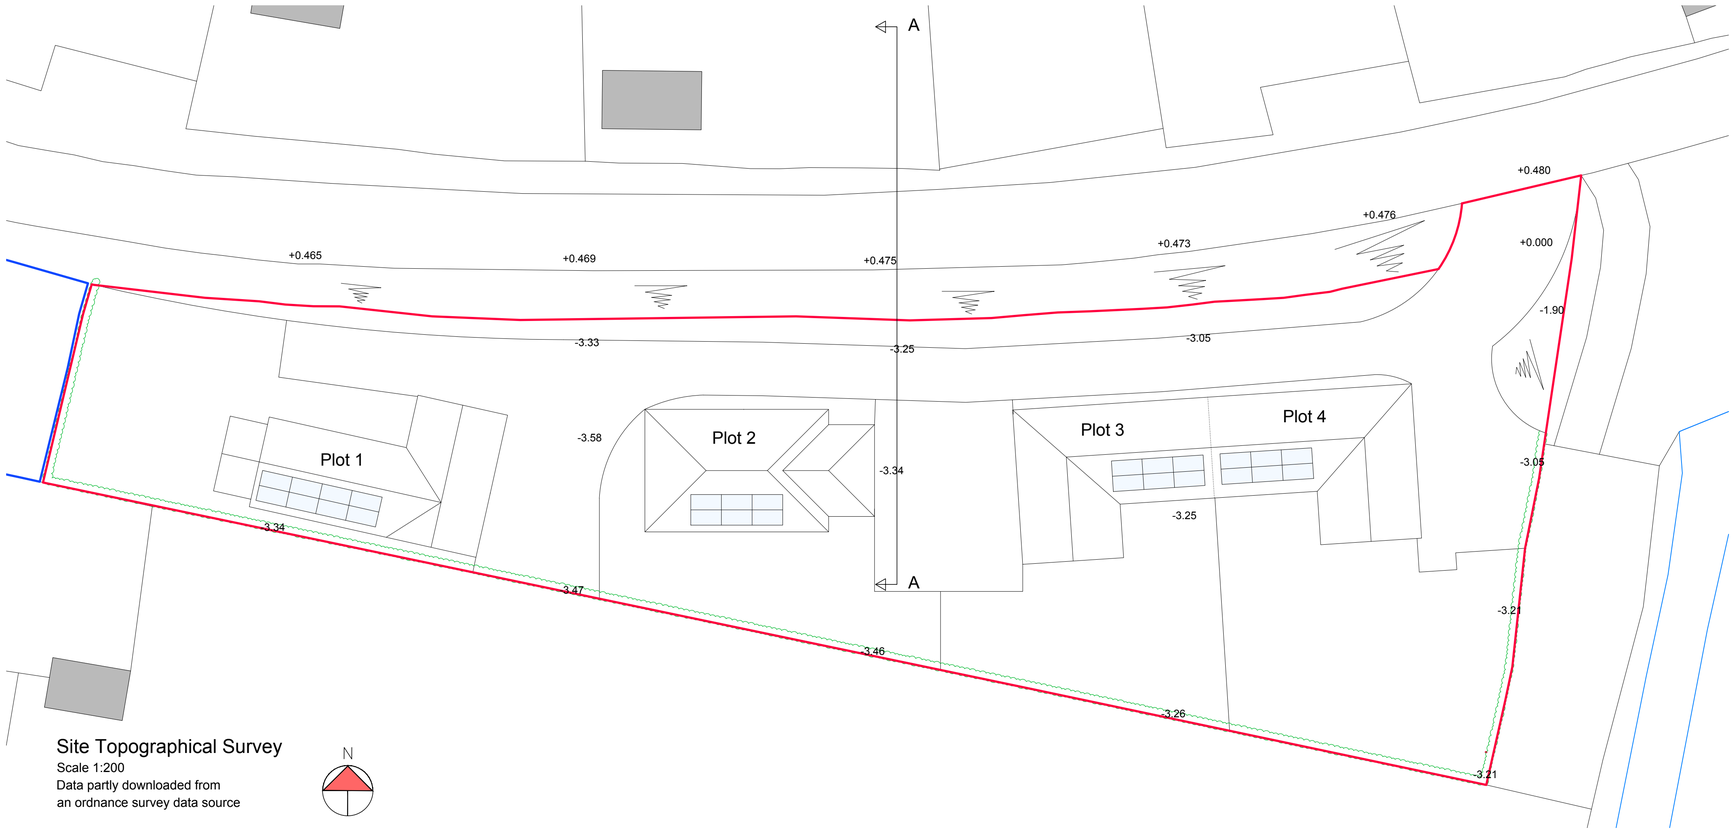

Site Topographical Survey
Scale 1:200
Data partly downloaded from
an ordnance survey data source

N

PlanFree
No Planning No Fee

Professional Architectural Services

www.PlanFree.co.uk
Info@PlanFree.co.uk
+44 (0) 7821 293603
+44 (0) 1787 376701
Willow House, Bulmer, Sudbury, Suffolk, CO10 7EW

Client Mr M Baker
Land adj the firs, Coronation Avenue,
Throckenholt, PE12 0QT

Project Erection of 4 bungalows following removal of existing outbuildings

Title Sites topographical information & section

Scale	Date	Drawn	Checked	Drawing size
See @A1	MAR 2025	PF	OR	A1
Drawing No. PF482-04	Revision	Status PLANNING		Series

Revision	Date	Comment

This drawing remains the property of PlanFree and may not be copied, altered, reproduced or disclose without prior consent of PlanFree. Do not scale dimensions from the drawing. All dimentions are subject to the site confirmation by the contractor. Any descrepancies are to be directed to PlanFree. Copyright PlanFree 2025.