


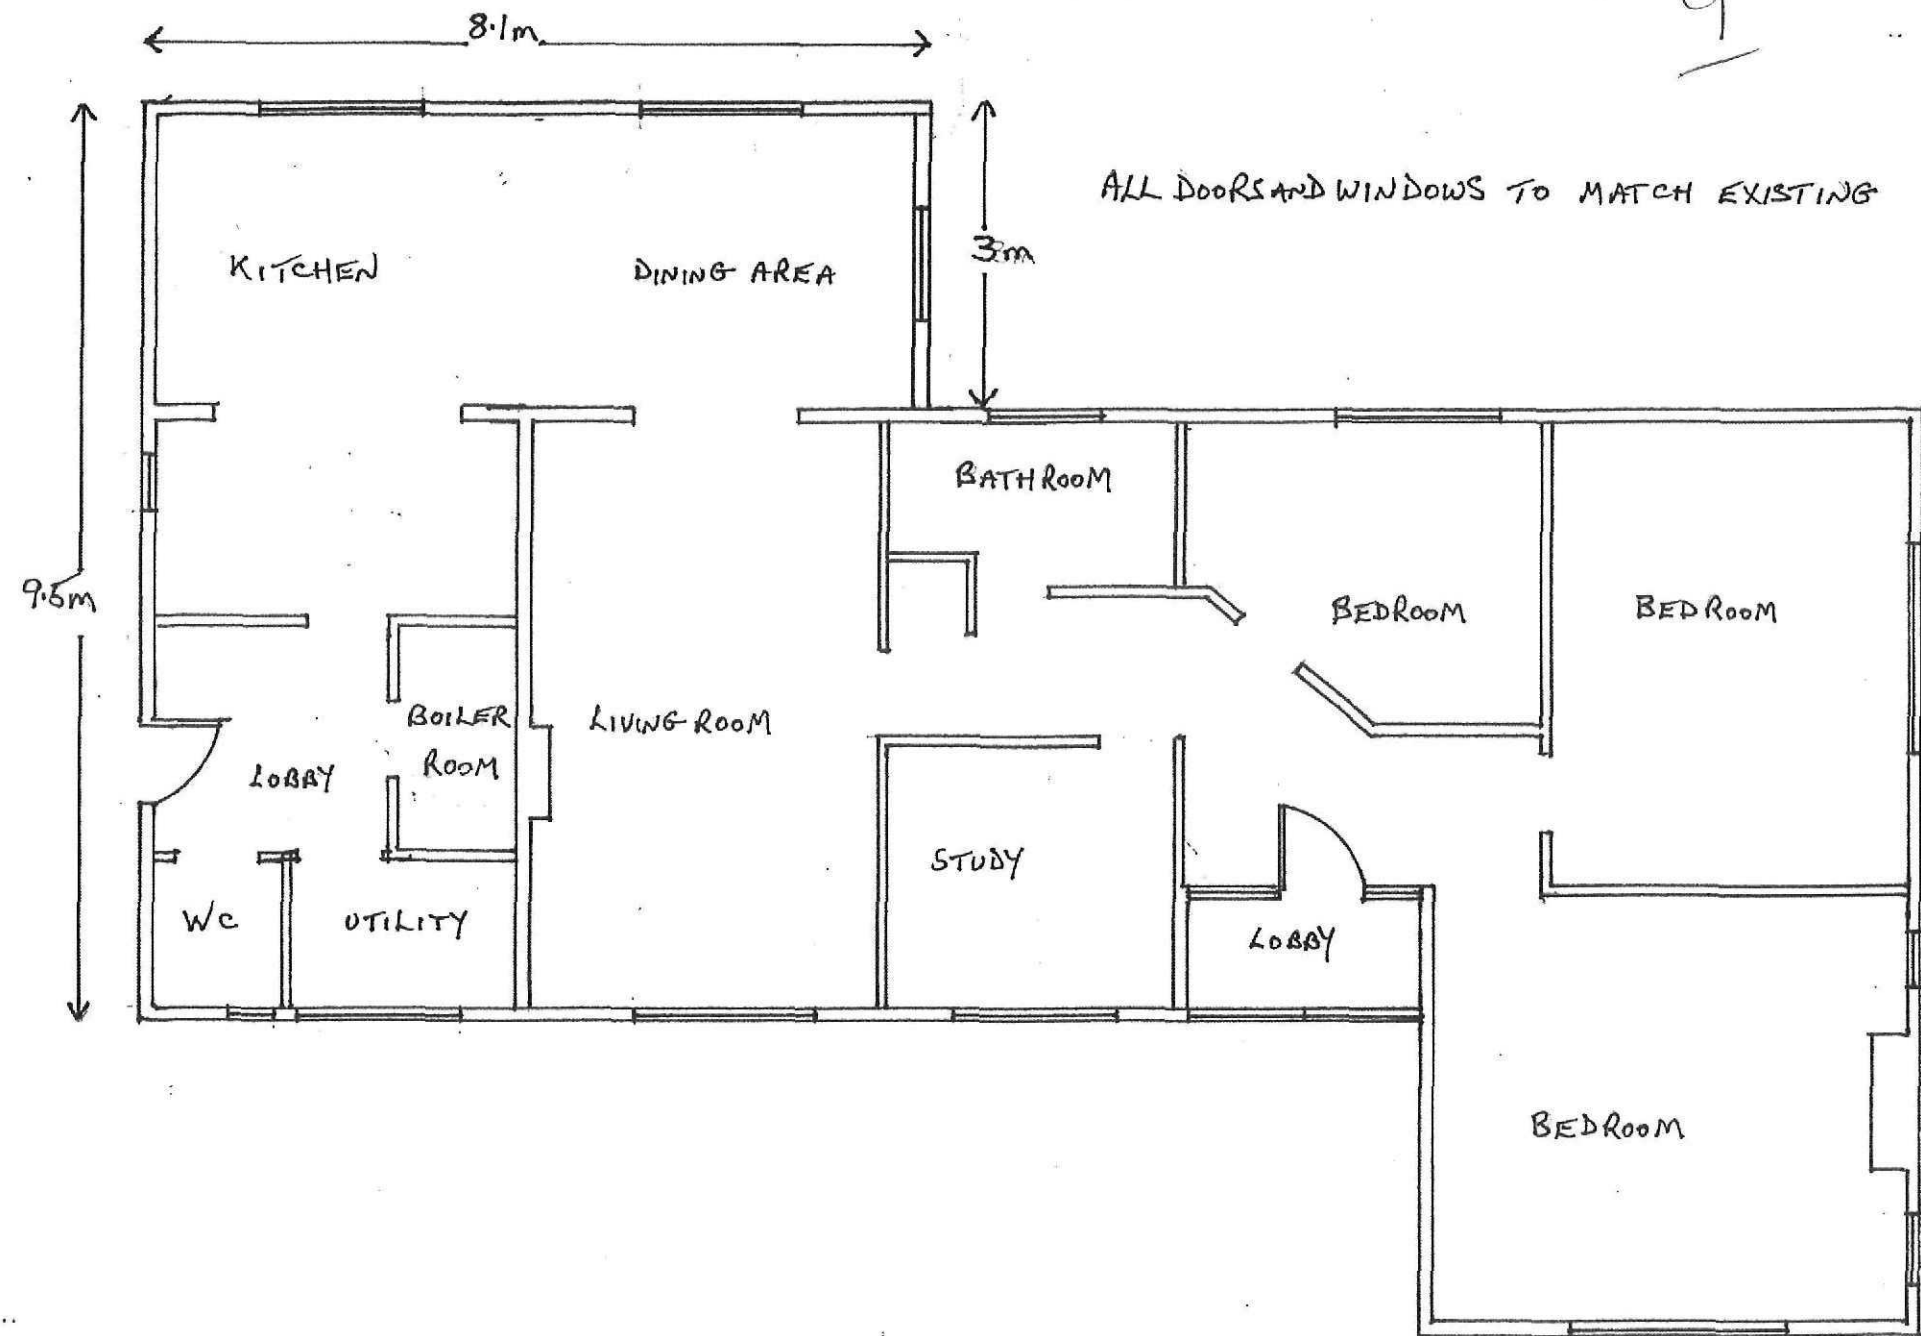

PROPOSED PLAN 1:75