


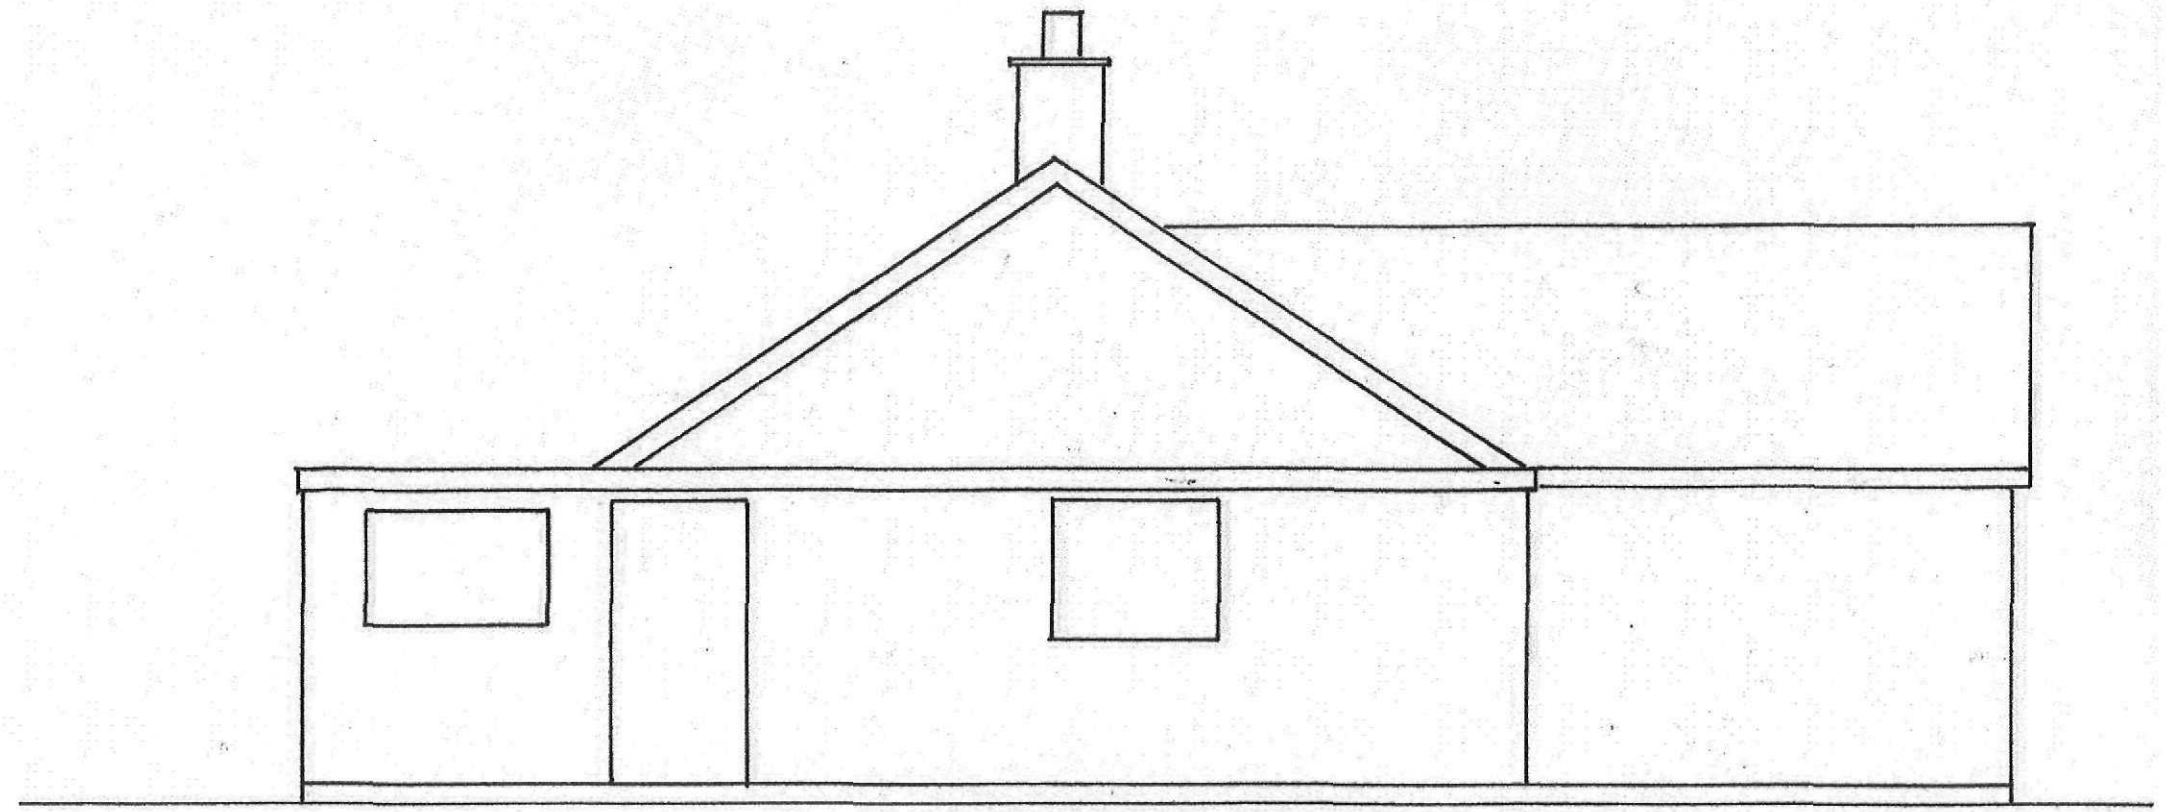

EXISTING NORTH ELEVATION 1:50