


3

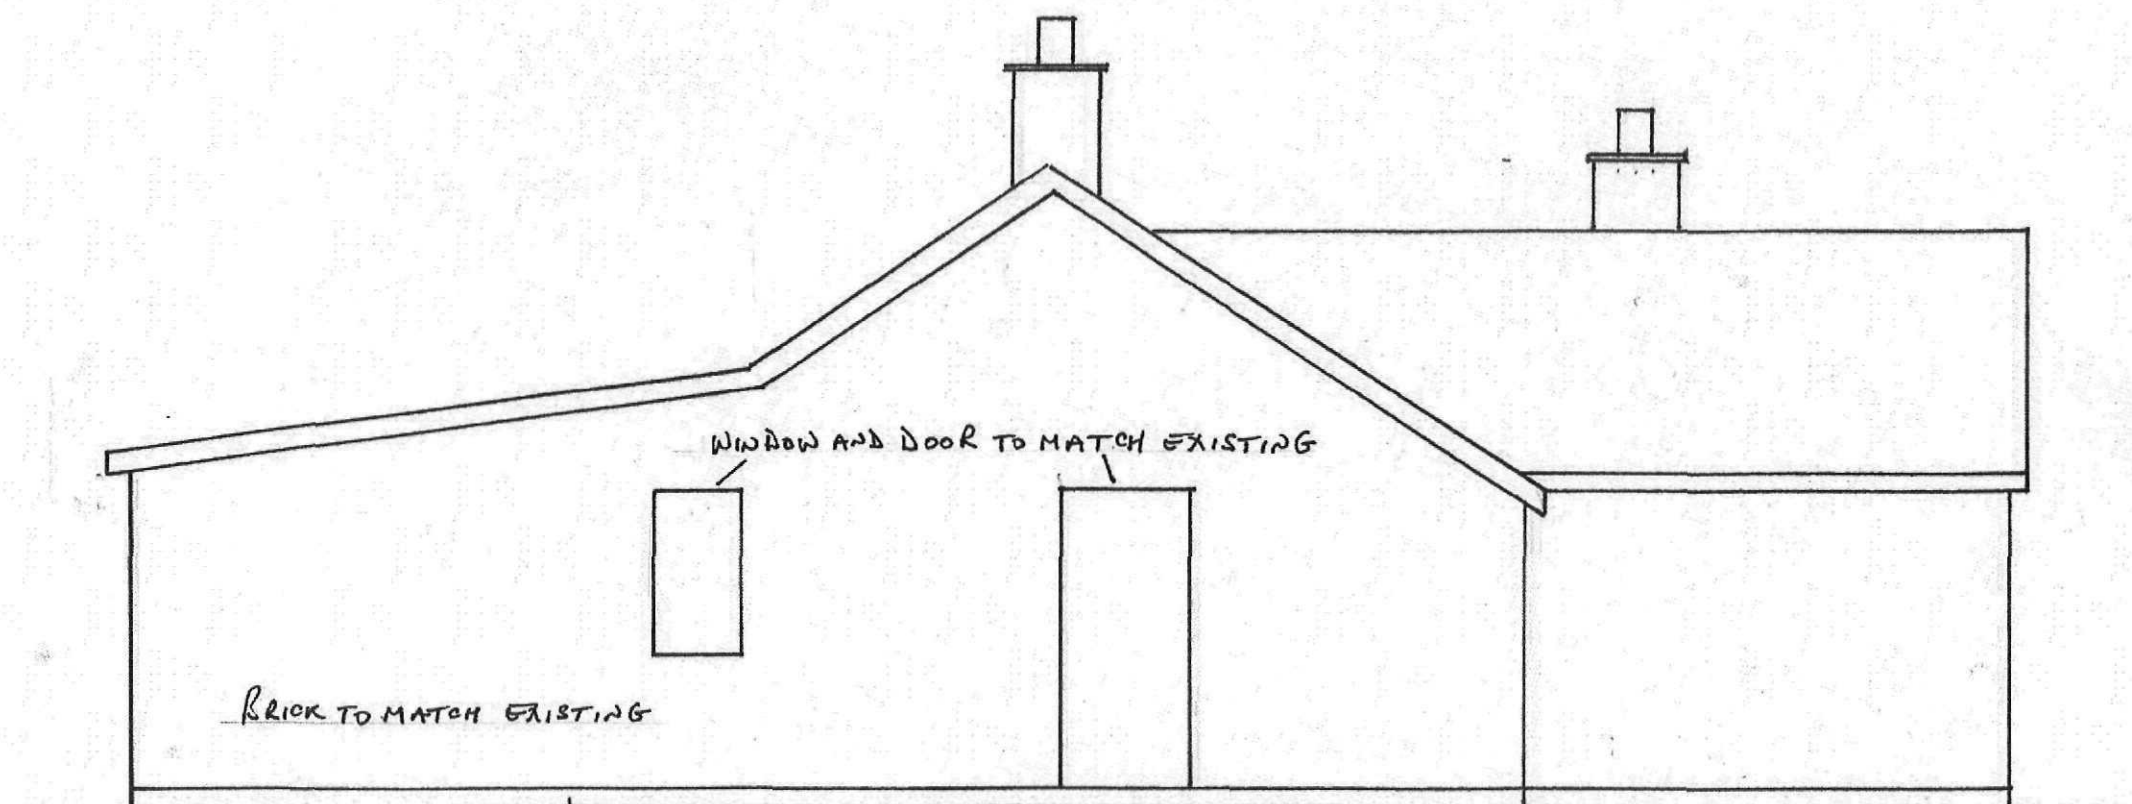

PROPOSED NORTH ELEVATION 1:50