


4

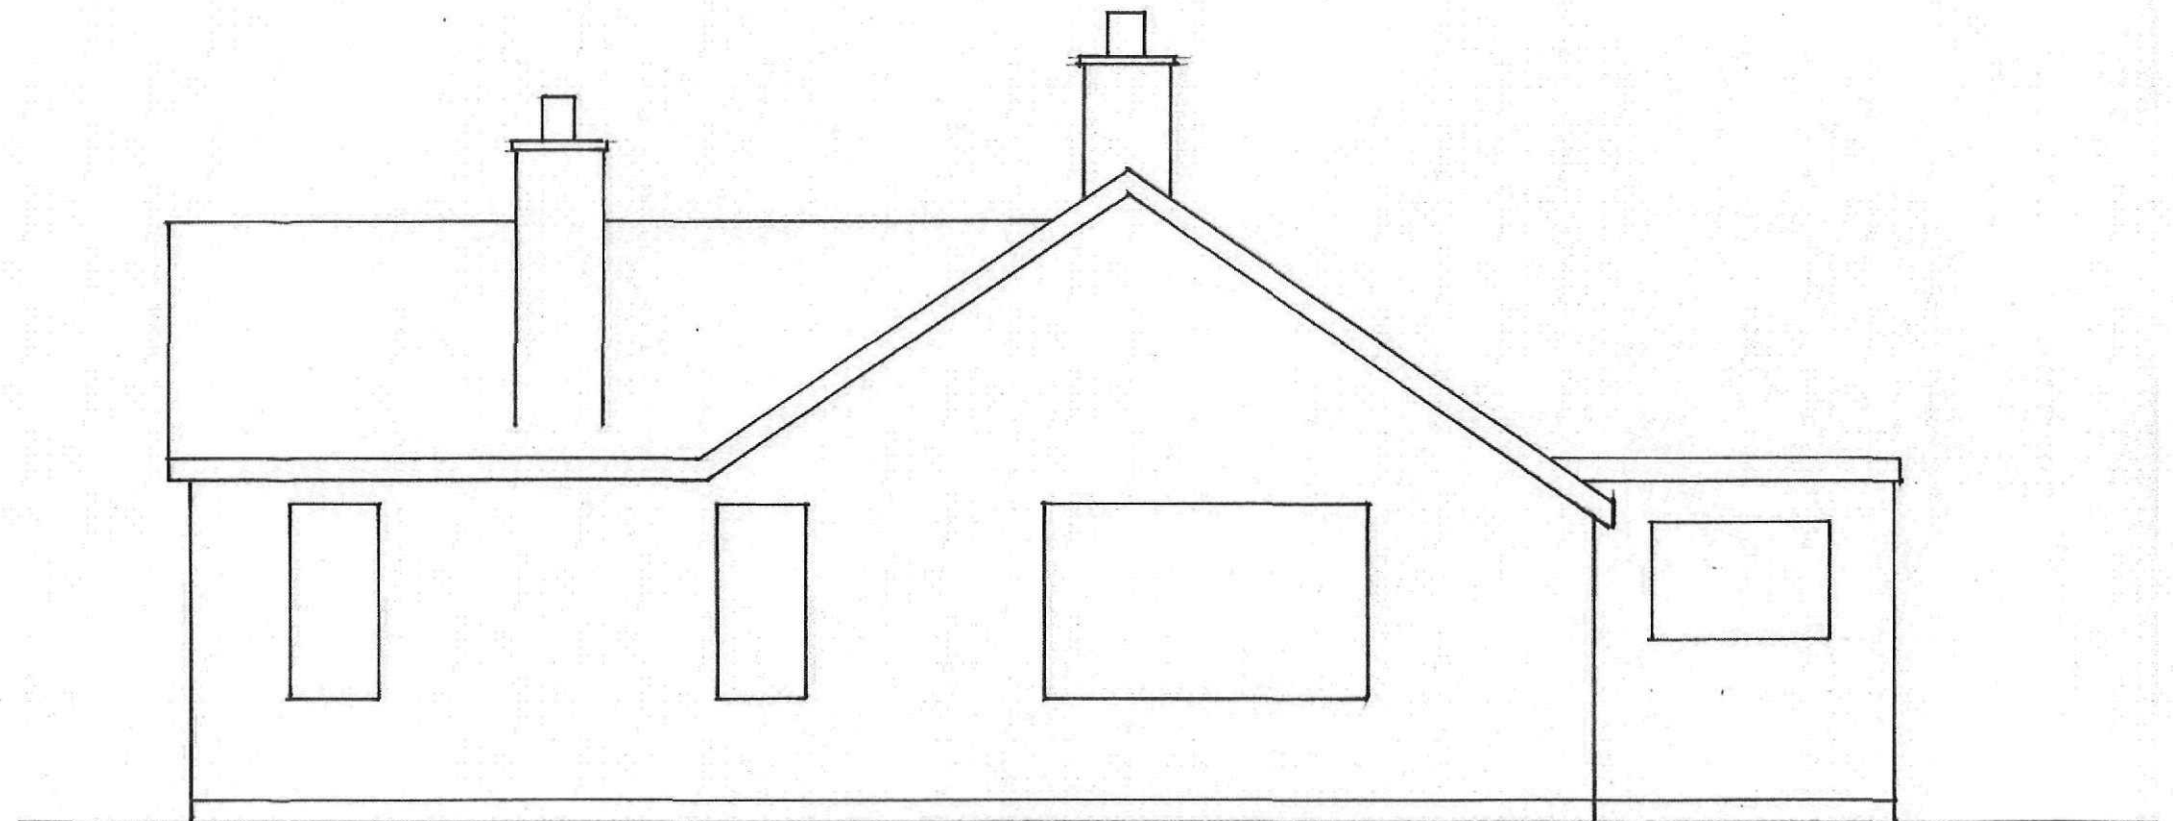

EXISTING SOUTH ELEVATION 1:50