


5

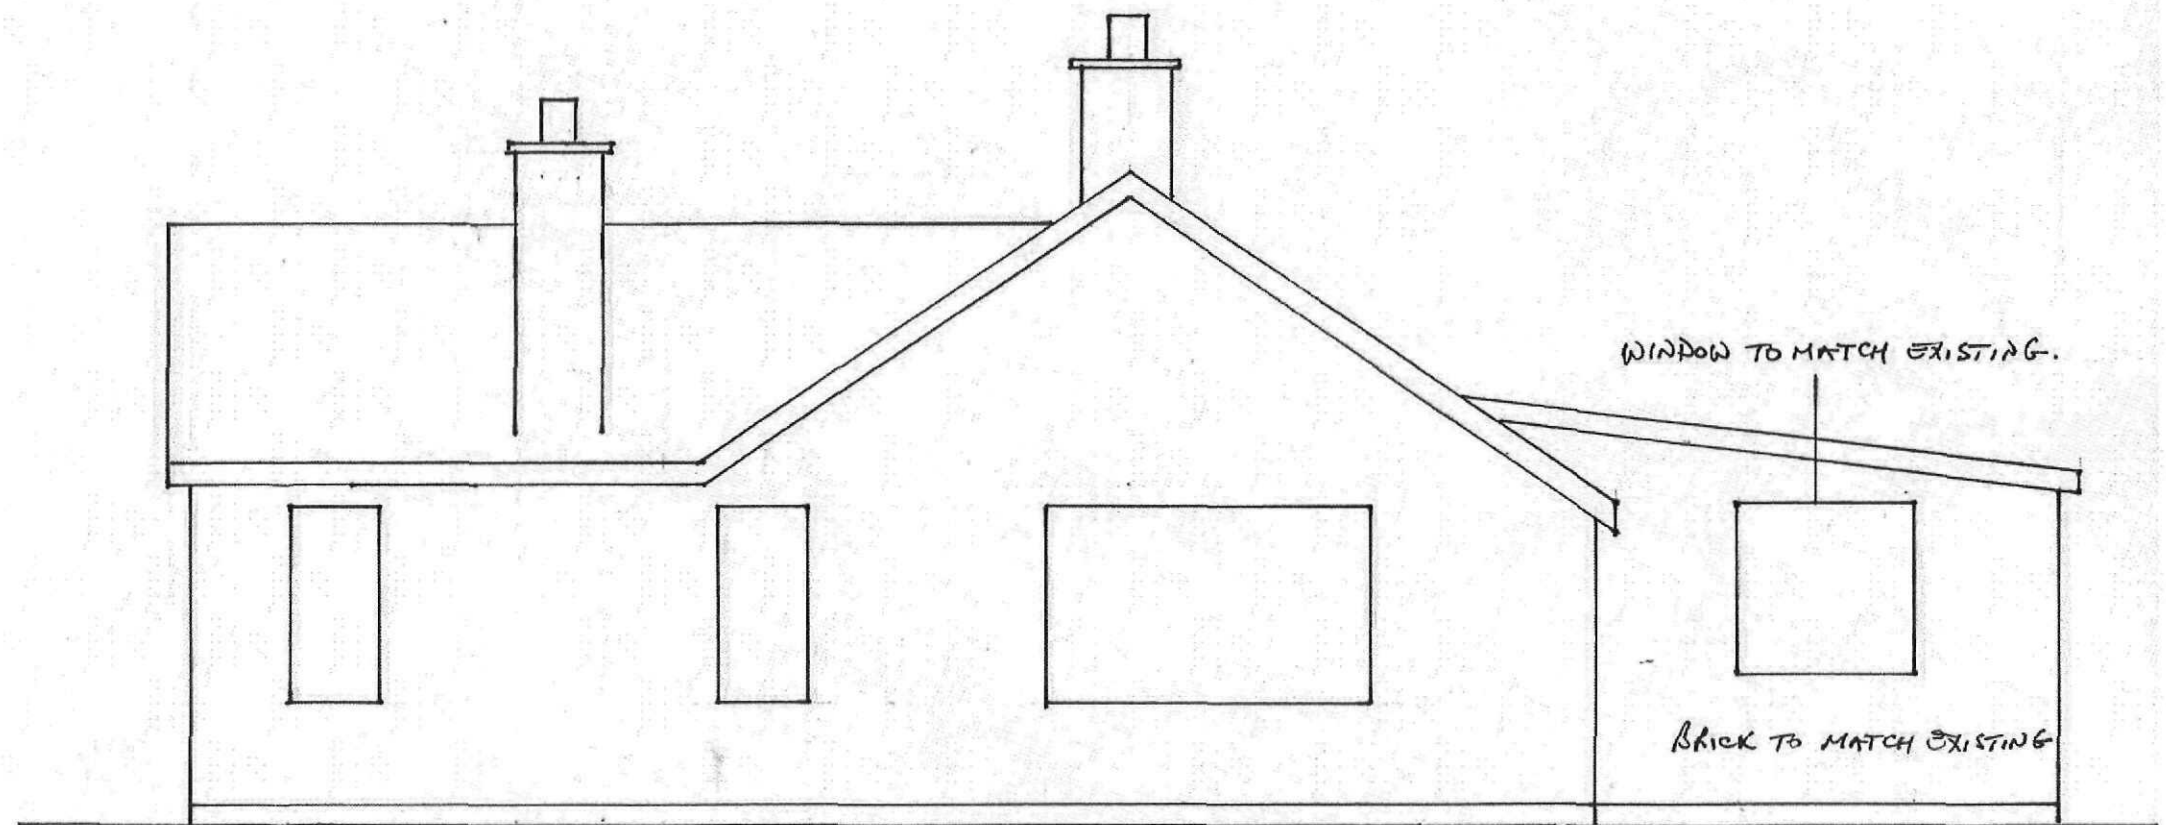

PROPOSED SOUTH ELEVATION 1:50