



6/

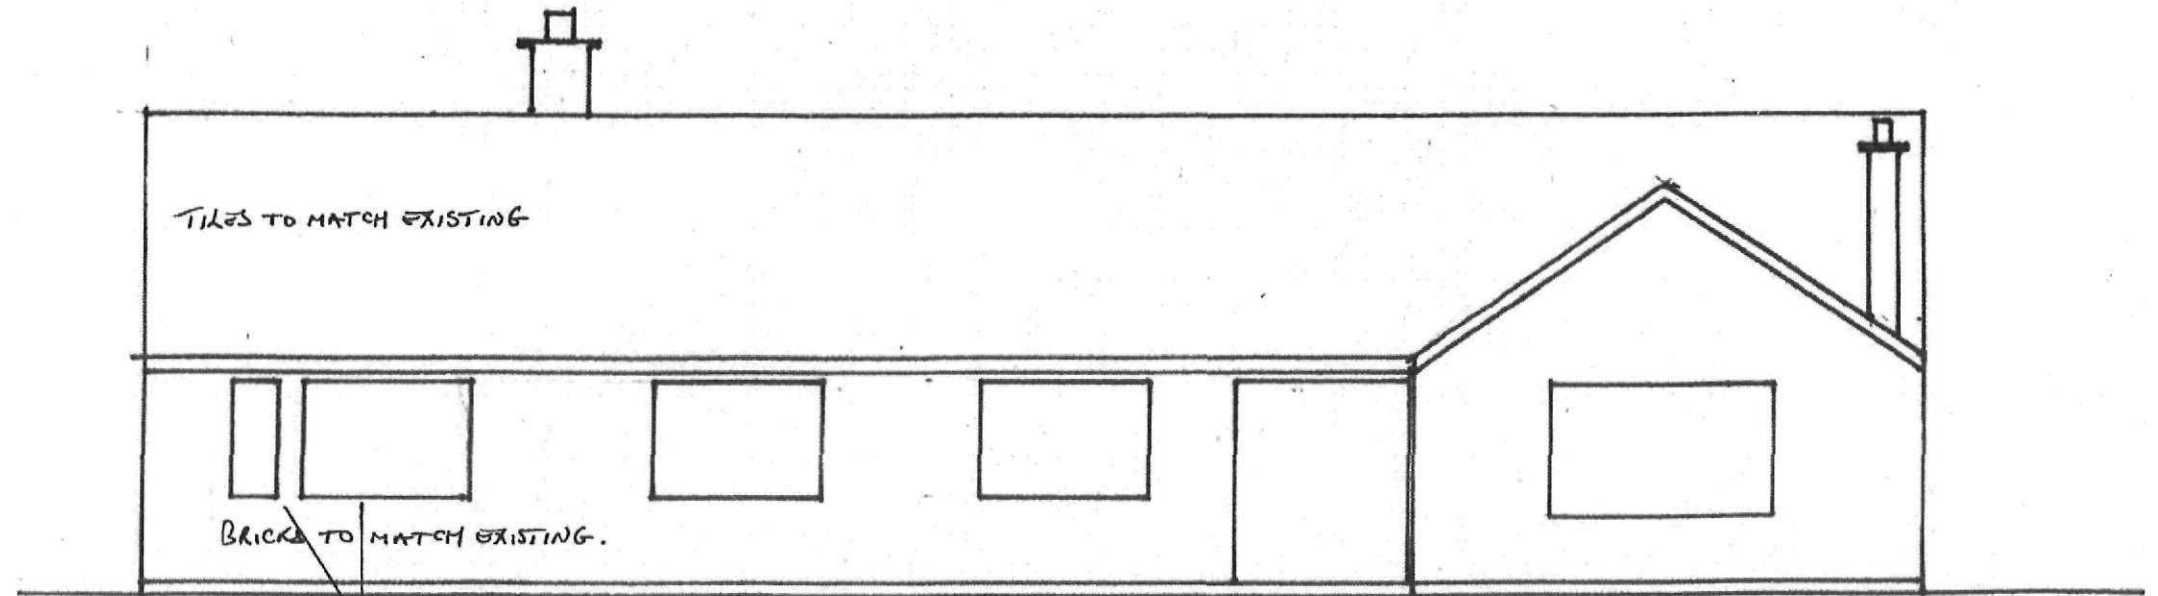

WINDOWS TO MATCH EXISTING.

PROPOSED FRONT ELEVATION 1:75

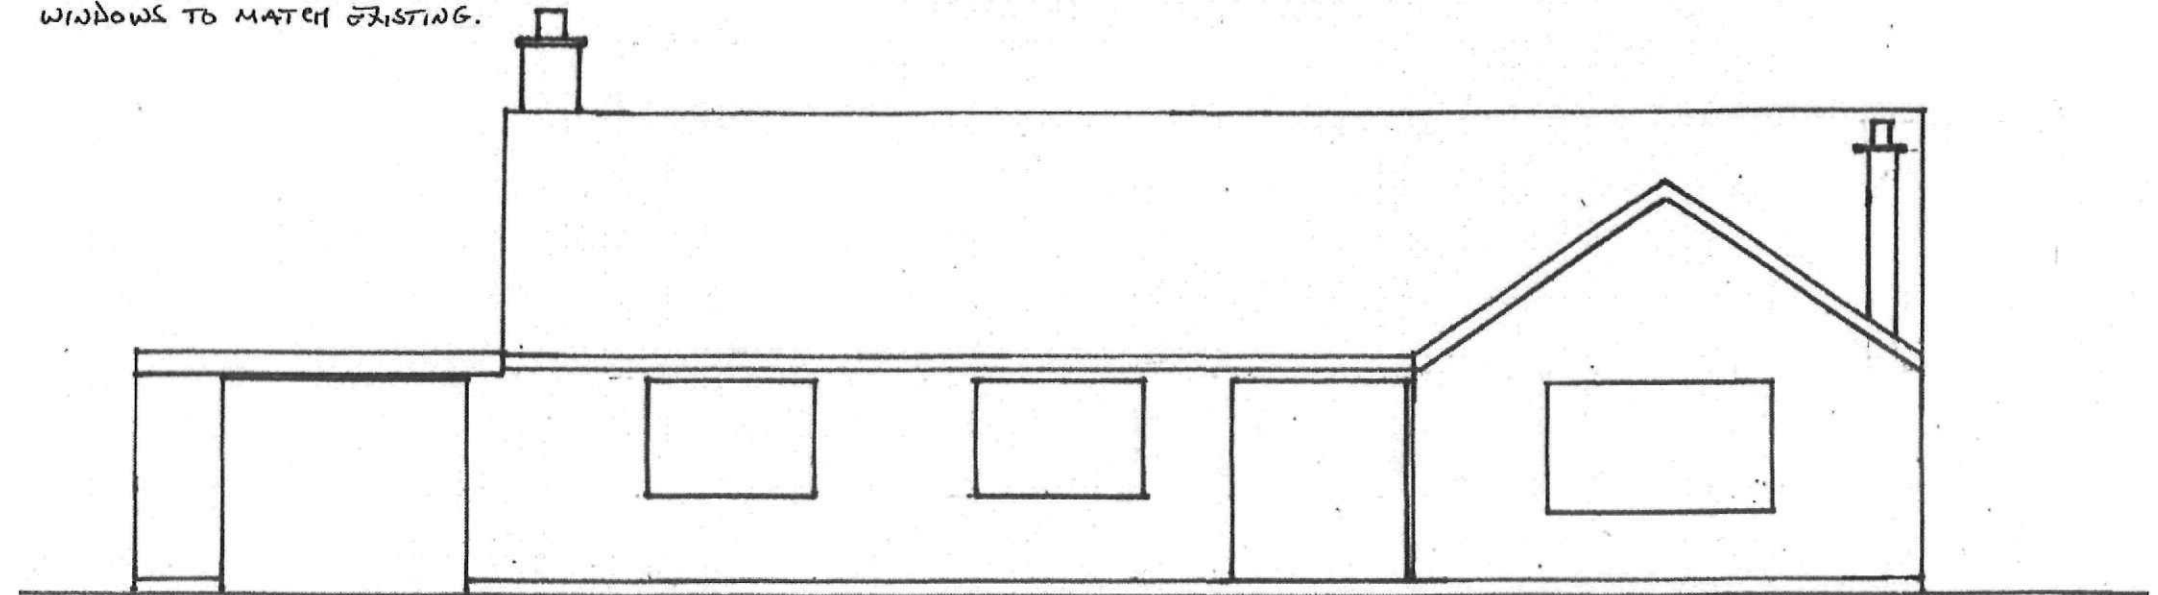

EXISTING FRONT ELEVATION 1:75