


WESTWARDS 30 LUTTONGATE PE12 0QH

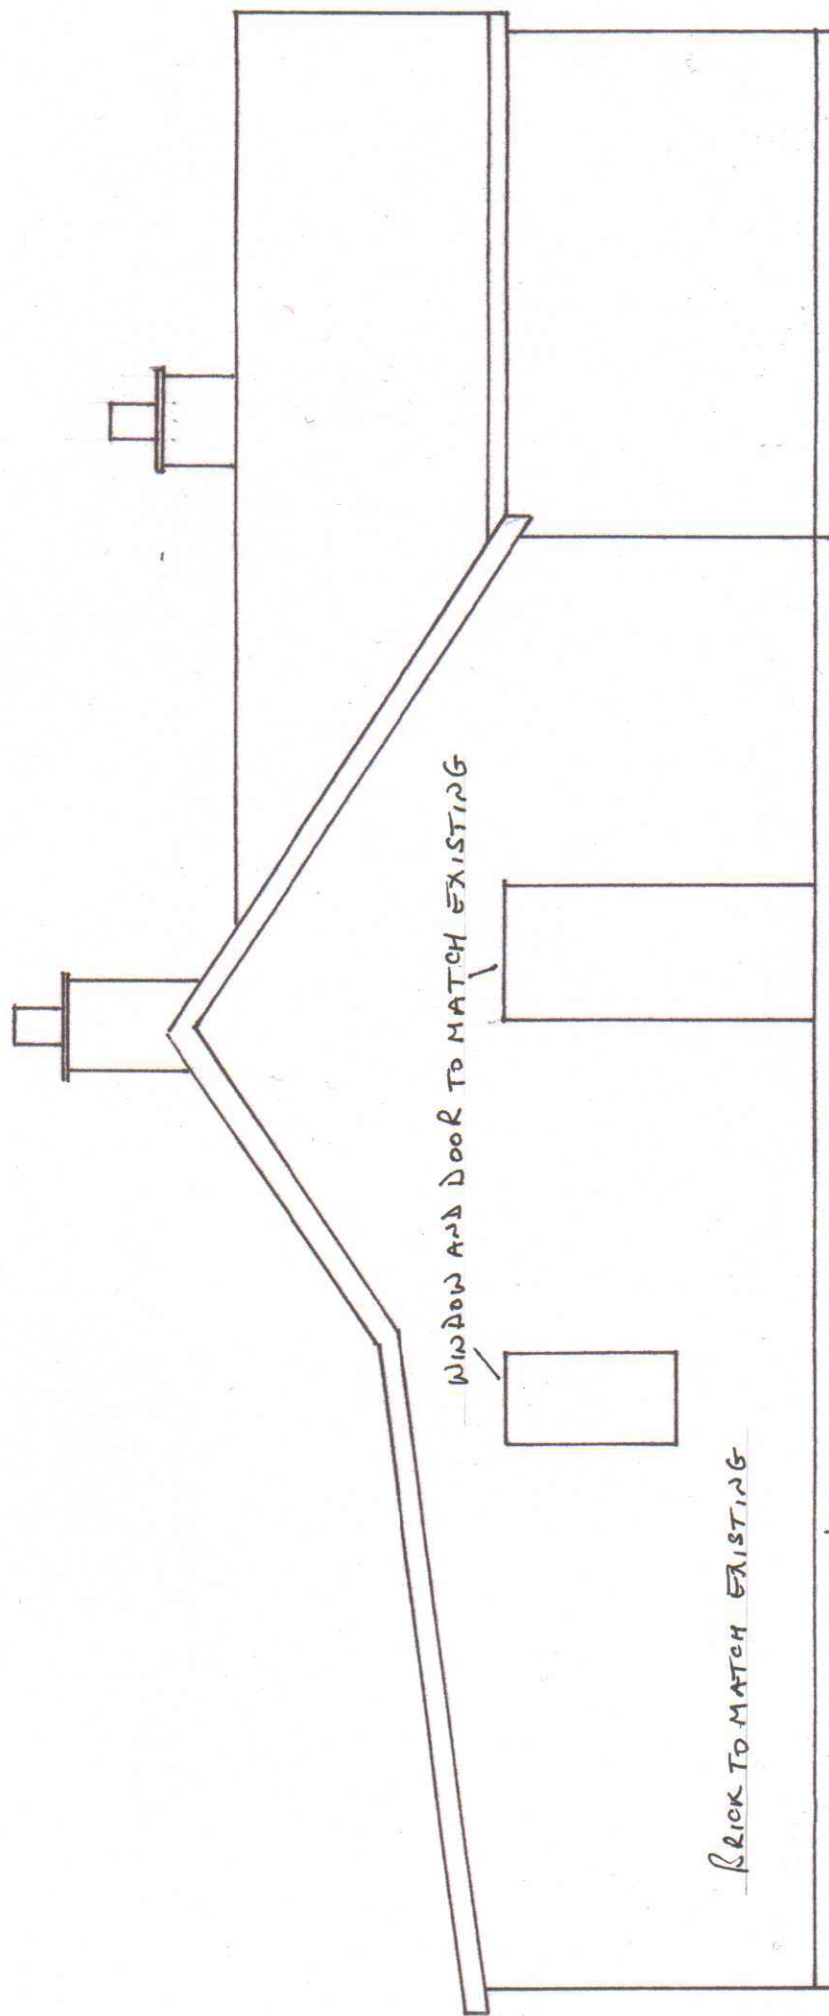

PROPOSED NORTH ELEVATION 1:50