


WESTWARDS 30 LUTTONGATE PE12 OQH

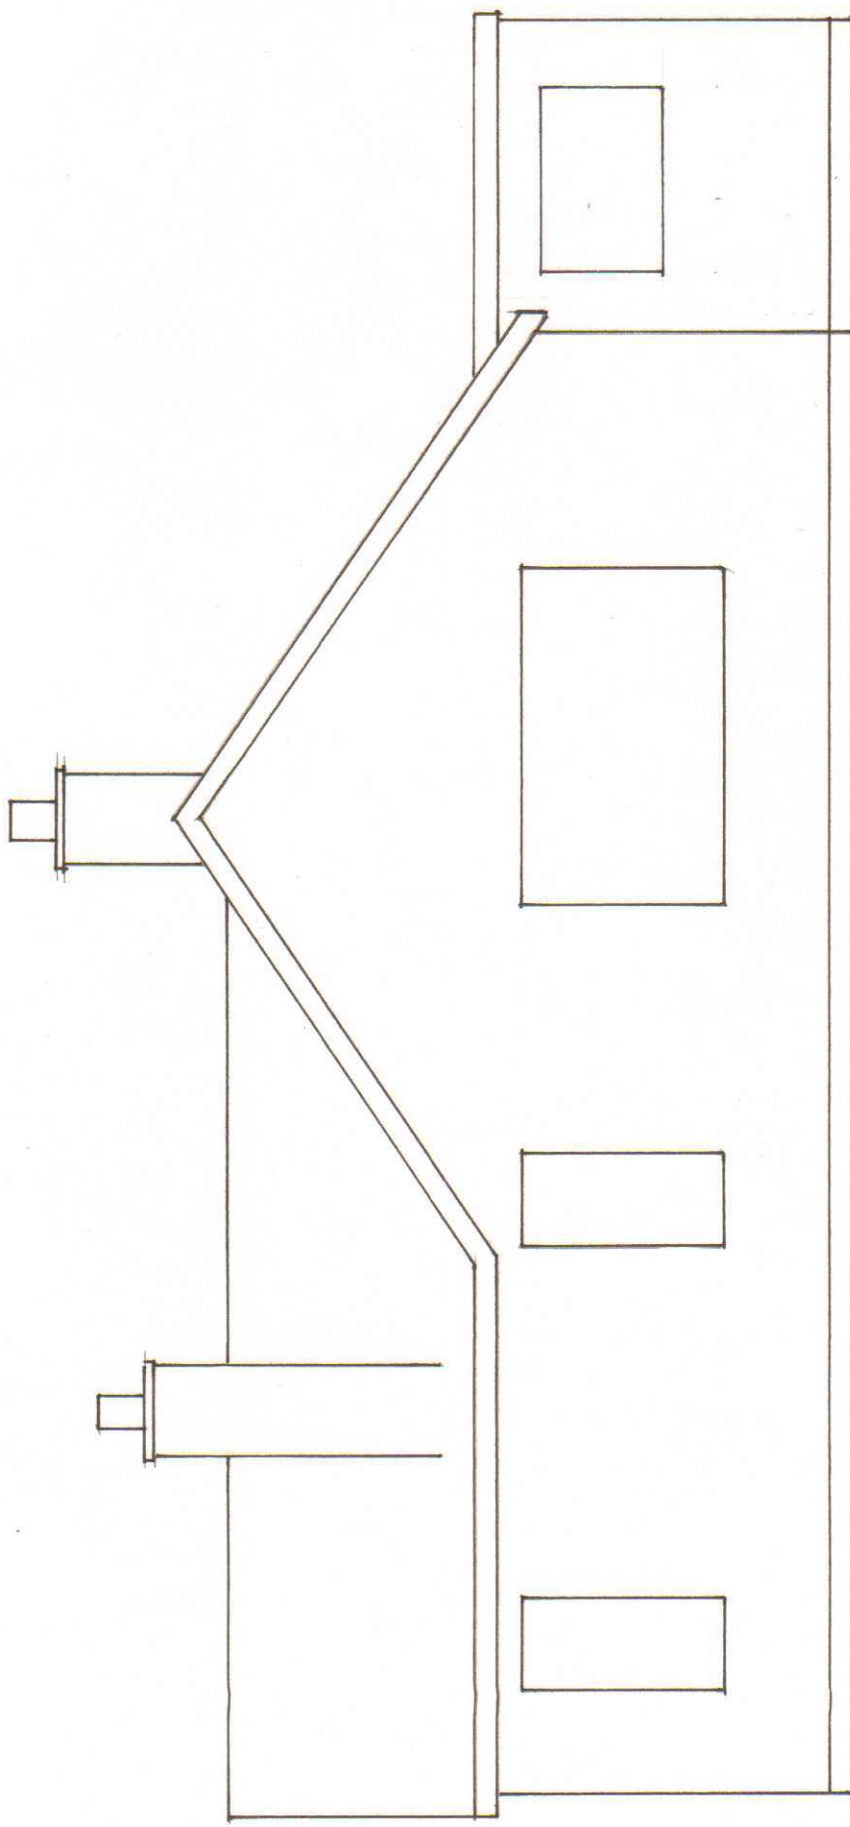

EXISTING SOUTH ELEVATION 1:50