


WESTWARDS 30 LUTTONGATE PE12 OQH

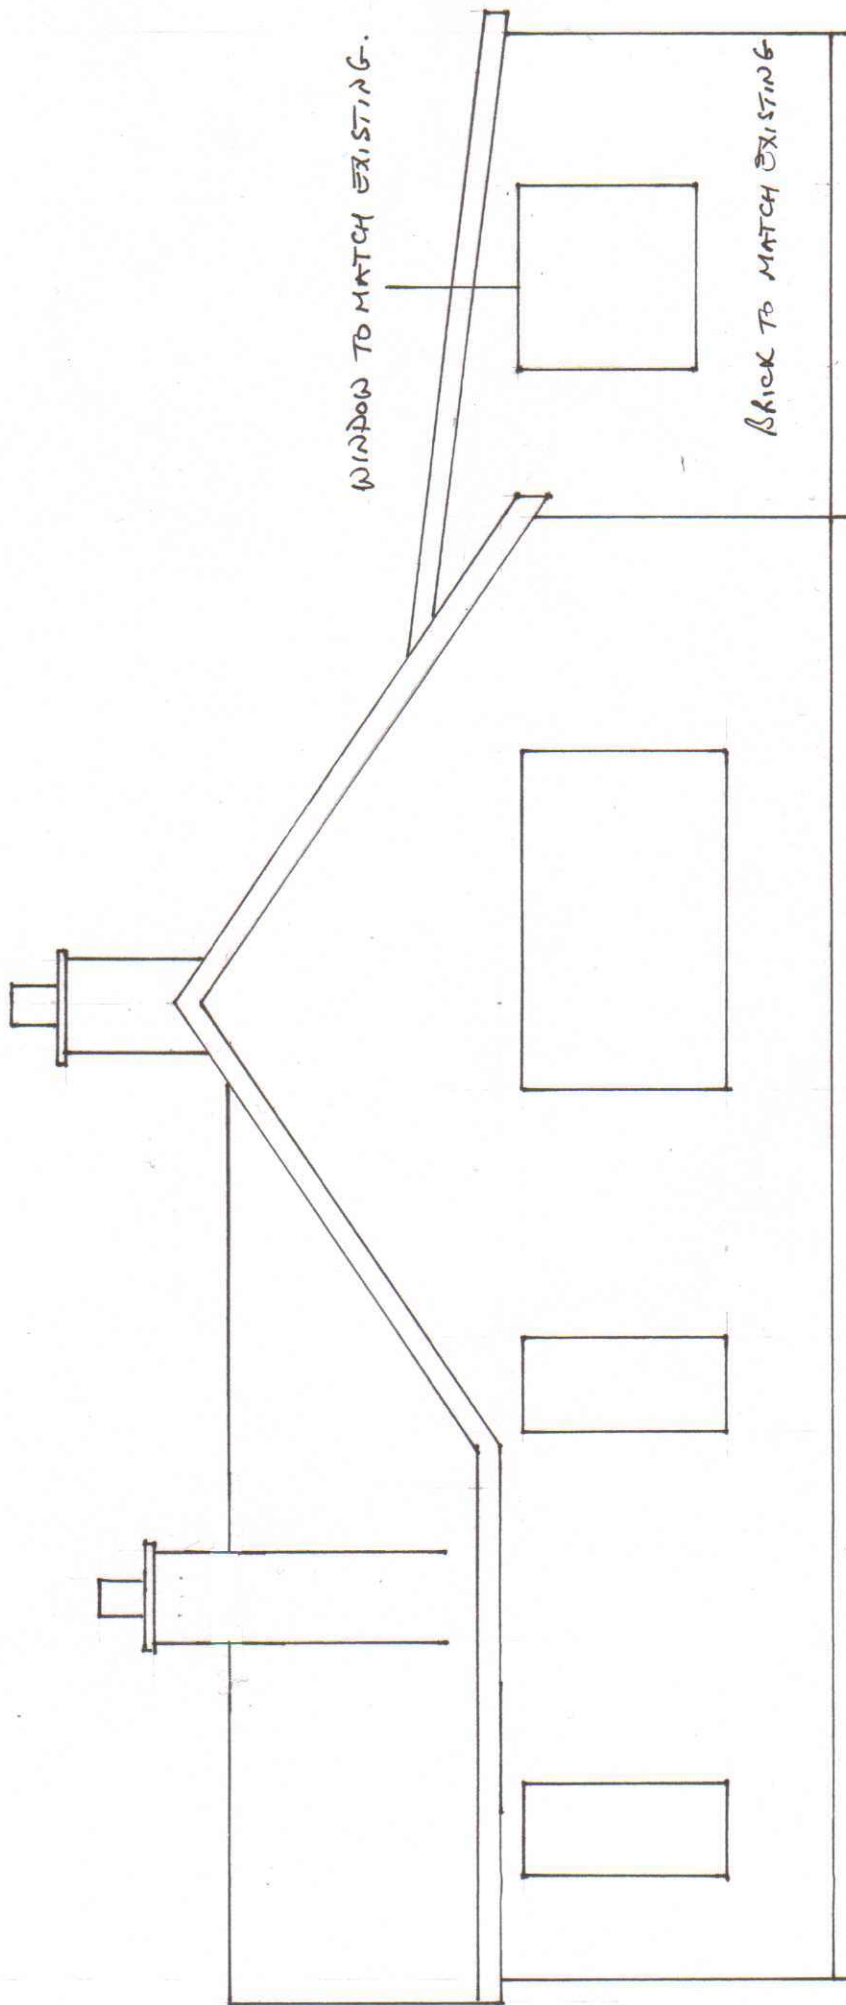

PROPOSED SOUTH ELEVATION 1:50