



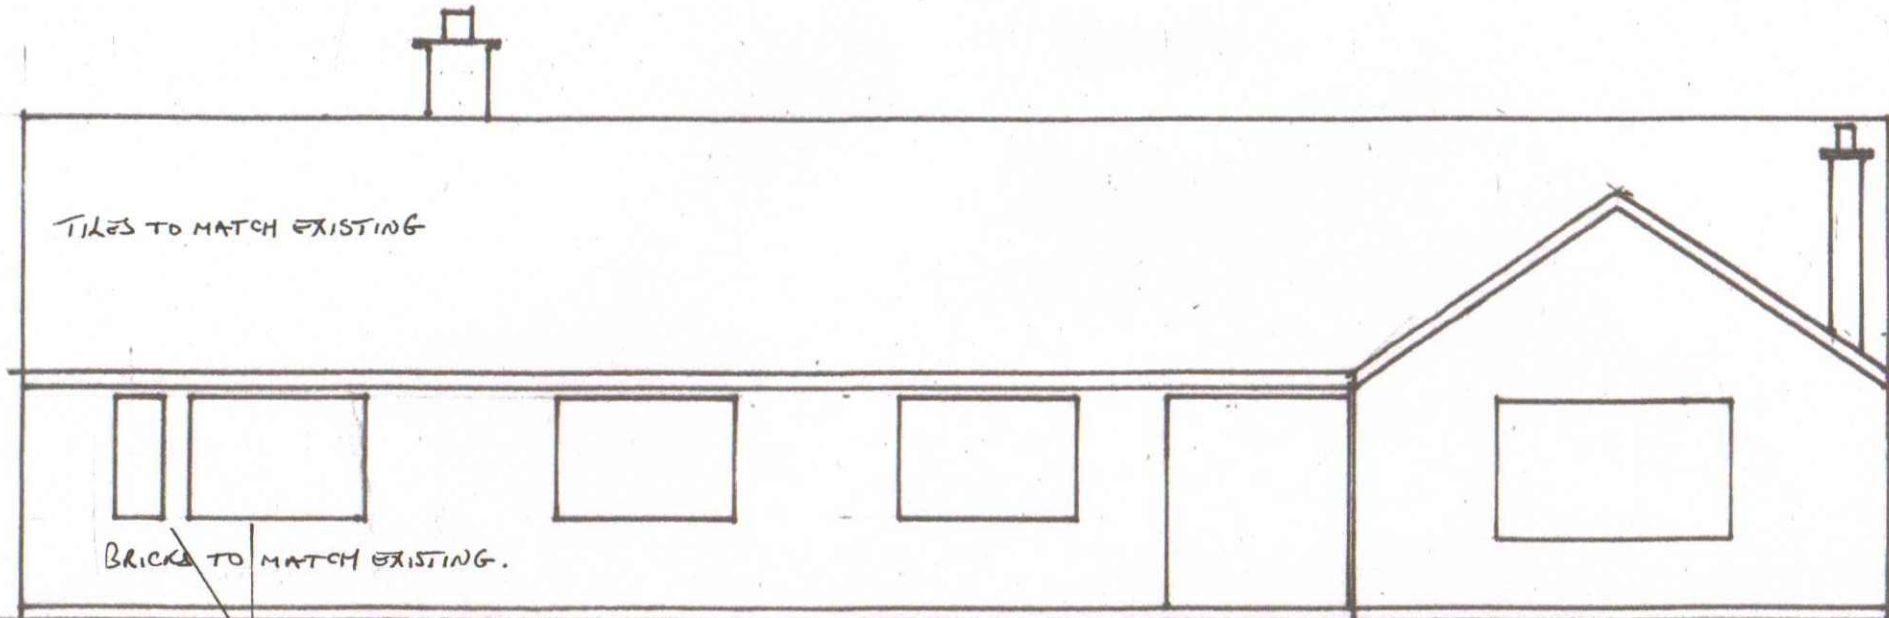

PROPOSED FRONT ELEVATION 1:75

WINDOWS TO MATCH EXISTING.

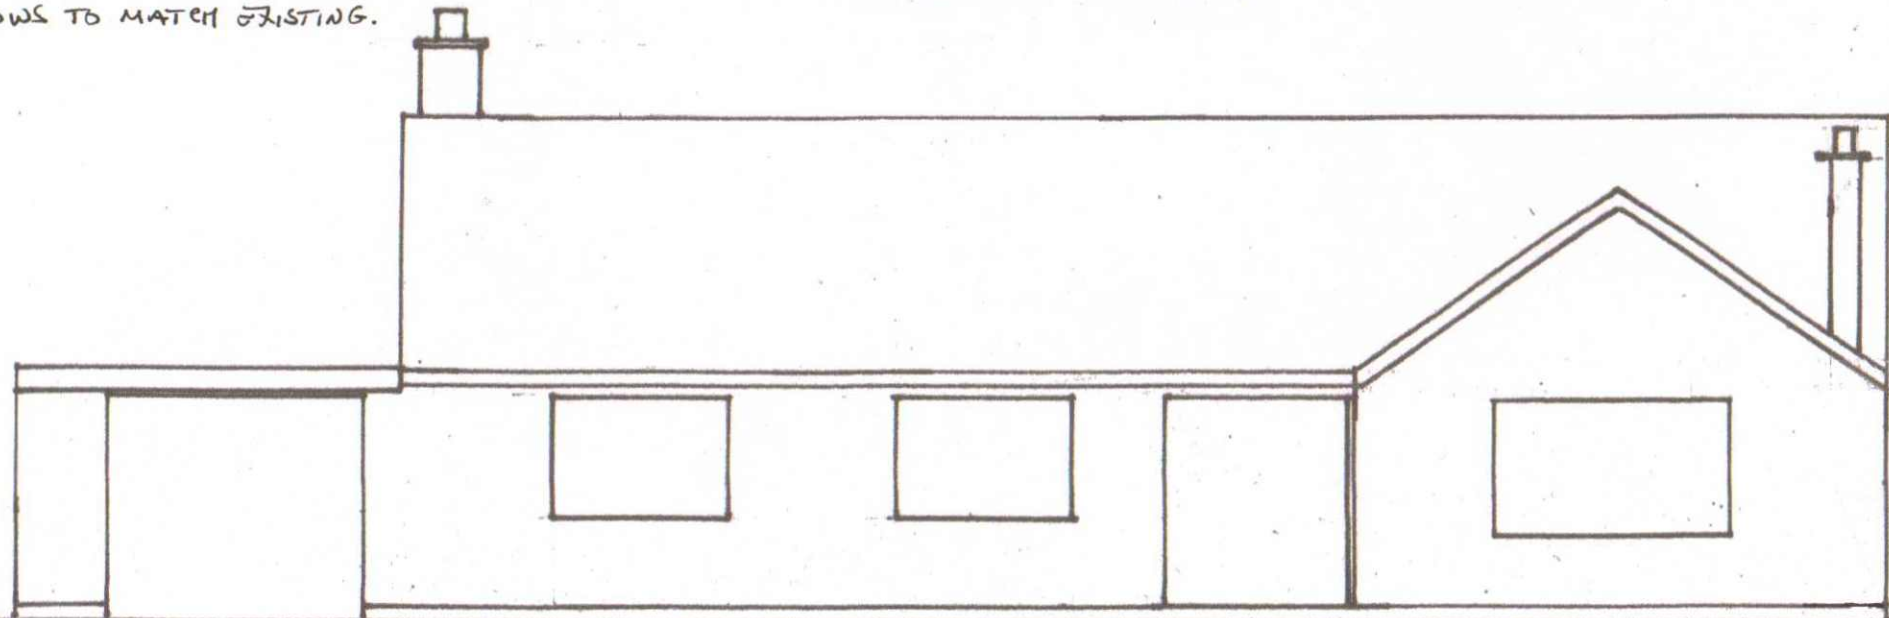

EXISTING FRONT ELEVATION 1:75