



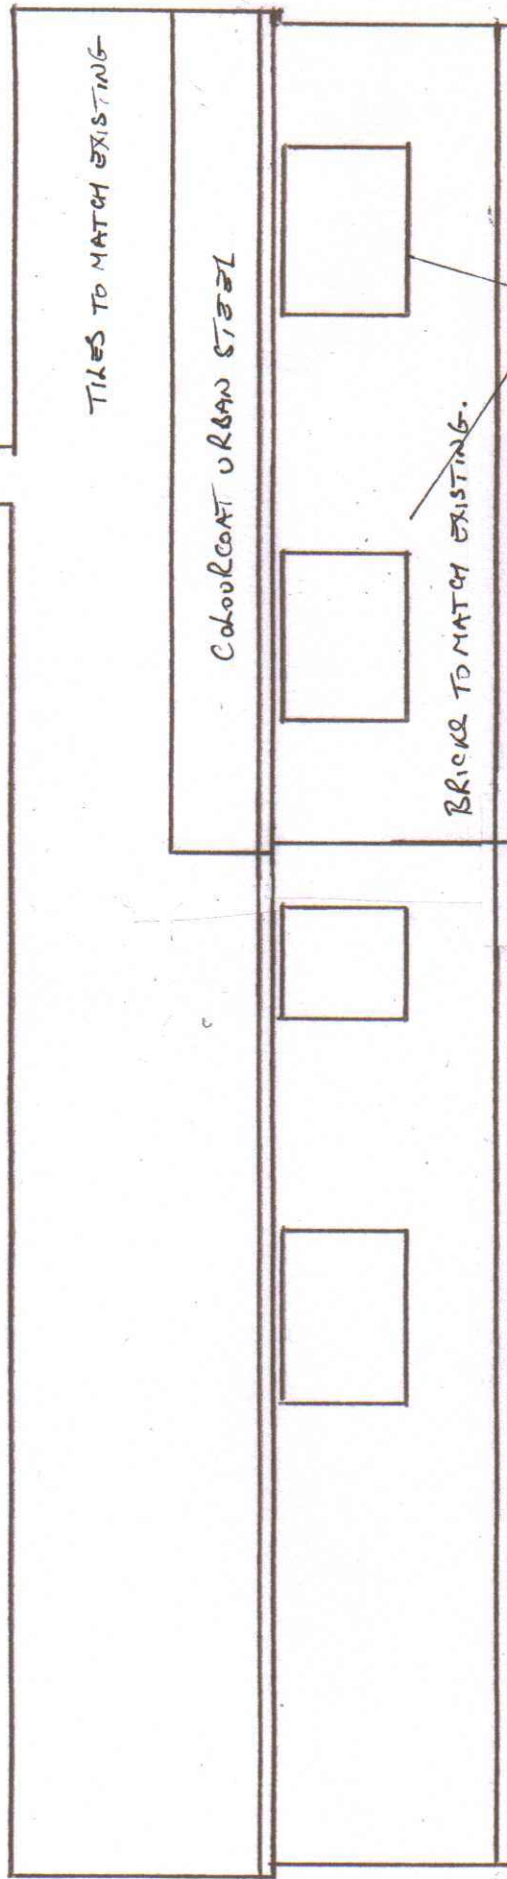

PROPOSED REAR ELEVATION 1:75

WINDOWS TO MATCH EXISTING

BRICKS TO MATCH EXISTING.

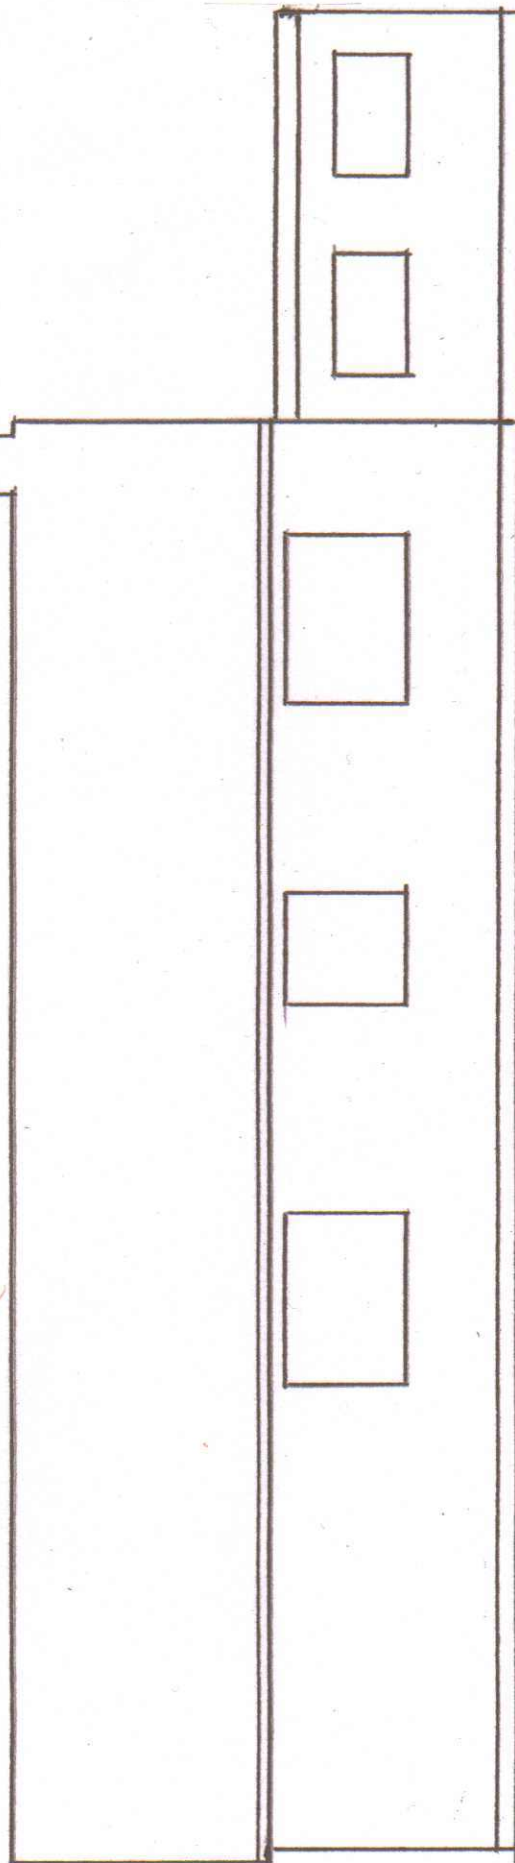

EXISTING REAR ELEVATION 1:75