




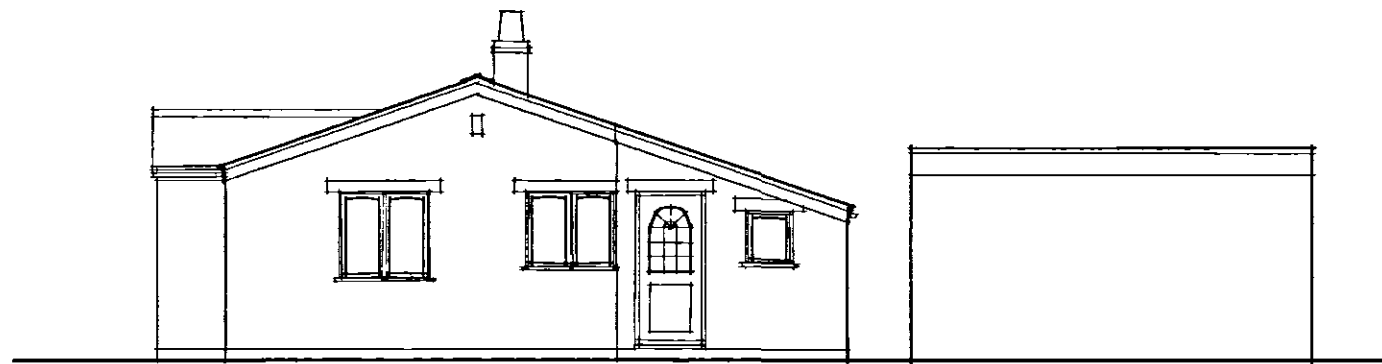


South

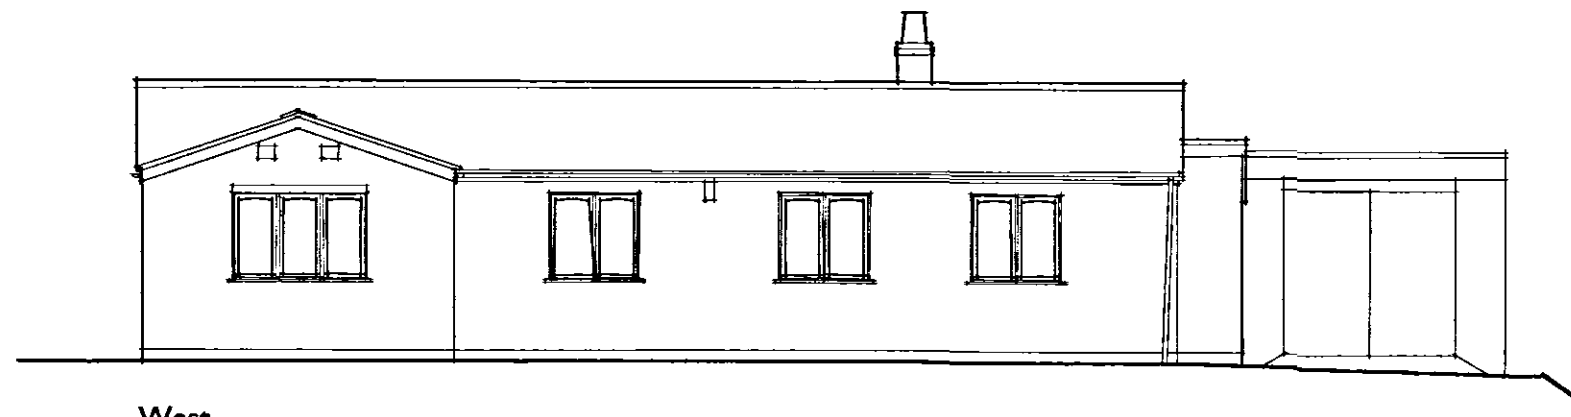

West

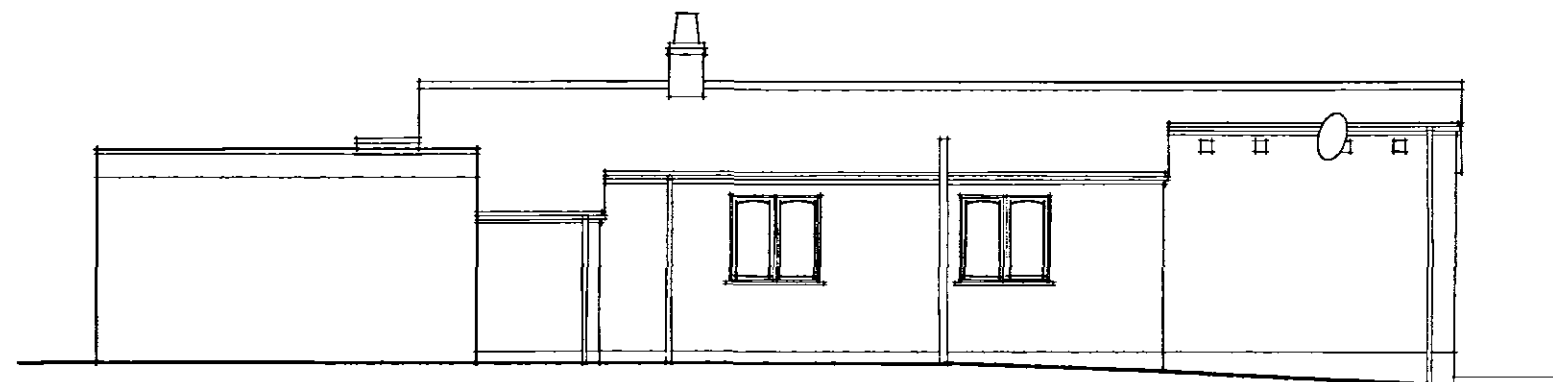

East

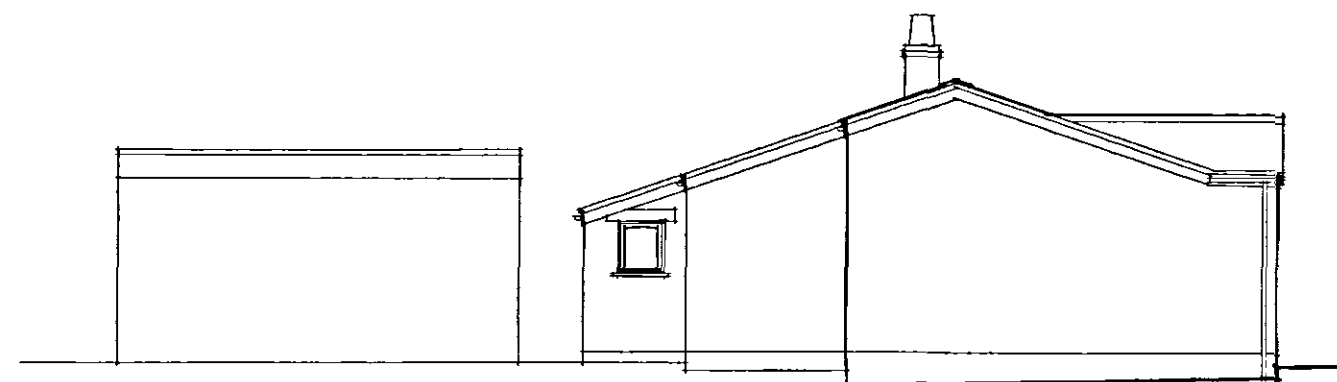


North




Siteplan Data™

DETERMINED
PLAN

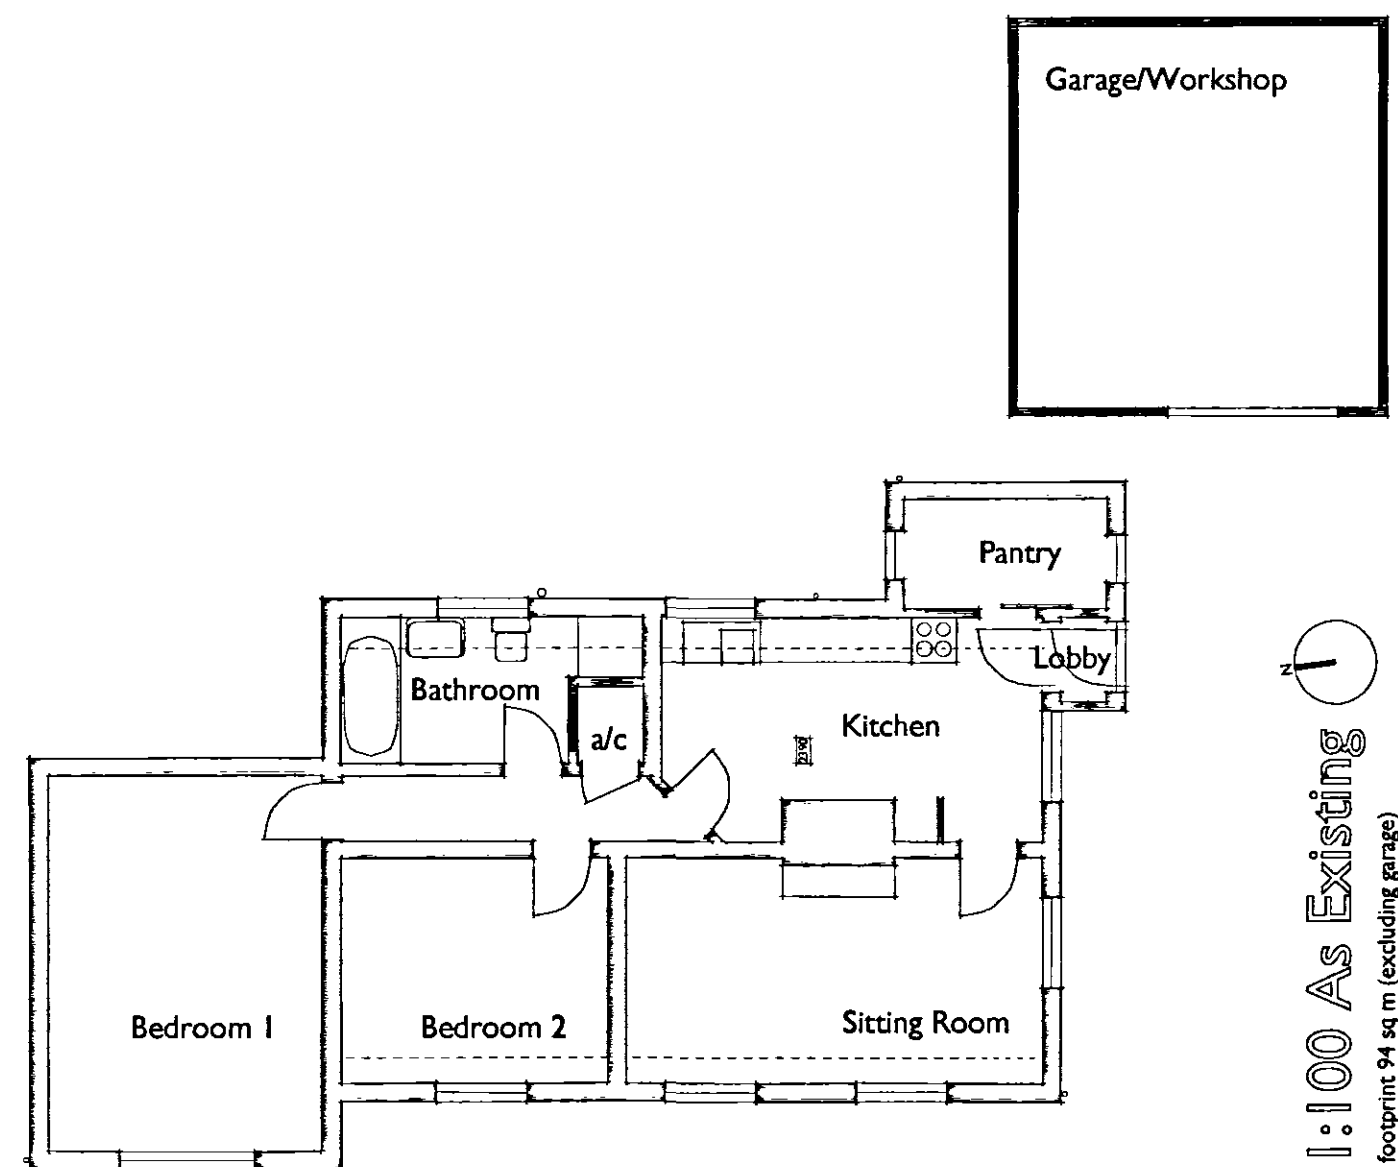

1: 2500

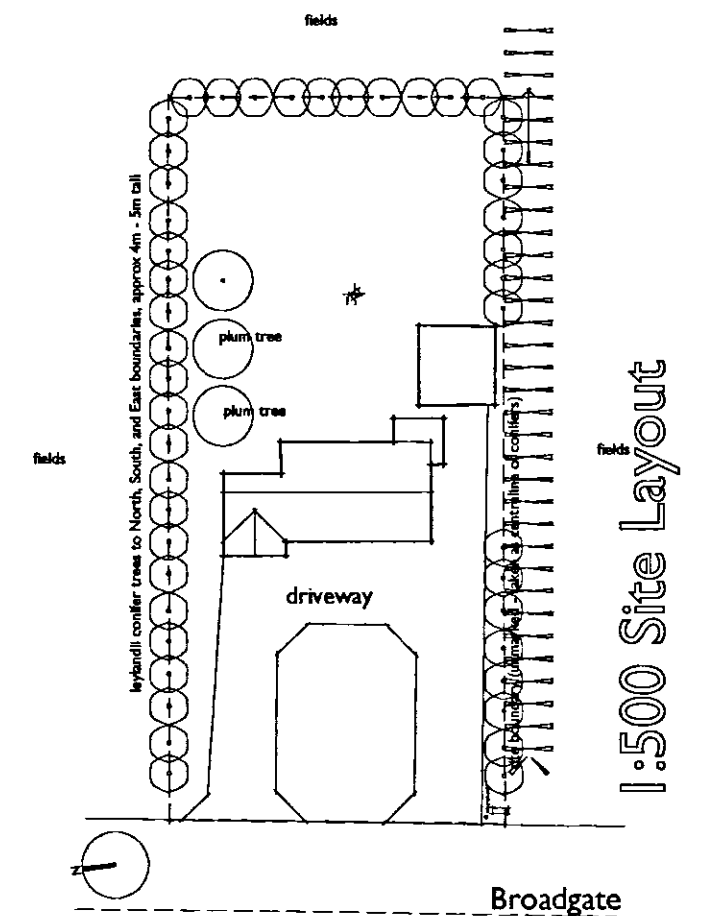

KEY
SURVEY

Produced 11 Jul 2005 from Ordnance Survey digital data and incorporating surveyed revision available at this date. © Crown Copyright. 2005.

Reproduction in whole or in part is prohibited without the prior permission of Ordnance Survey.

Ordnance Survey and the OS symbol are registered trade marks and Siteplan a trade mark of Ordnance Survey, the national mapping agency of Great Britain.

30 15 0 30 60 90 120 150 180
Metres



Centre Coordinates: 536750 312242

National Grid sheet reference at centre of this Siteplan: TF3612

Supplied by: Trident Map Services
Serial Number: 01078100

johnretchless
Replacement dwelling, 184 Broadgate, Sutton St Edmunds
Existing
scale 1:100, 1:500, 1:2500 drawn JR date Oct 05 dwg no 140.06 rev
©John Retchless Dip Arch RIBA, Studio, 65 The Chase, Lutterington Road, Writtle, Cambs. PE13 1RX
tel/fax: 01945 588944 email: info@johnretchless.com

27 FEB 2003

276/06