


Existing Front Elevation 1:100

Existing Side Elevation 1:100

Existing Rear Elevation 1:100

Existing Side Elevation 1:100

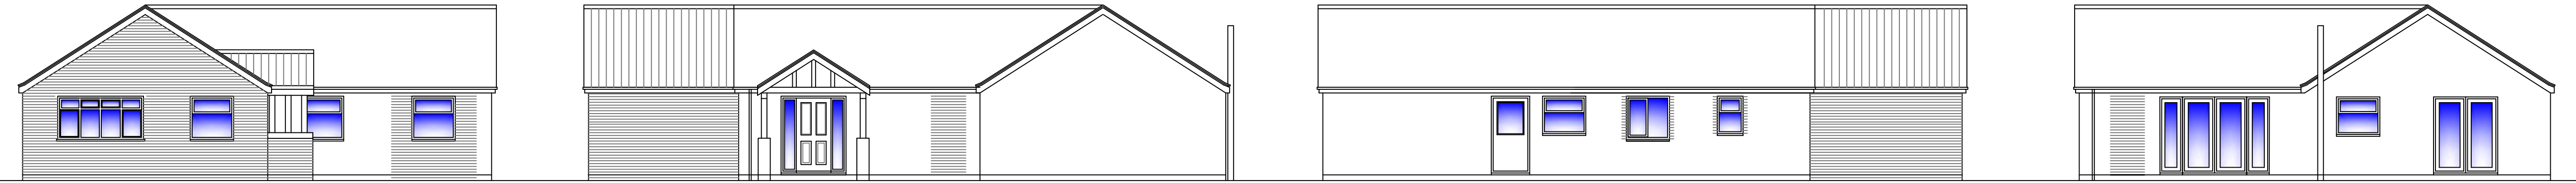

Proposed Front Elevation 1:100


Proposed Side Elevation 1:100

Proposed Rear Elevation 1:100

Proposed Side Elevation 1:100




Existing Floor Plan 1:50

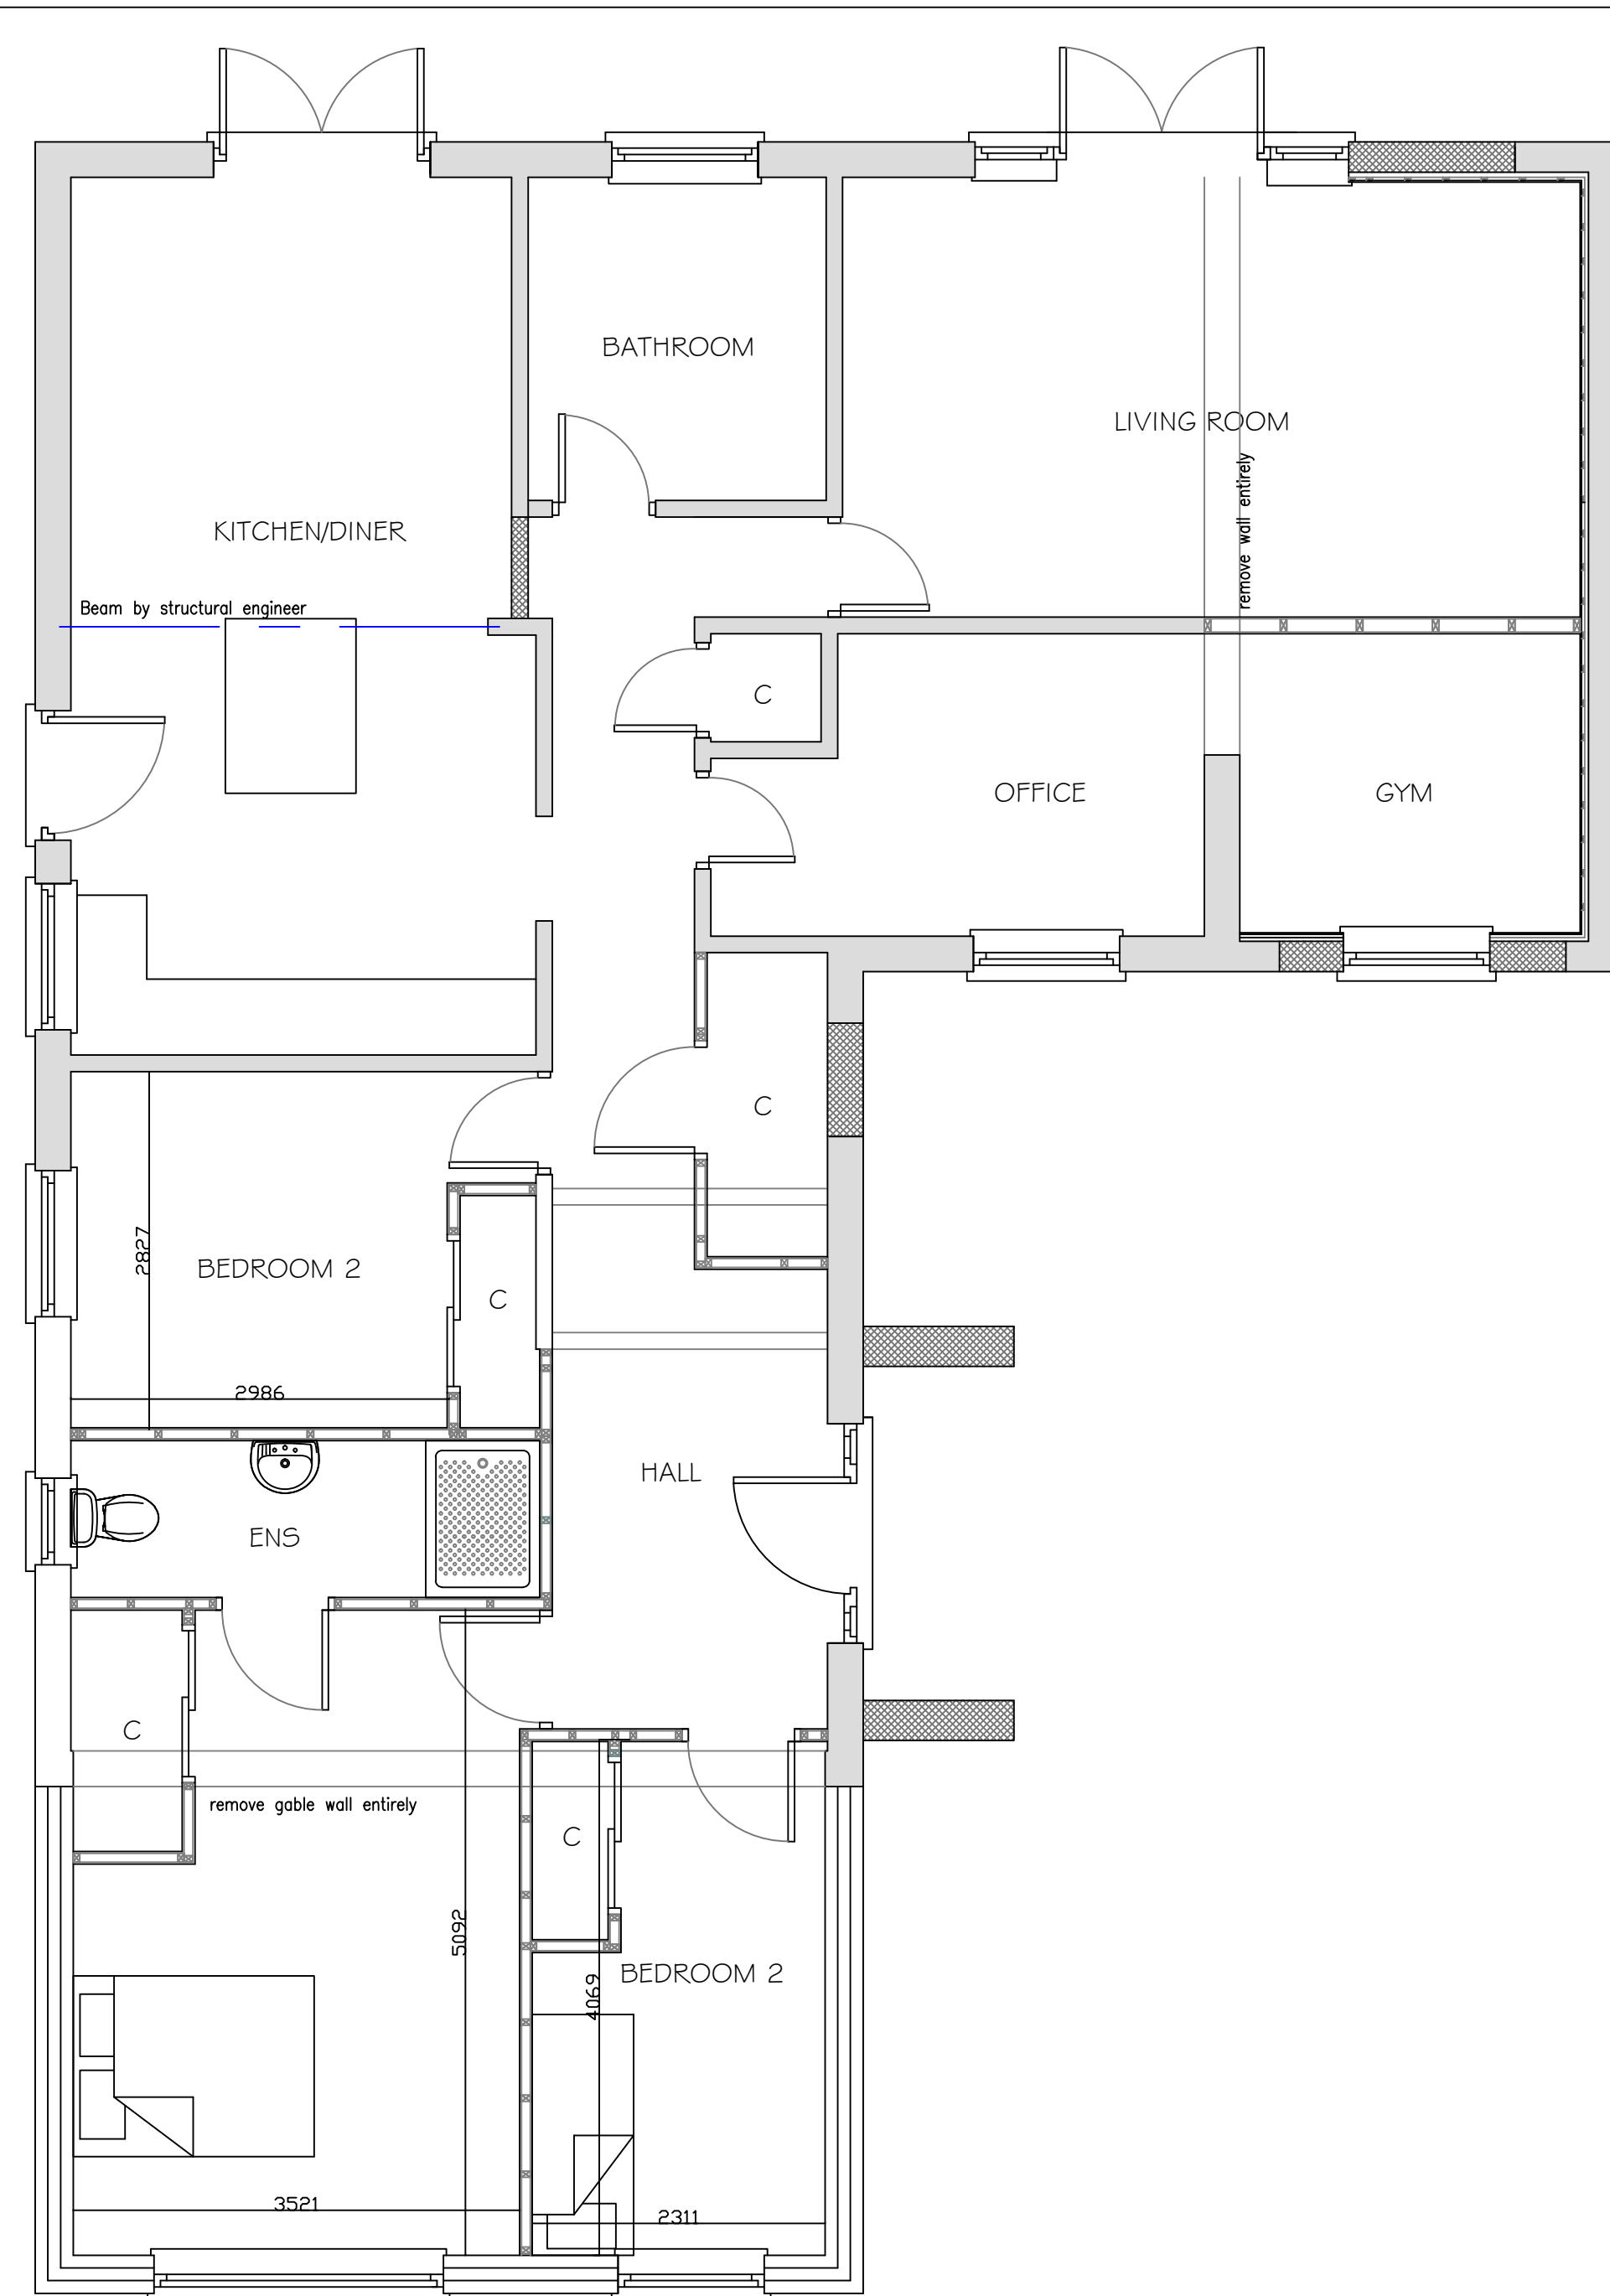

Proposed Floor Plan 1:50

Additional Notes:

The drawing and design remains the copyright property of Alexandra Design

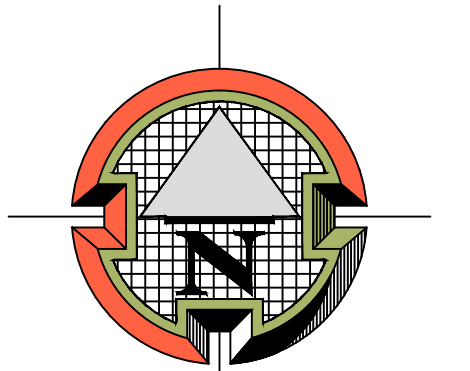

Revisions:

Reference: PL01	Pages: 1 of 2
--------------------	------------------

Scale:
as shown

Project:
Proposed Front extension and garage
conversion

Site Address:
290
Broadgate
Sutton St Edmund
Spalding
Lincs

Client:
Mr and Mrs Grainger
290
Broadgate
Sutton St Edmund
Spalding
Lincs



Southfork Farm
Seadyke Bank
Morrow
Cambridgeshire
PE13 4SD

T: 07891175649
E: info.alexandradesign@gmail.com
W: www.alexandradesign.co.uk