
Cross Road Sutton St Edmunds

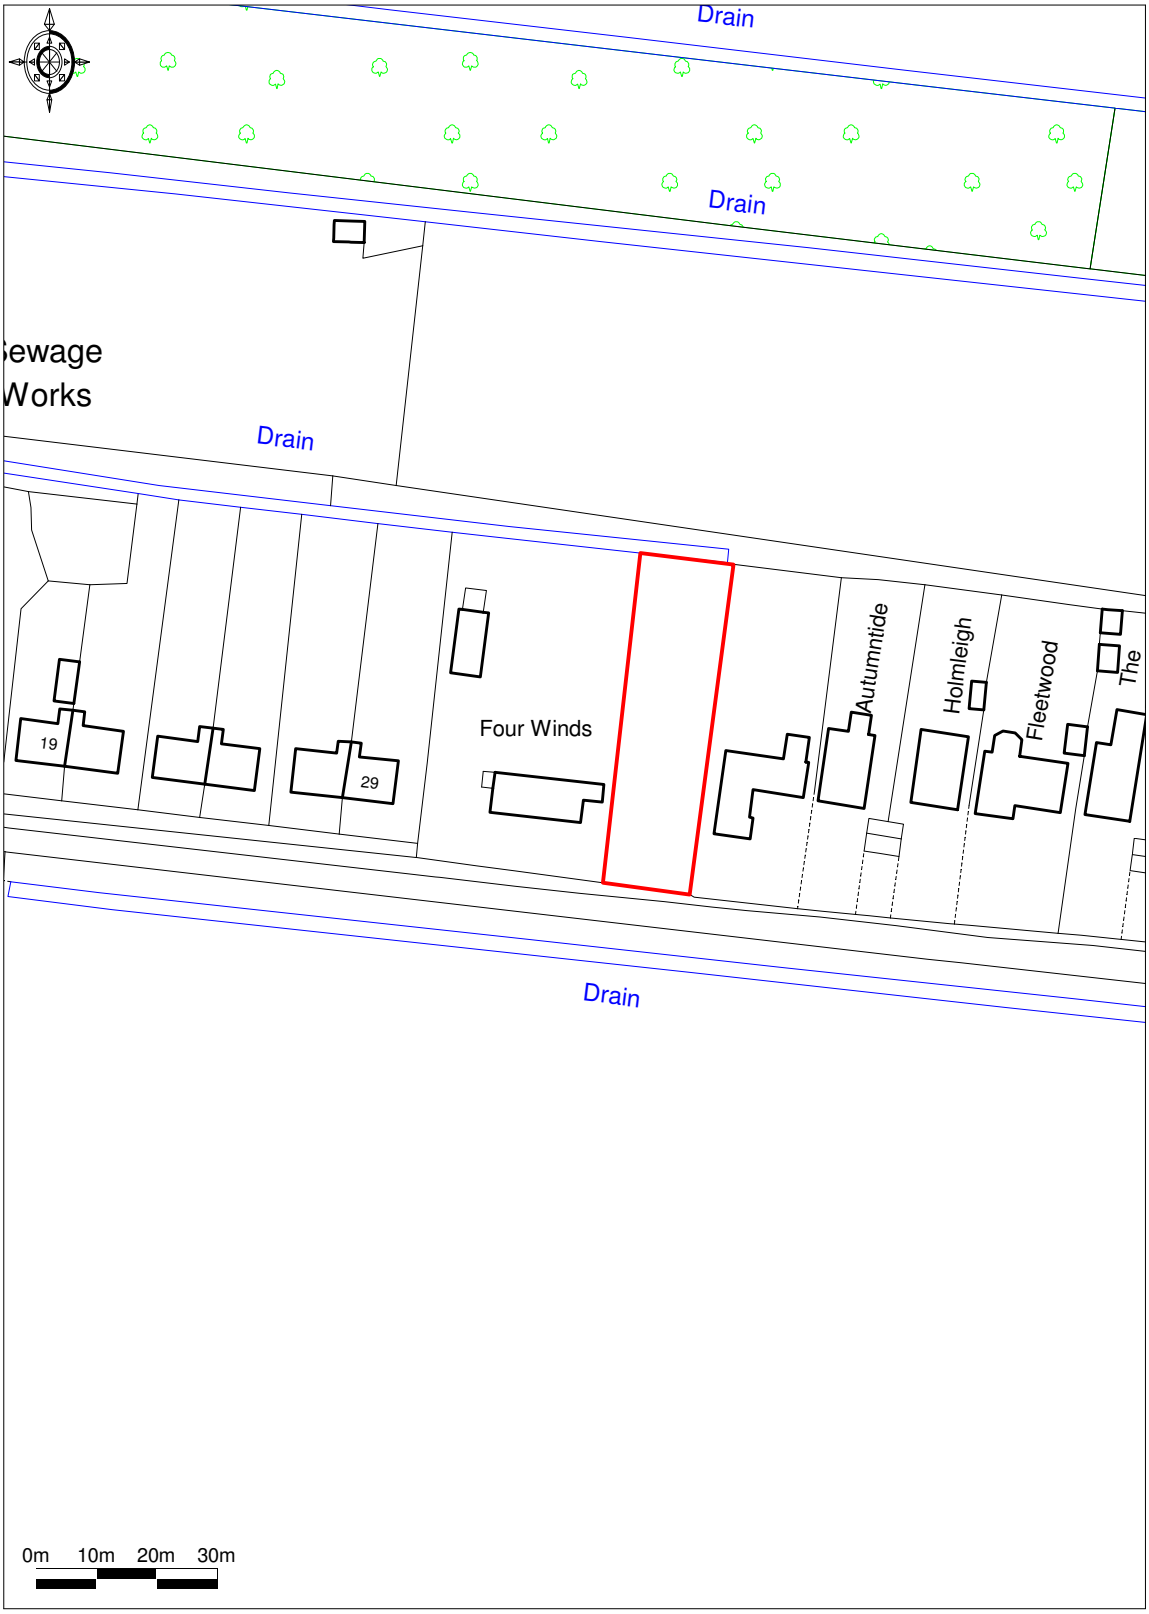

Promap
LANDMARK INFORMATION GROUP

Ordnance Survey © Crown Copyright 2019. All rights reserved.
Licence number 100022432. Plotted Scale - **1:1250**

Maxey Grounds & Co, 1-3 South Brink, Wisbech. PE13 1JA