

Elevation

C S Gent 40 Acre site

40 acre site
Guanockgate Road
Spalding
Lincolnshire
PE12 0LU
X 537449 Y 311299
Mpan: 11 6000 0901 860

PLAN DETAILS:
Source: Grid reference finder
<http://gridreferencefinder.com/#>
License No:

PROJECT DETAILS:

Grid Tied Ground mount
TOTAL POWER: 47kwp - 40kw exp.

2 Arrays (x8 tables)

Ground coverage / array

Arrays 1
- 2.9m x 47m = 136.3m2

Arrays 2
- 2.9m x 47m = 136.3m2

Active site location
14m x 47m = 658m2

Access route =

Site load area = 28m2


Ownership Boundary

LarkEnergy

Unit 11 Spitfire business park
Northfield Road, Market Deeping
Lincolnshire, PE6 8GY
United Kingdom
Tel: 01778380718
Fax: 01778 391579
E-mail: info@larkenergy.co.uk
Website: www.larkenergy.co.uk

Client:	C S Gent - 40 Acre site
Drawing:	Planning - Array Layout
Drawing No:	Lark0034.1
Issue:	v1
Drawn by: Date:	GO 08/04/2014
Approved by: Date:	
Scale:	1:500

Table Type 1

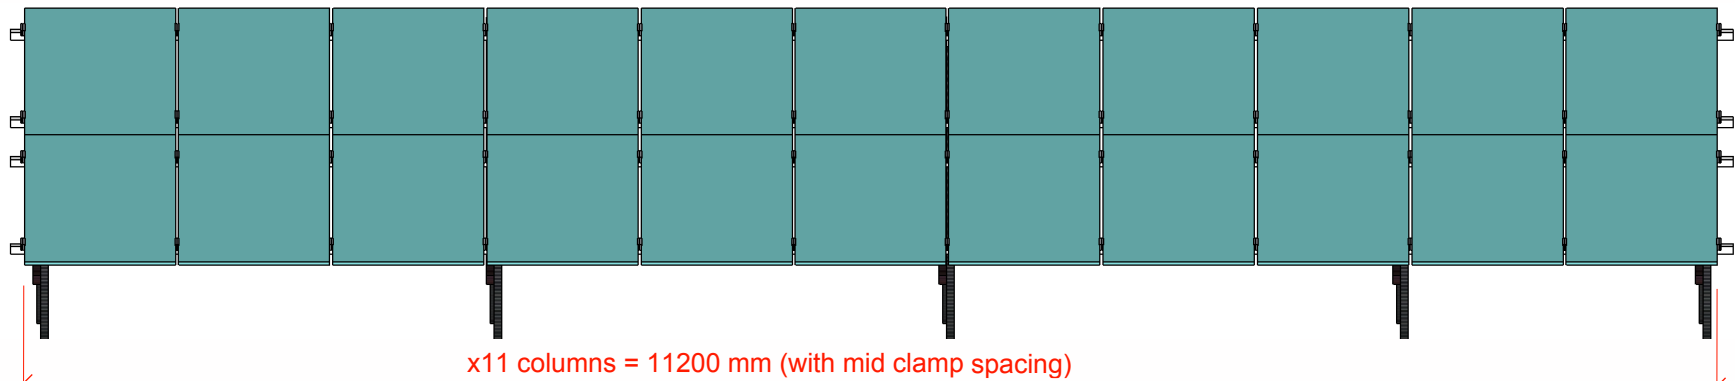

Array row 1 -
TT1 x1 // TT2 x3

Array row 2 -
TT1 x1 // TT2 x3

Table Type 2

